


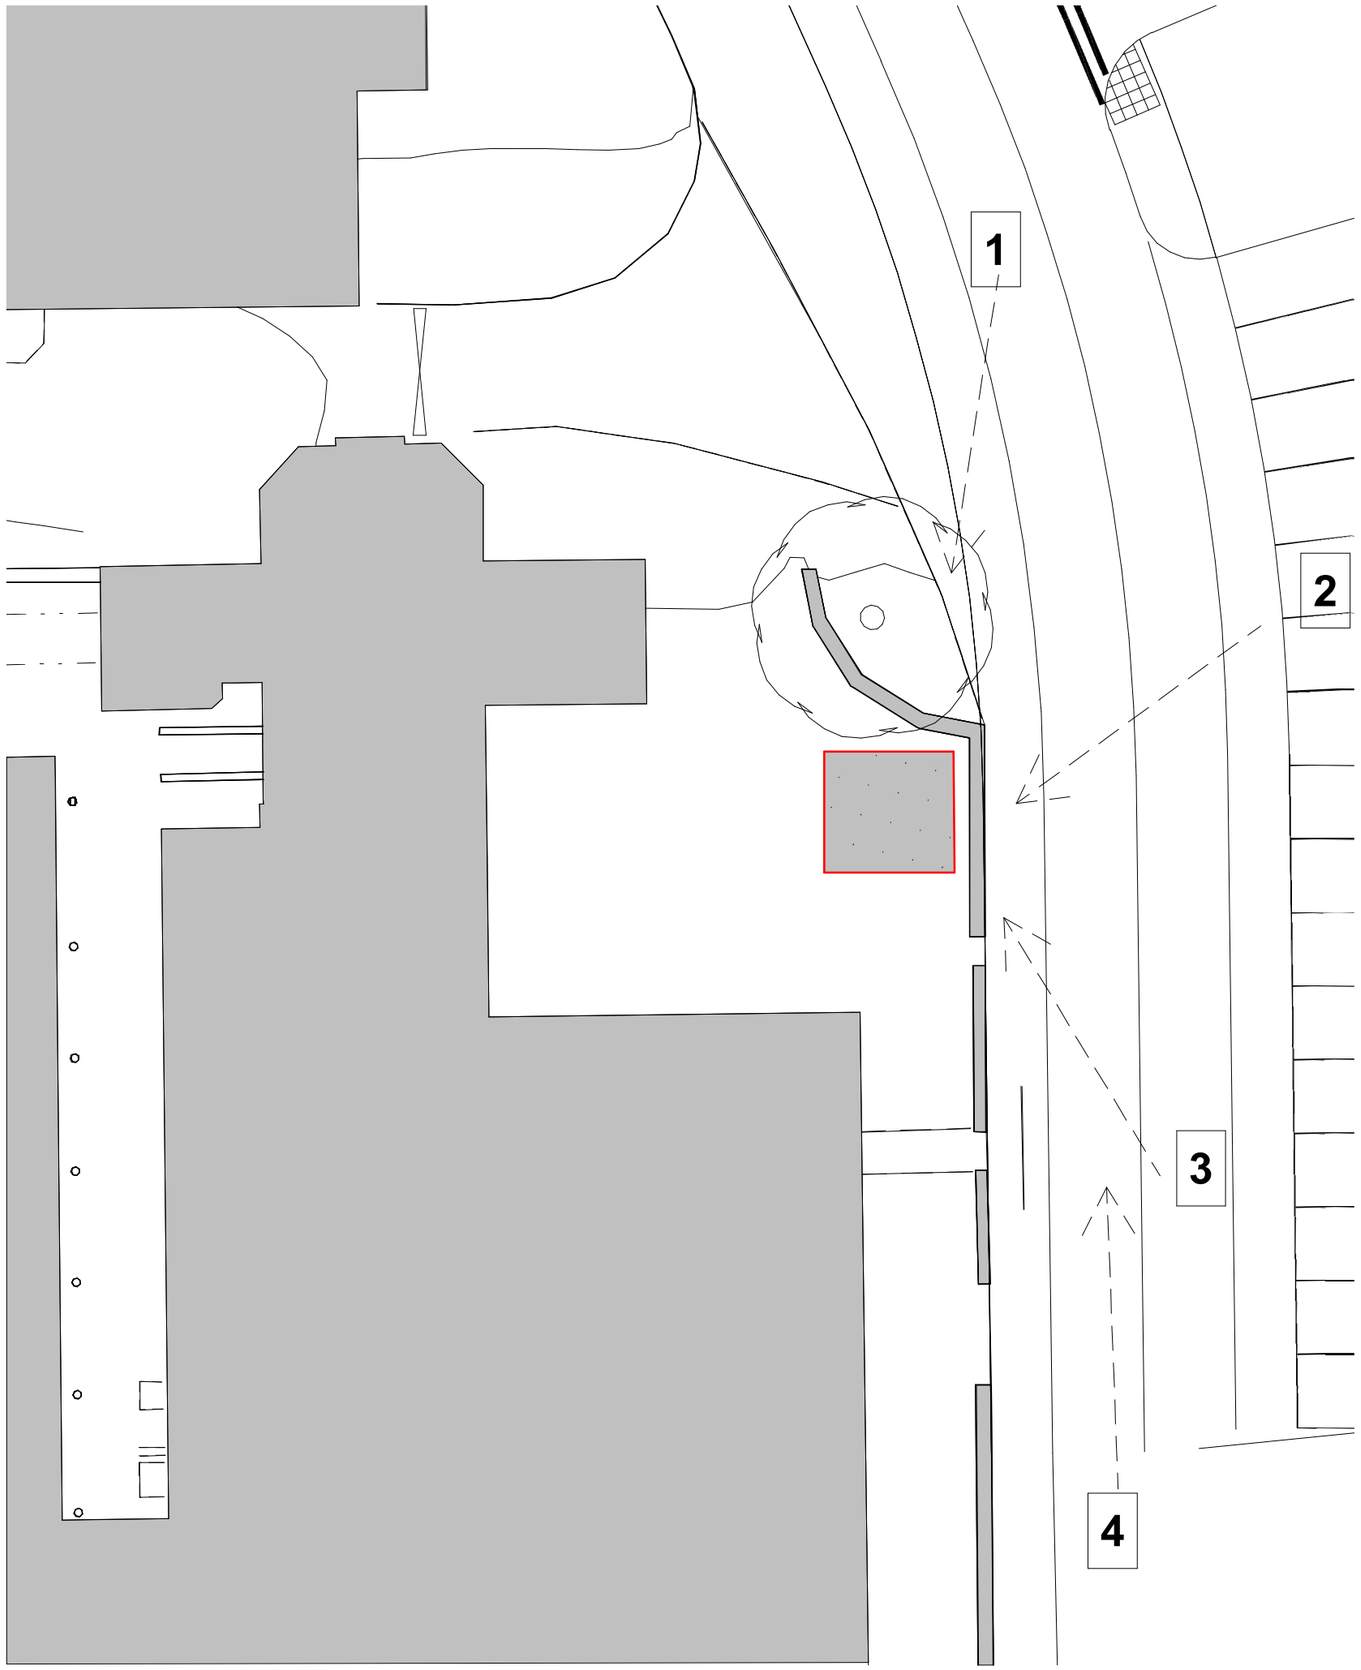

1 Above: View Facing South - Flammable Store behind tree & retaining wall



2 Above: View facing West showing Flammable Store in context of background buildings



3 Above: View facing North showing Flammable Store in context of background buildings - entrance doors shown



4 Above: View facing North showing Flammable Store in general context

Rev Revision Notes
P1 Preliminary Issue

NMFS- 10A- V1- 00- DR- A- 0010- P1

Client: Manchester University FT
Project: Flammable Store Demolition Scheme
Job No.: 1334
Date : 14/11/23
BIM Model : NMFS-10A-M3
QA: MQ SW
Scale : 1 : 200@A3
Drawing: **Block Plan**
Rev notes: Preliminary Issue

NMFS-10A- V1- 00- DR- A- **0010**-P1

10architect. unit 16, 12 hilton street, manchester, m1 1jf

This drawing is copyright. Do not scale dimensions from this drawing "if in doubt ask". This drawing is to be read in conjunction with all other relevant drawings and specifications. All discrepancies on this drawing are to be reported to the architect. Do not modify any element of this drawing. Use drawing only for purpose(s) issued.