




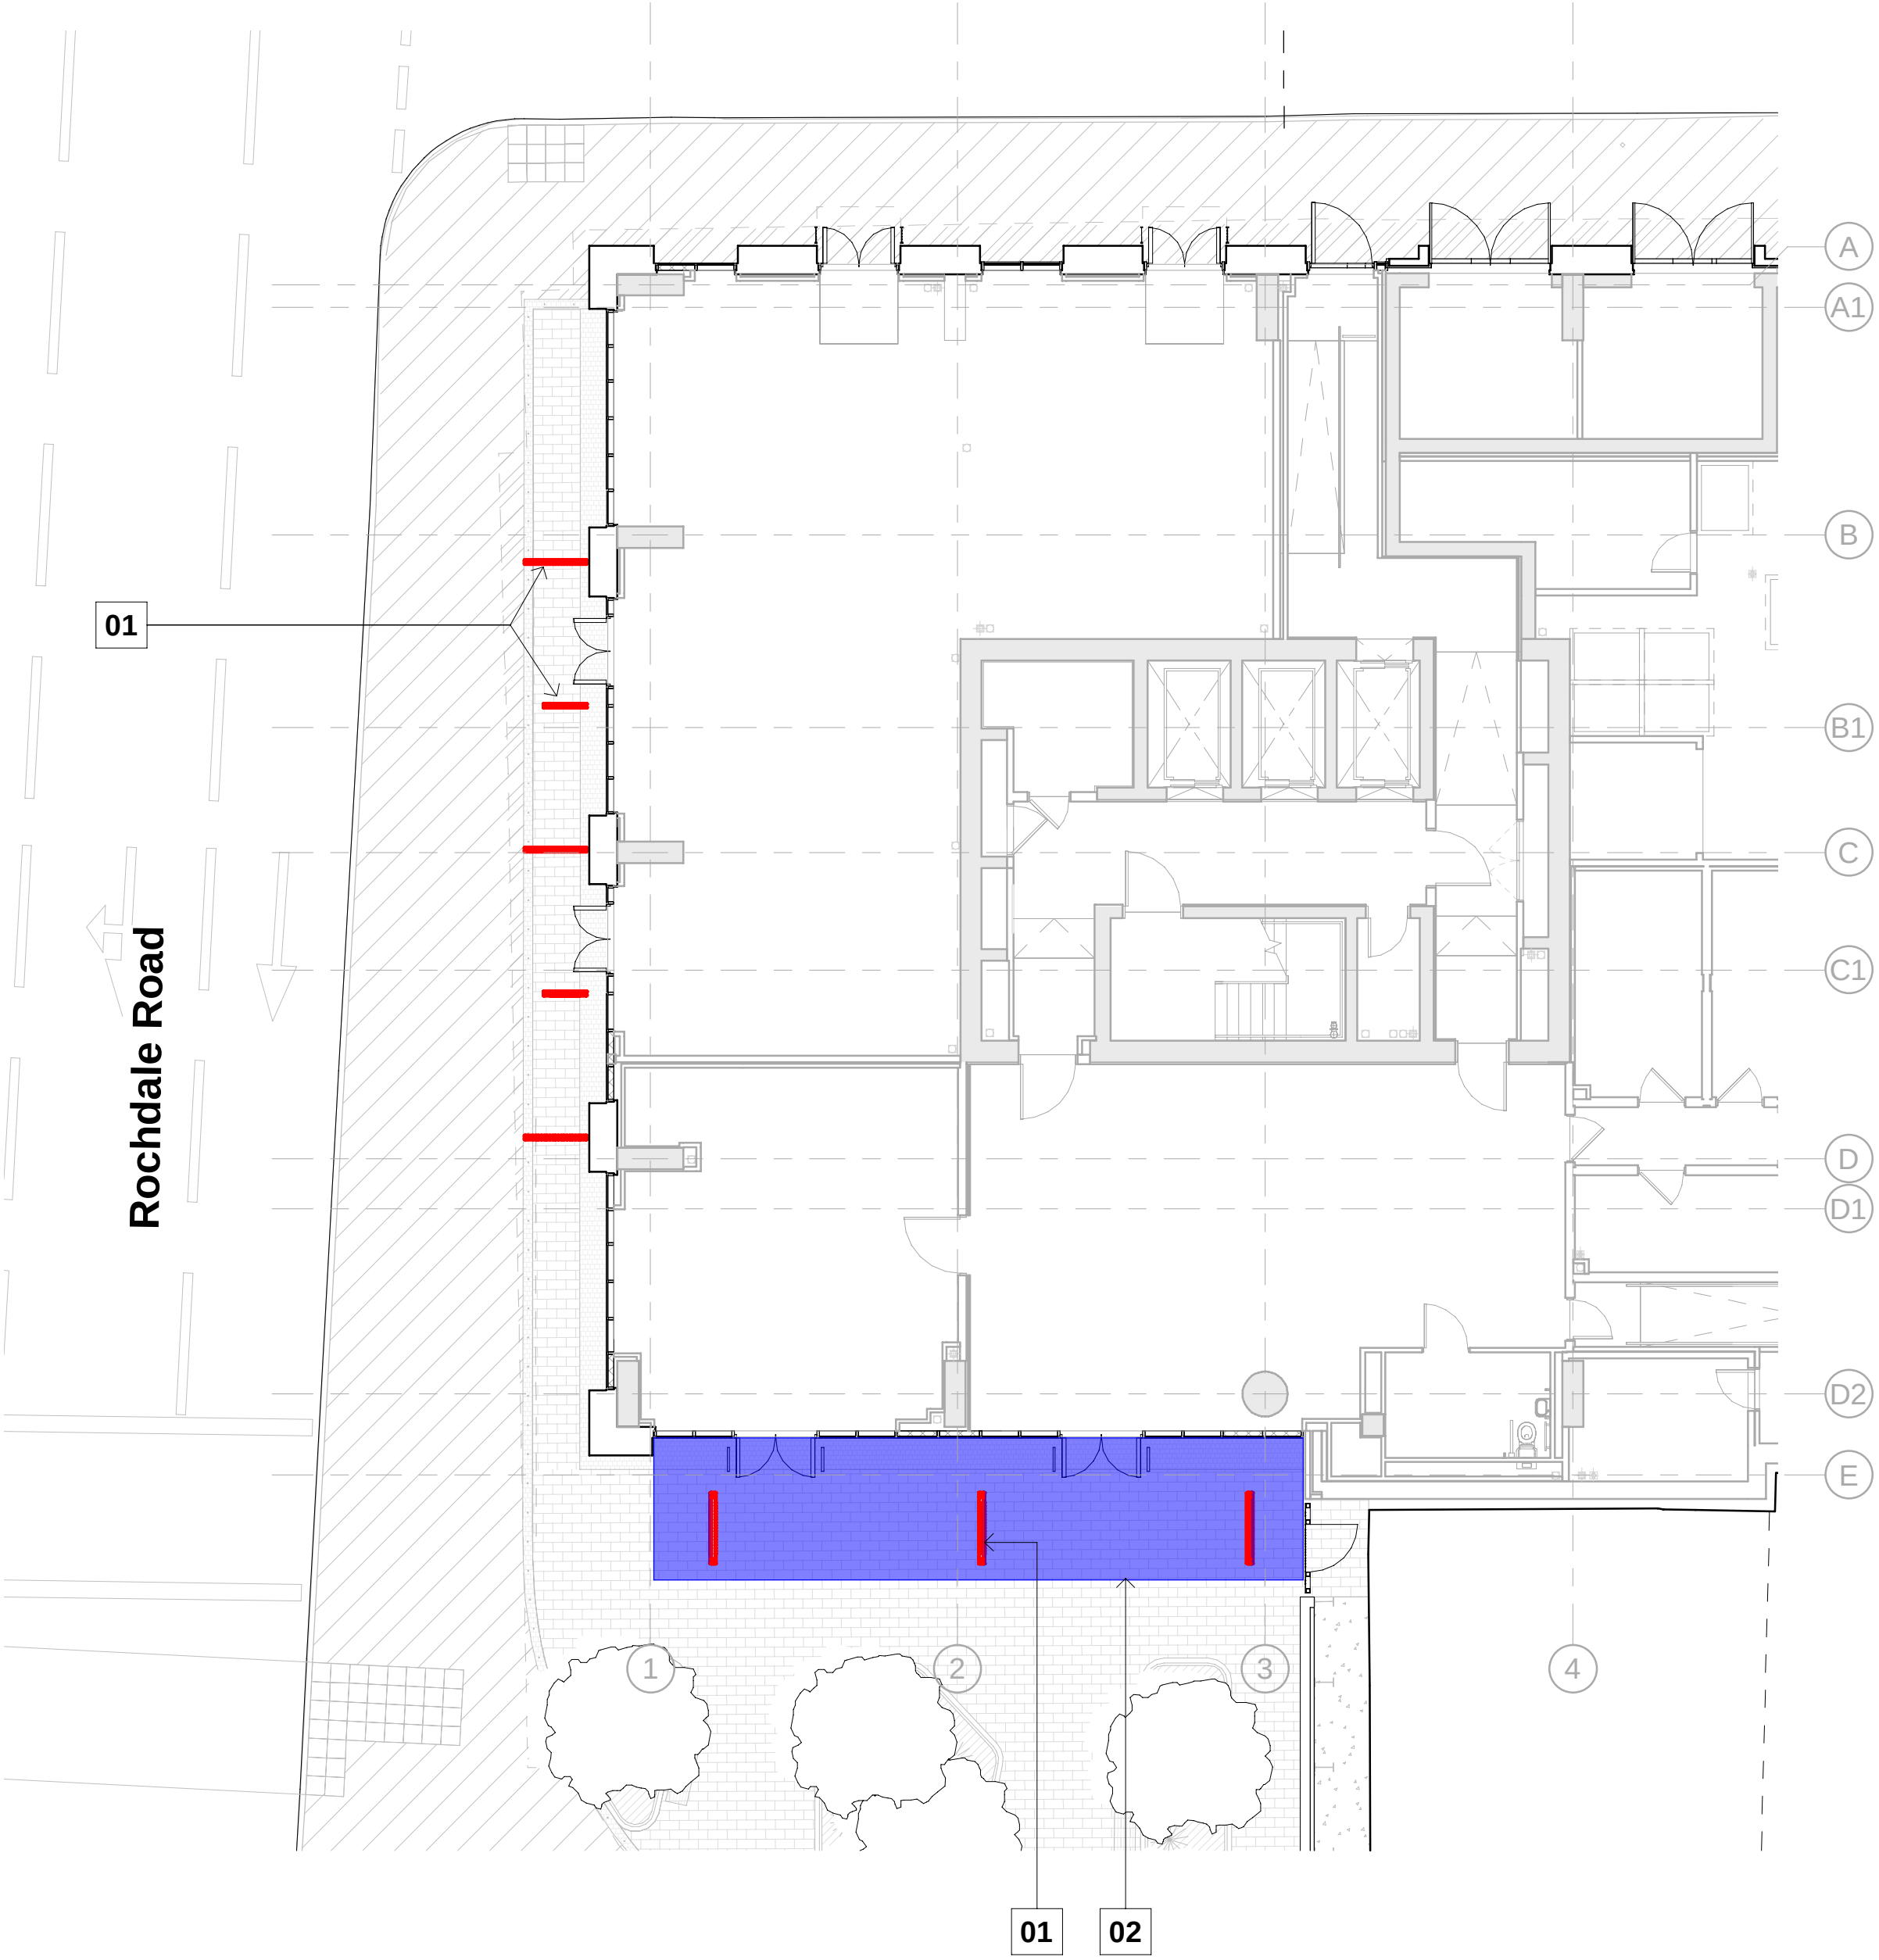


Location Plan

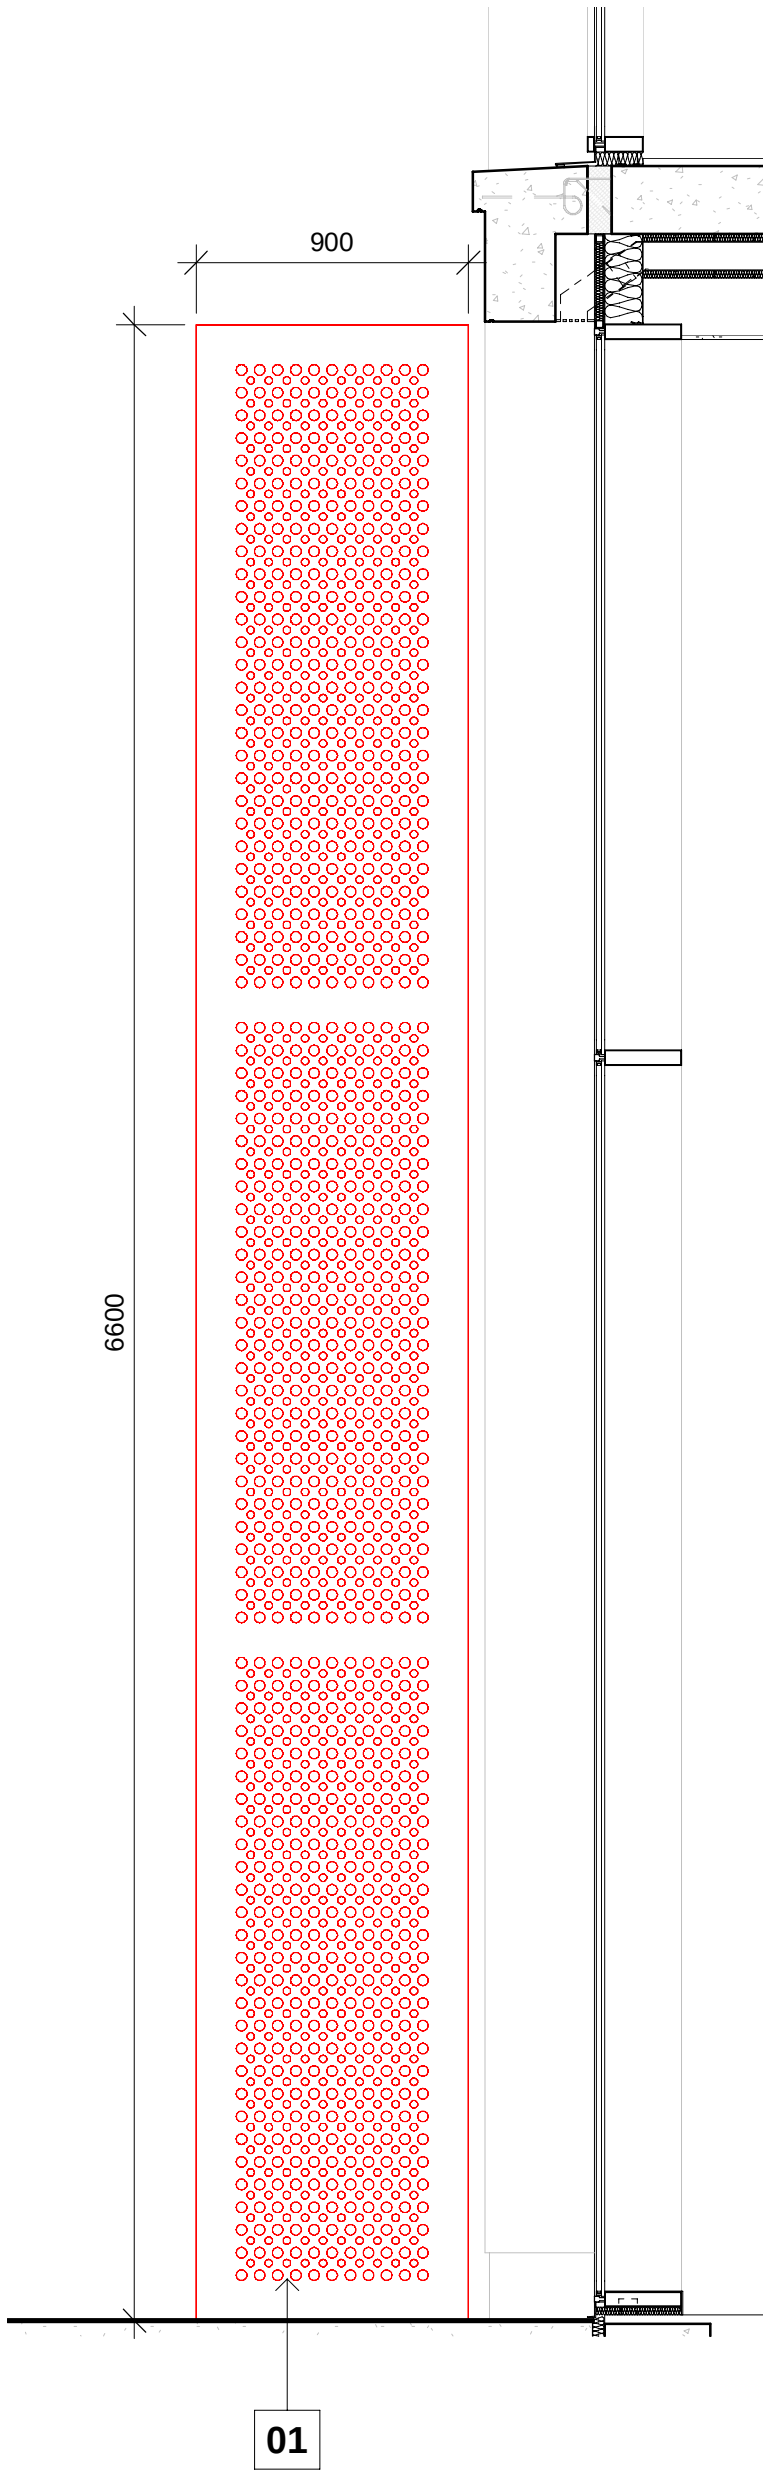

Rochdale Road, Narrow

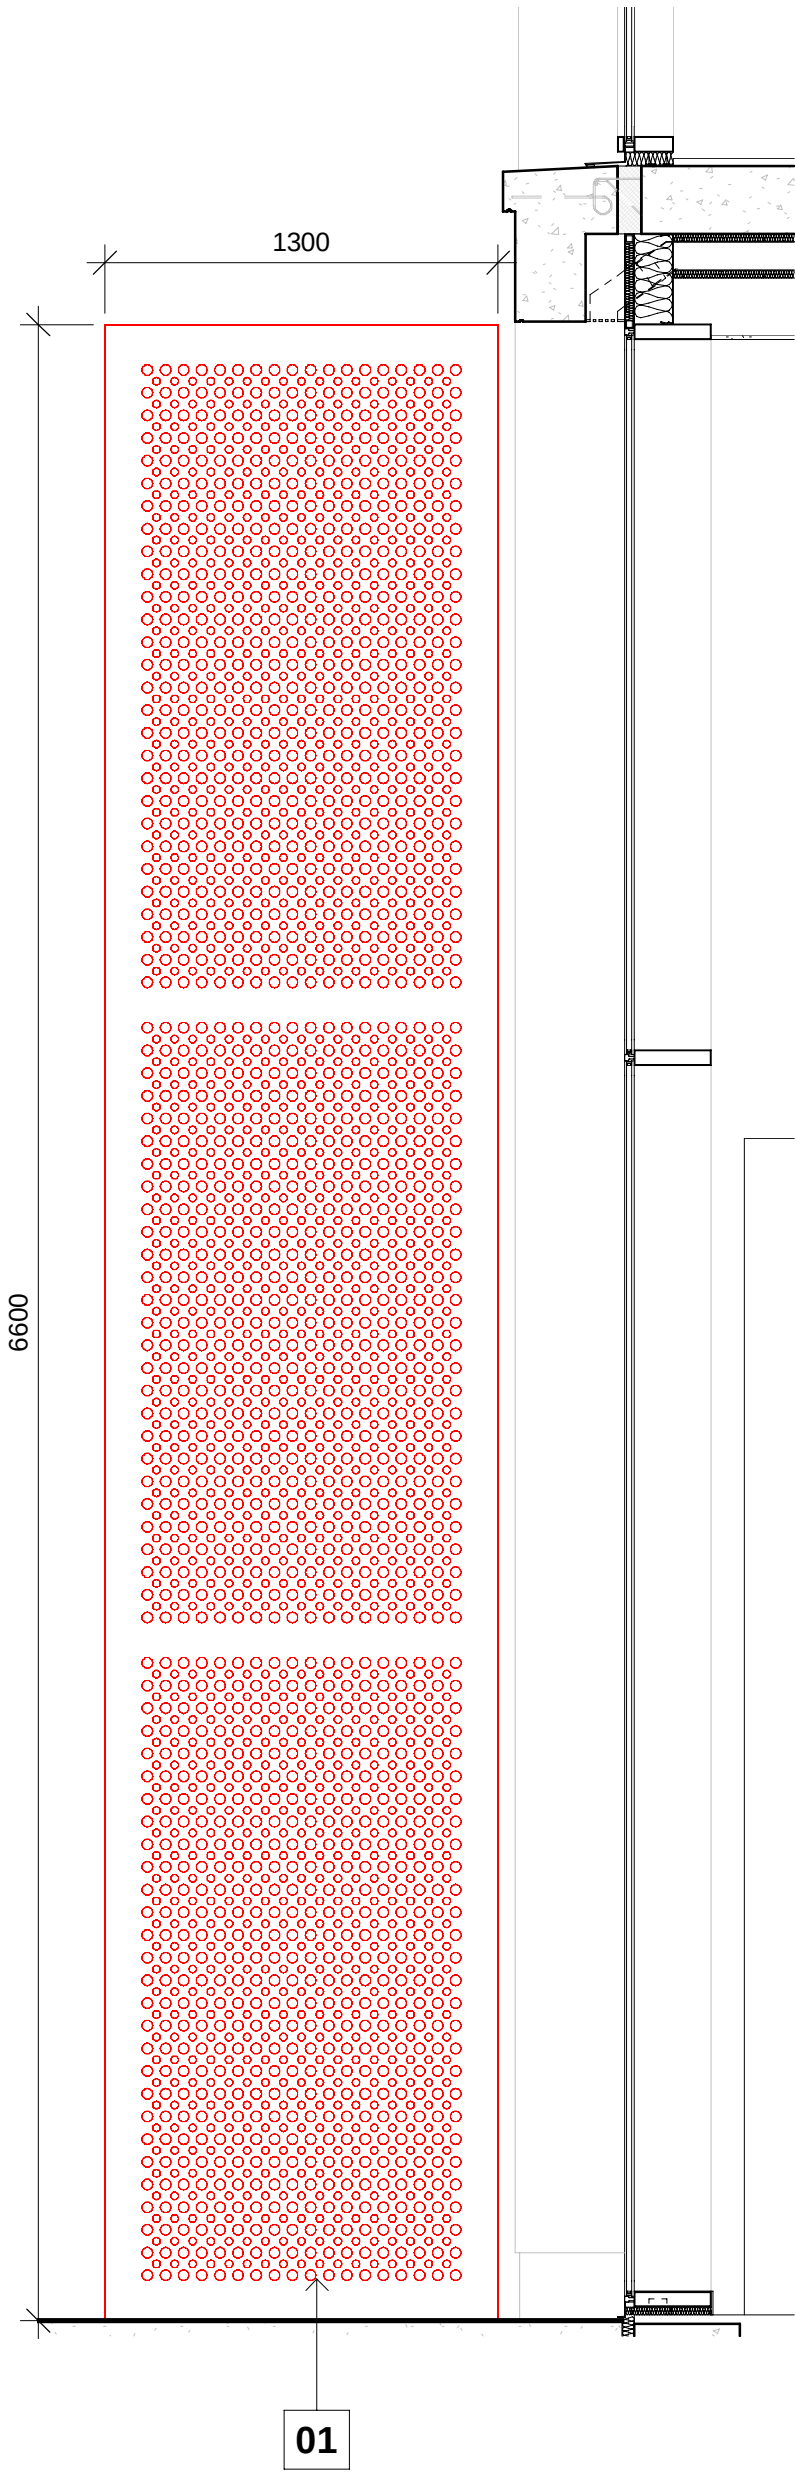

Rochdale Road, Wide

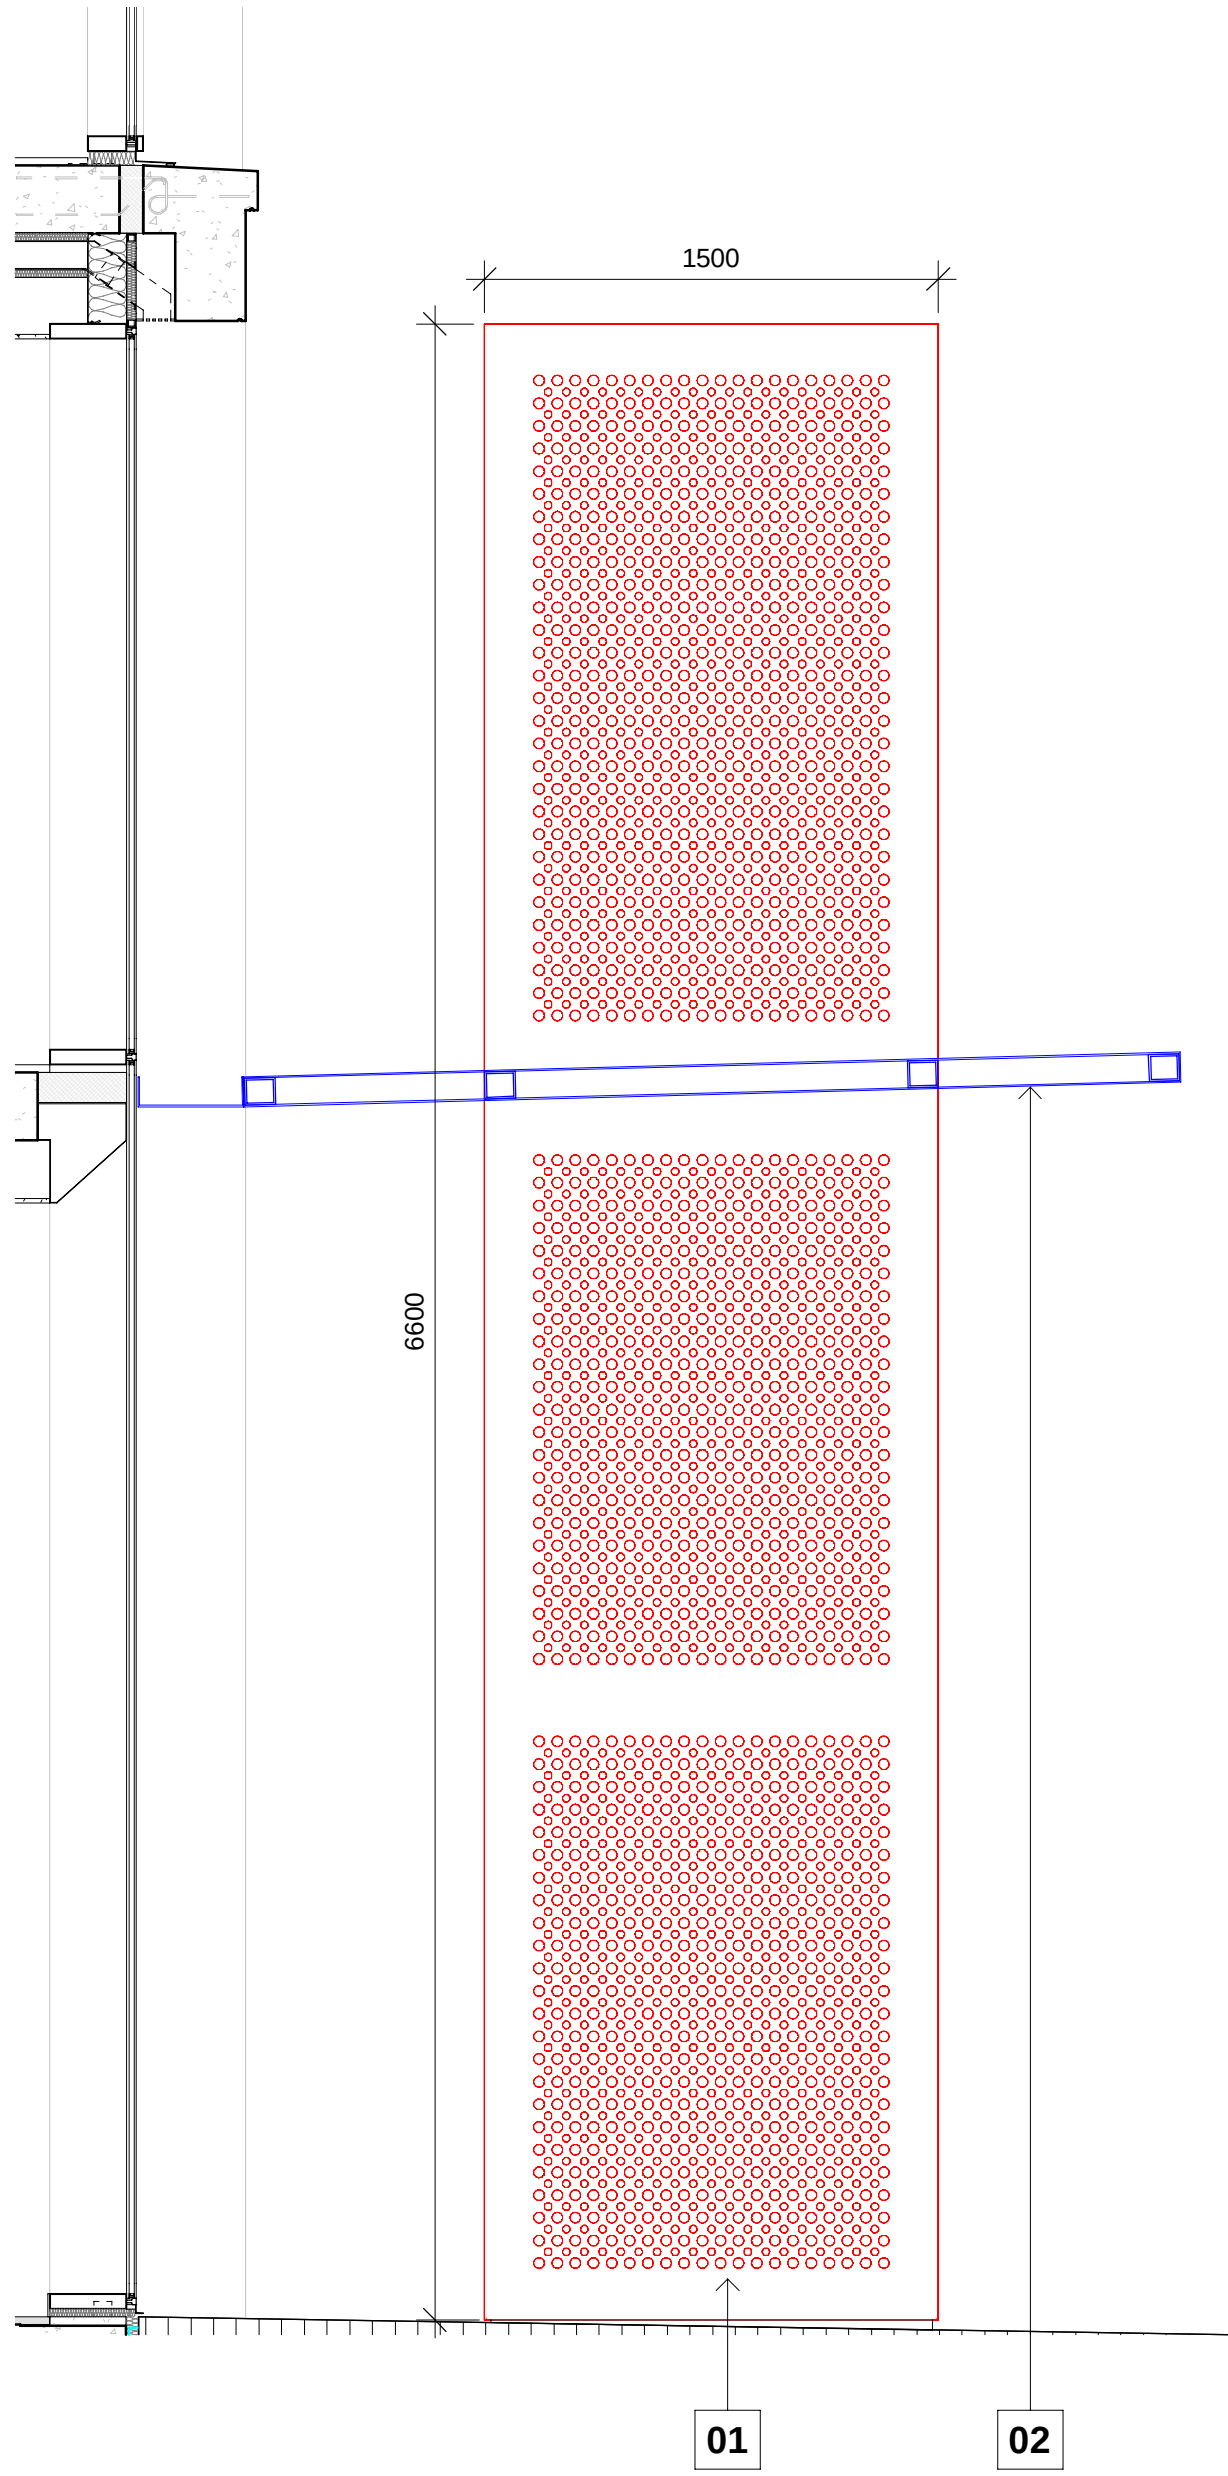


Swan Street

AMW-301
WIND MITIGATION BAFFLE
Sample Schedule Item 17
Refer to 10133-SHP-ZZ-SC-A-G251-0001


CAN-231
WIND MITIGATION CANOPY
Sample Schedule Item 16
Refer to 10133-SHP-ZZ-SC-A-G251-0001

01 **AMW-301:** Wind mitigation baffle composed of steel frame and perforated aluminium sheet cladding, natural anodised finish


02 **CAN-231:** Wind mitigation canopy composed of steel frame and perforated aluminium sheet cladding, natural anodised finish

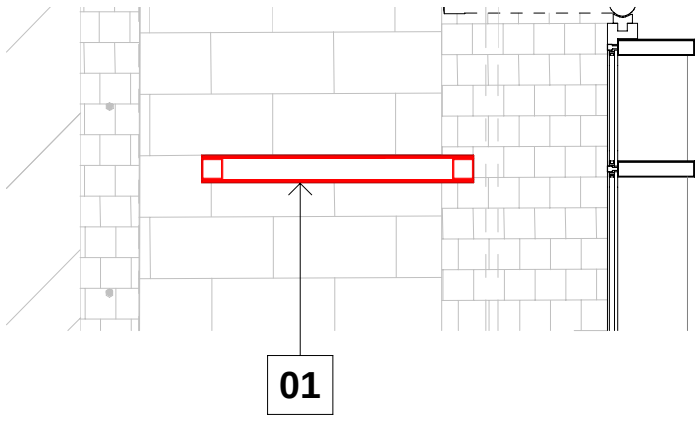

Plan Detail

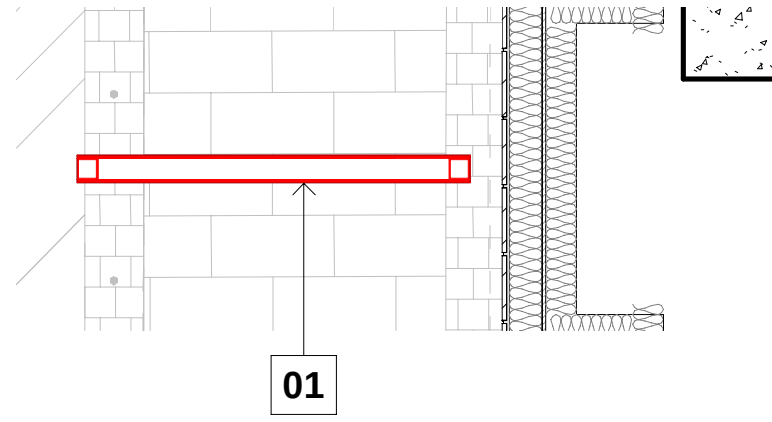

Plan Detail

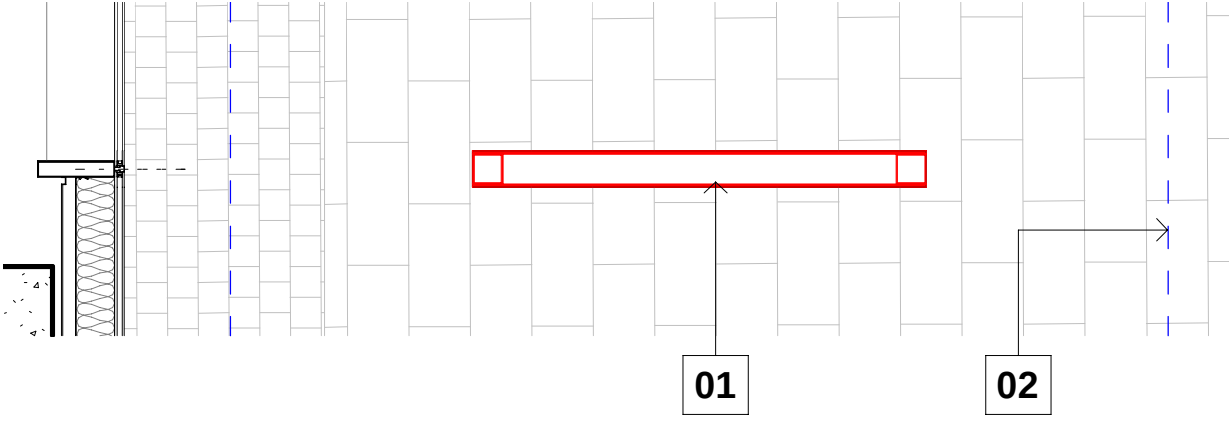

Plan Detail