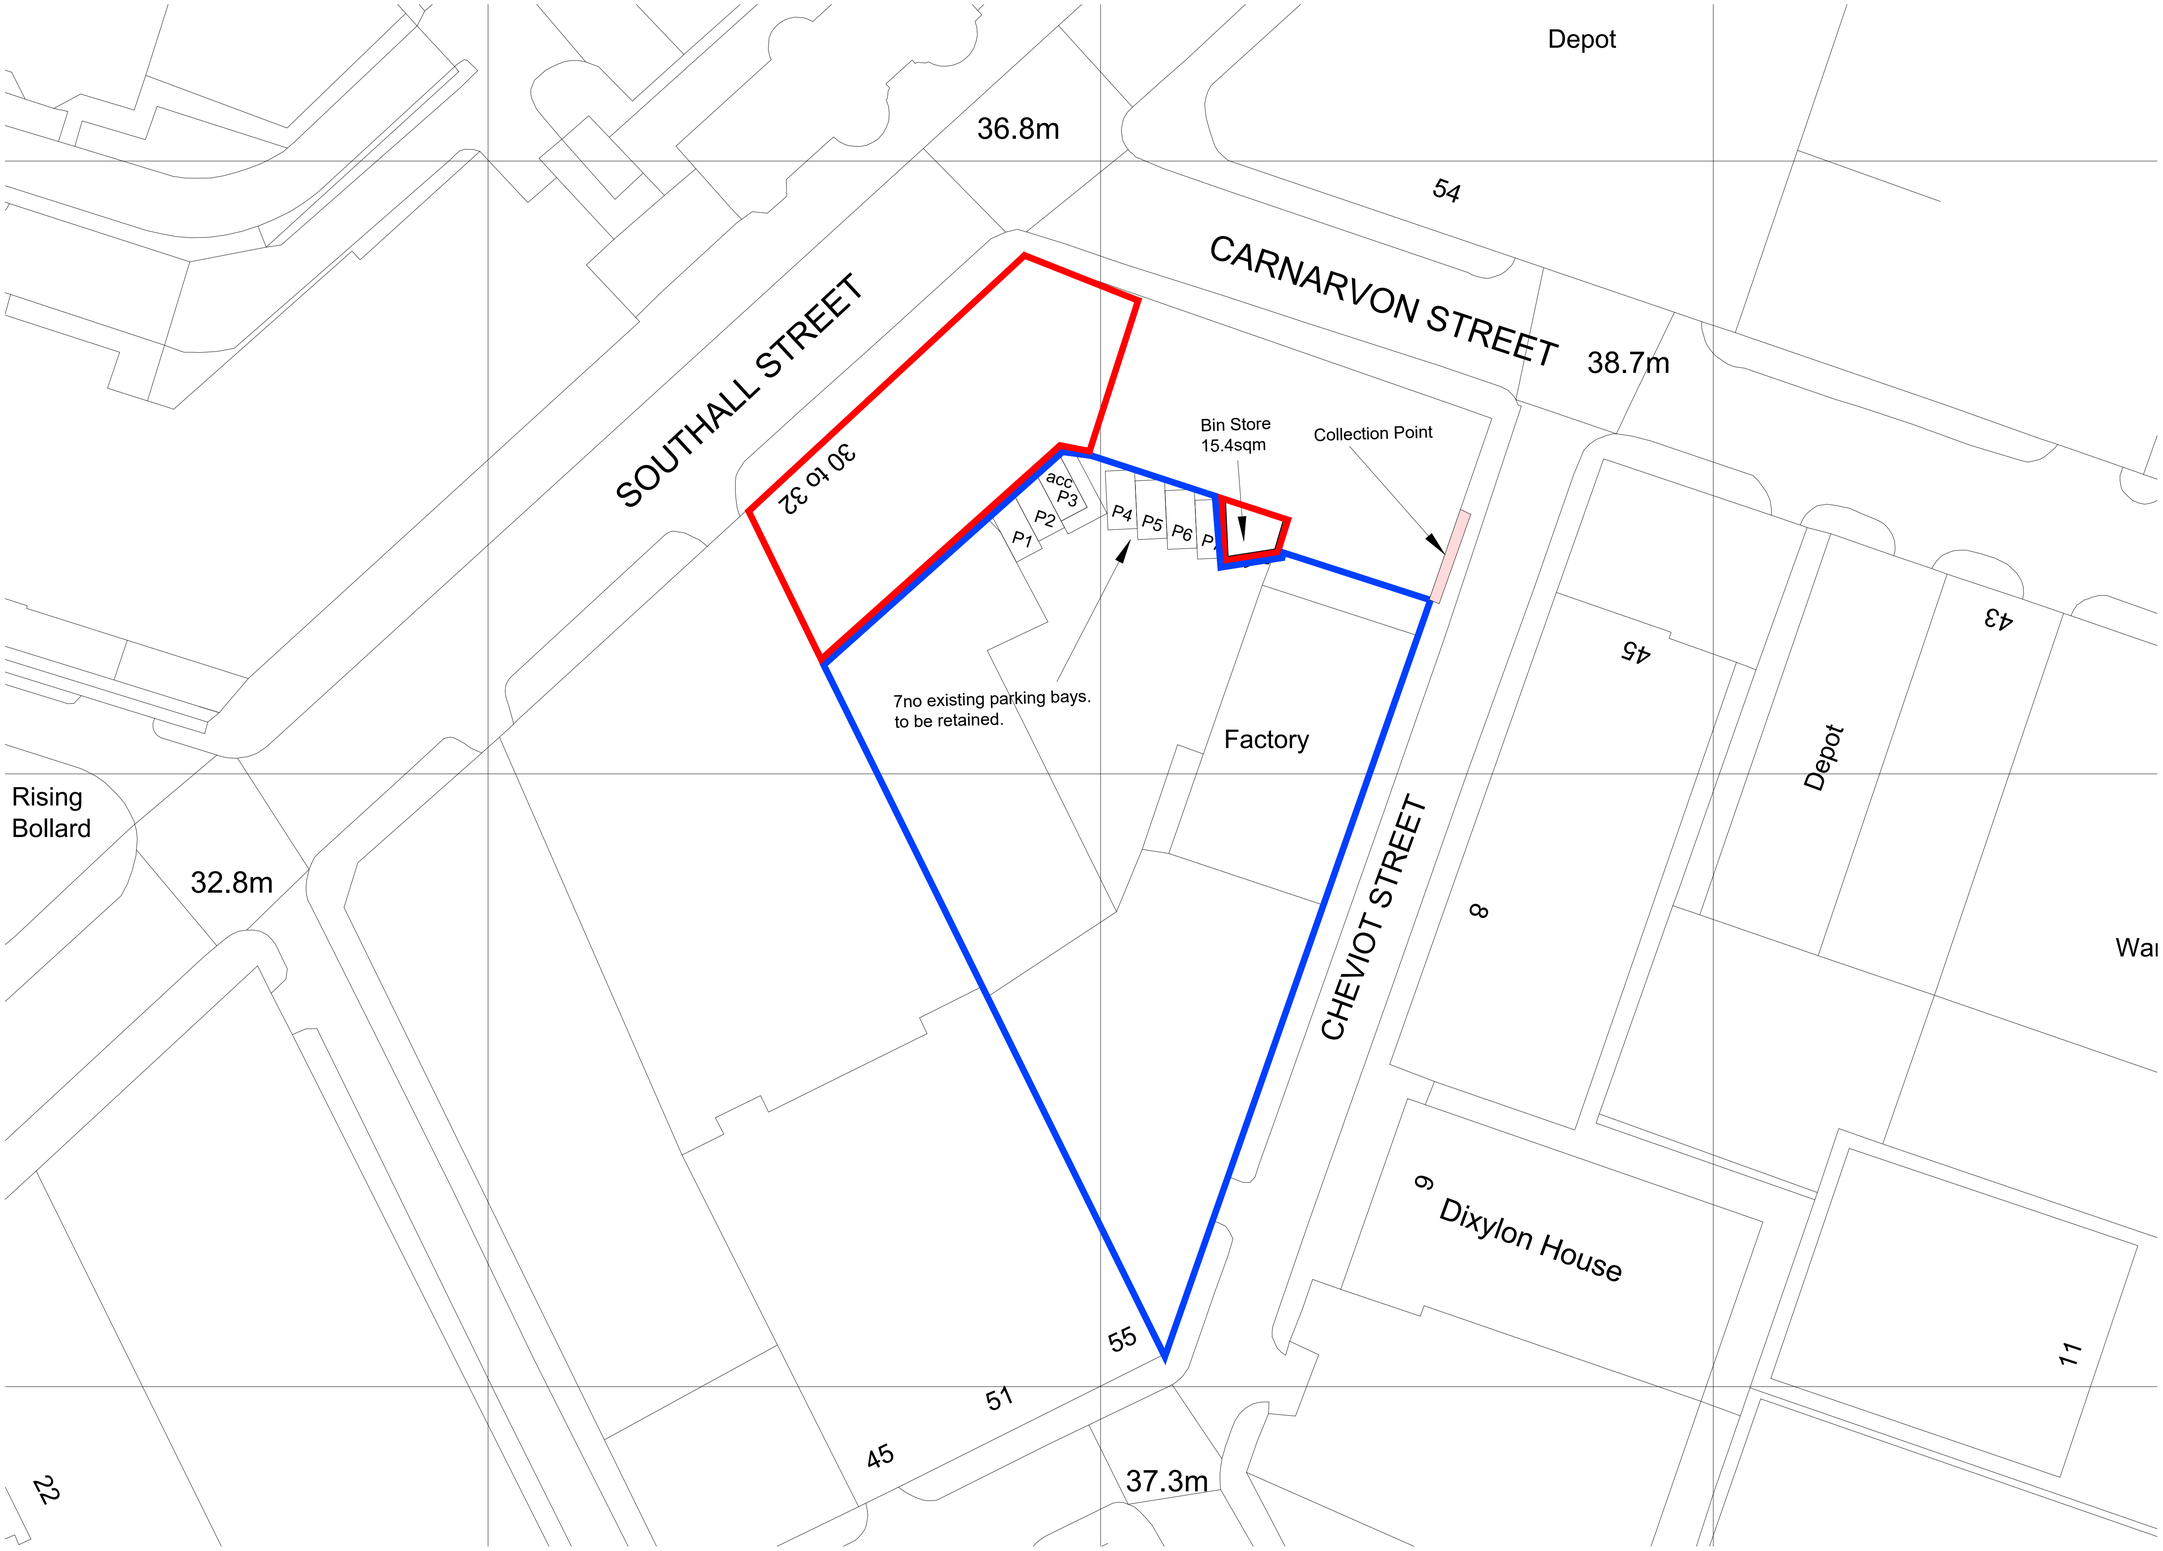


© Copyright Footprint Design Ltd

IMPORTANT NOTES: Do Not Scale from this Drawing. Use Figured Dimensions Only.

DRAWING STATUS: PLANNING

REVISION	DATE	DESCRIPTION
A	22.04.24	Bin Store sqm denoted.

FOOTPRINT DESIGN
E info@footprintdesign.net
W www.footprintdesign.net

CLIENT: MANCHESTER ASIAN CARE LTD
SCALE: 1:250@A1
DATE: 30.04.21

PROJECT: GLOBE HOUSE, 30 SOUTHALL STREET, M3 1LP

DRAWING TITLE: PARKING & WASTE PLAN

DRAWING NO: A031.2_P(00)004 _REV B