



- Emergency light, recessed fitting in ceiling
- Smoke detector, surface mount to ceiling
- Break glass, surface mount to wall

NOTES
Cable routes generally to follow existing wiring & make use of existing apertures, ducts etc. Assume cables to be surface run & secured with P clips unless concealed within existing voids.
Avoid chasing into plaster or cutting into historic fabric unless directed by the Conservation Architect.
All making good to be carried out to agreed specification using appropriate materials e.g. lime plaster

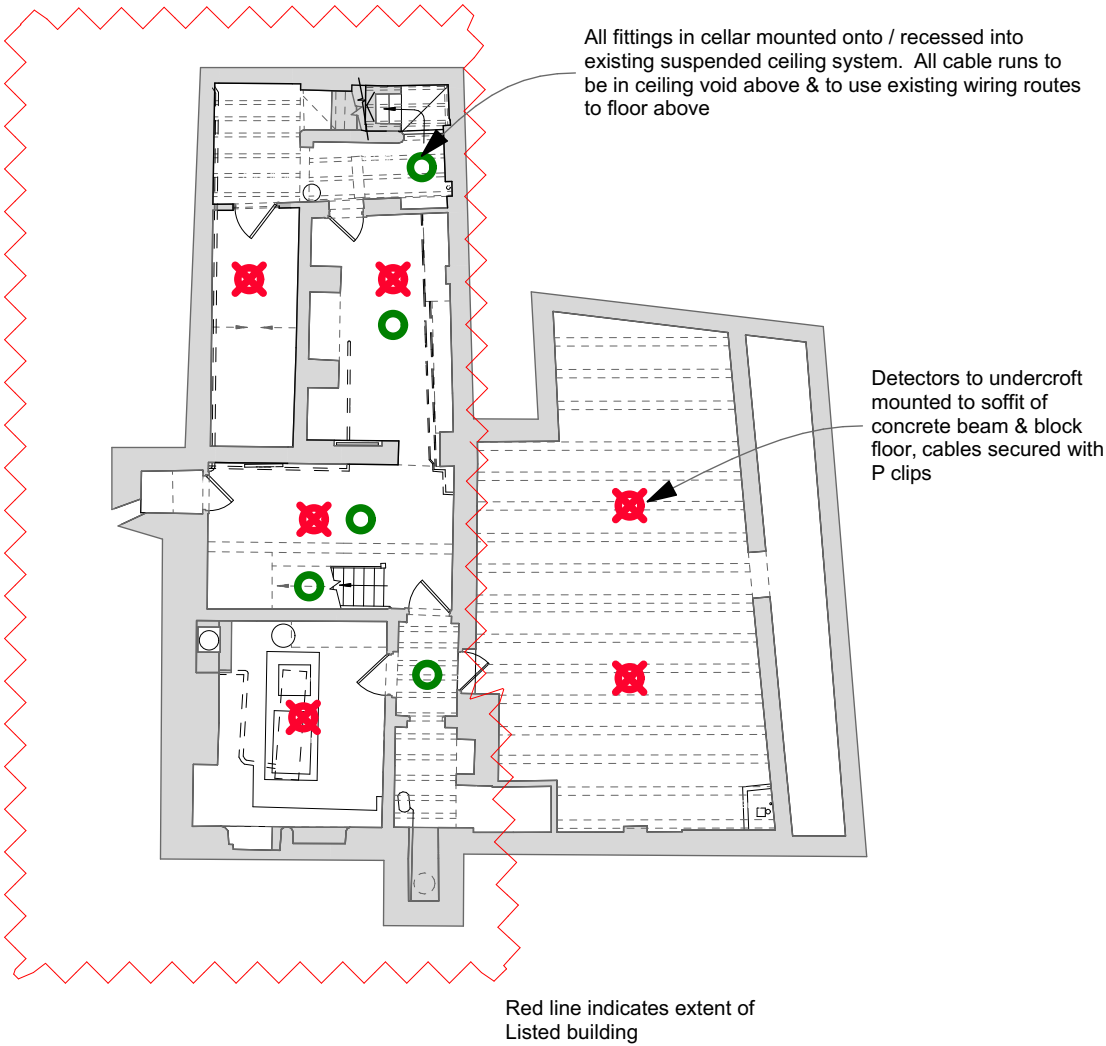

PRESBYTERY BASEMENT

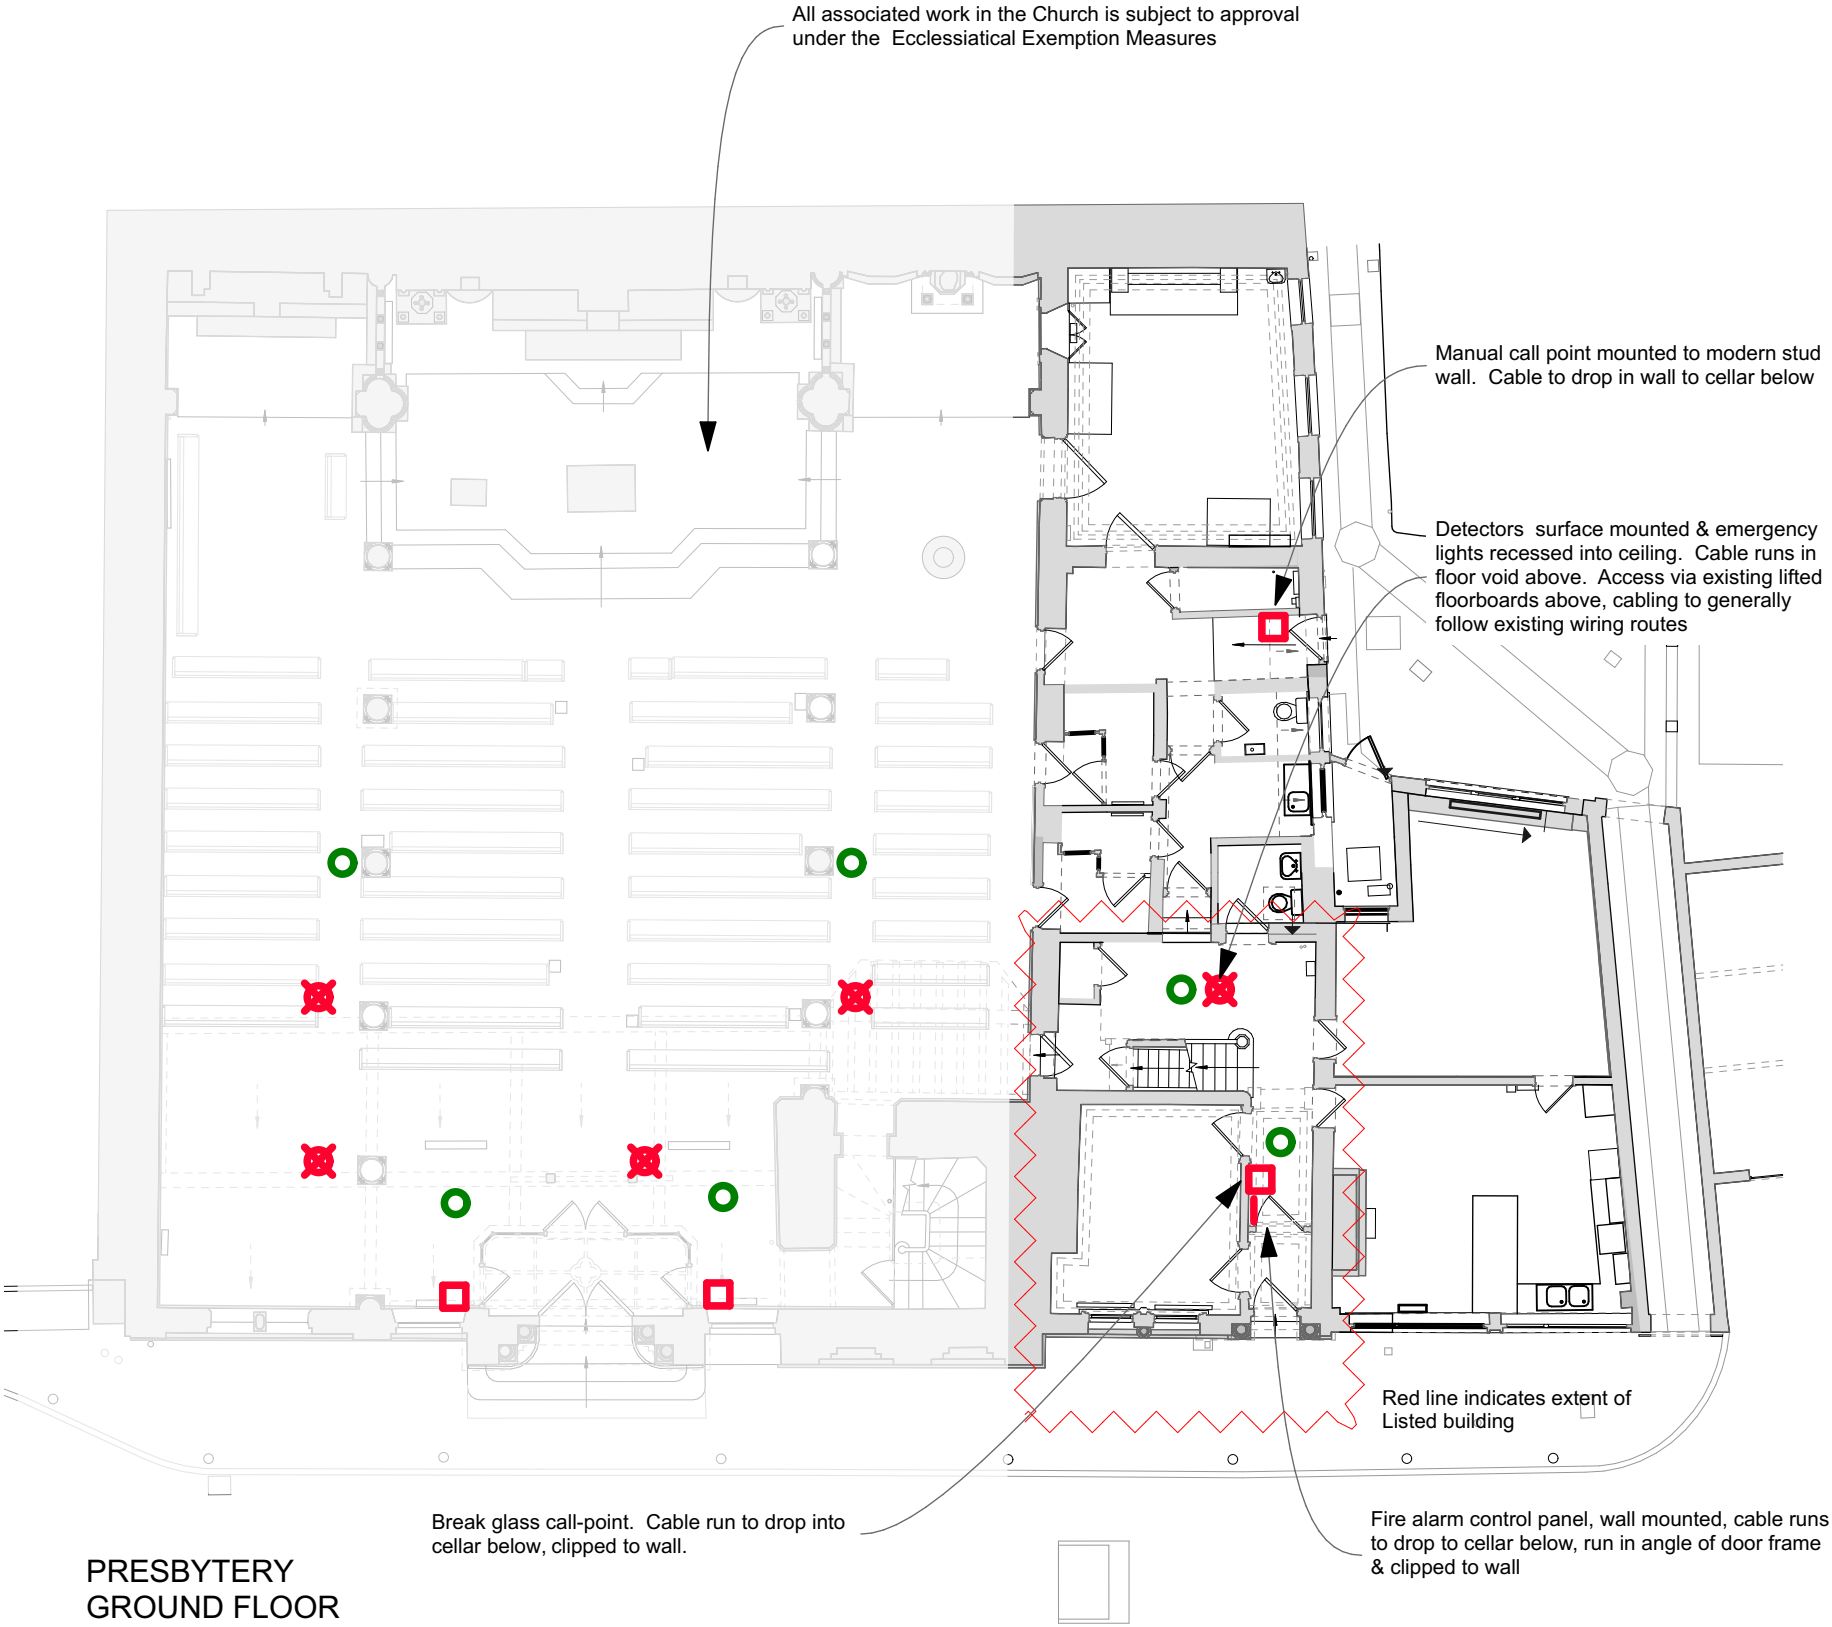

PRESBYTERY GROUND FLOOR

Do not scale from drawing.
Dimensions are to be checked onsite.

Revision	Date	Note	Initial					CROSBY GRANGER ARCHITECTS The Fellside Centre, Low Fellside, Kendal, LA9 4NH T + 44 (0) 1539 555300
				PROJECT	Hidden Gem			
				TITLE	Proposed FA & EL layout			
				STATUS	PRELIMINARY			
				DRAWING NUMBER	219C(04)001	REVISION	SCALE	
				DRAWN BY		CHECKED BY	DATE	20/03/2024