


1. Level 0 - GA Proposed
1 : 50

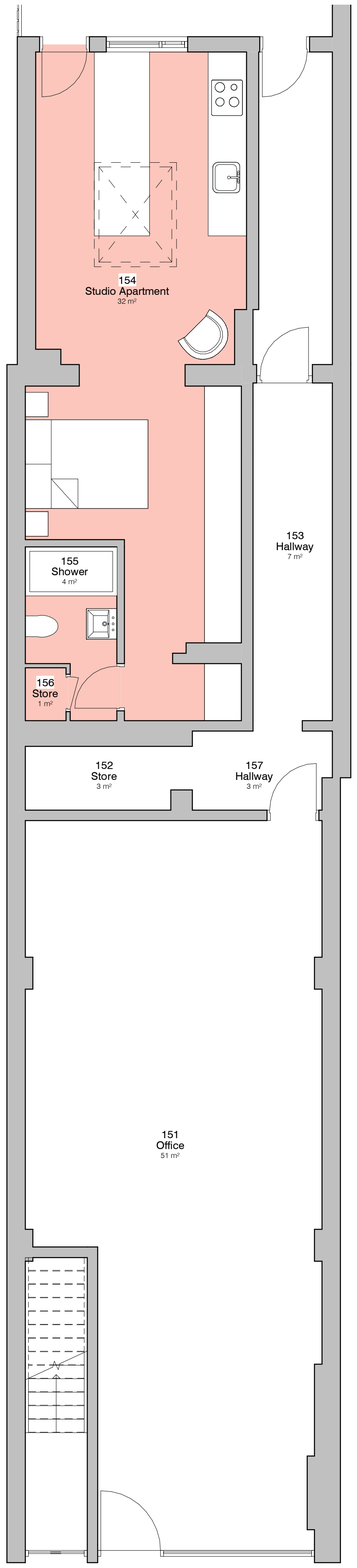








Floor area


	Studio Apartment	37.1 m²
	Office Area	65.2 m²



2. Front - Proposed
1 : 100

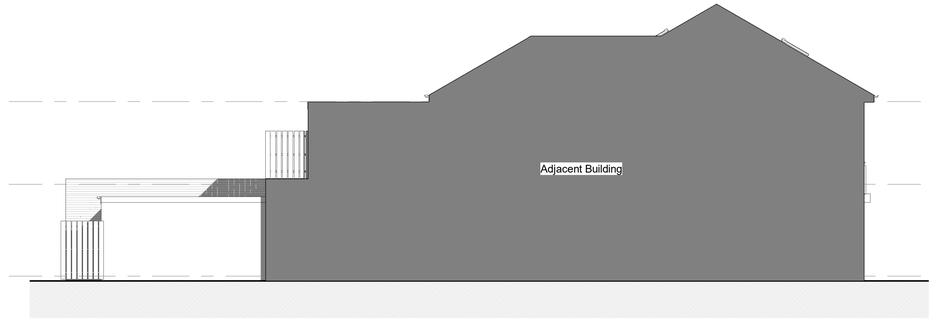

3. Left Side - Proposed
1 : 100

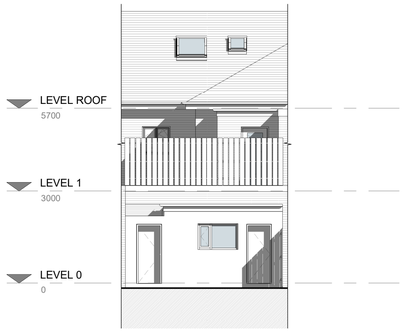

4. Rear - Proposed
1 : 100



5. Right Side - Proposed
1 : 100

0.5 0 0.5 1 1.5 2 2.5
SCALE 1: 50 m

1 0 1 2 3 4 5
SCALE 1: 100 m

REV.	DESCRIPTION	BY	DATE
1	Amendments	CW	23/02/24

PROJECT: 3 Central Buildings	SCALE @ A1: As indicated	DATE: 18/02/24	DRAWN BY: CW
CLIENT: Habib Rouf	STATUS: PLANNING		
TITLE: Proposed GA Plans and Elevations	PROJECT NO.: DA24007.	DRAWING NO.: 003.	REV.: 1

DEBTAL ARCHITECTURE
www.debtal.co.uk

NOTES

(C)COPYRIGHT - ALL RIGHTS RESERVED
THIS DRAWING MUST NOT BE REPRODUCED WITHOUT PERMISSION
DRAWING TO BE USED FOR THE STATUS INDICATED ONLY
ALL DIMENSIONS AND SETTING OUT SHALL BE CHECKED AND CONFIRMED ON SITE
ANY DISCREPANCIES TO BE REPORTED TO THE DESIGNER PRIOR TO THE COMMENCEMENT OF ANY WORK. ALL WORK AND MATERIALS TO BE IN ACCORDANCE WITH THE CURRENT BUILDING REGULATIONS, CODES OF PRACTICE AND BRITISH STANDARDS. ALL DIMENSIONS ON THIS DRAWING ARE IN MILLIMETRES (UNLESS OTHERWISE STATED).