PLANNING AND
BUILDING CONTROL
15 FEB 2024

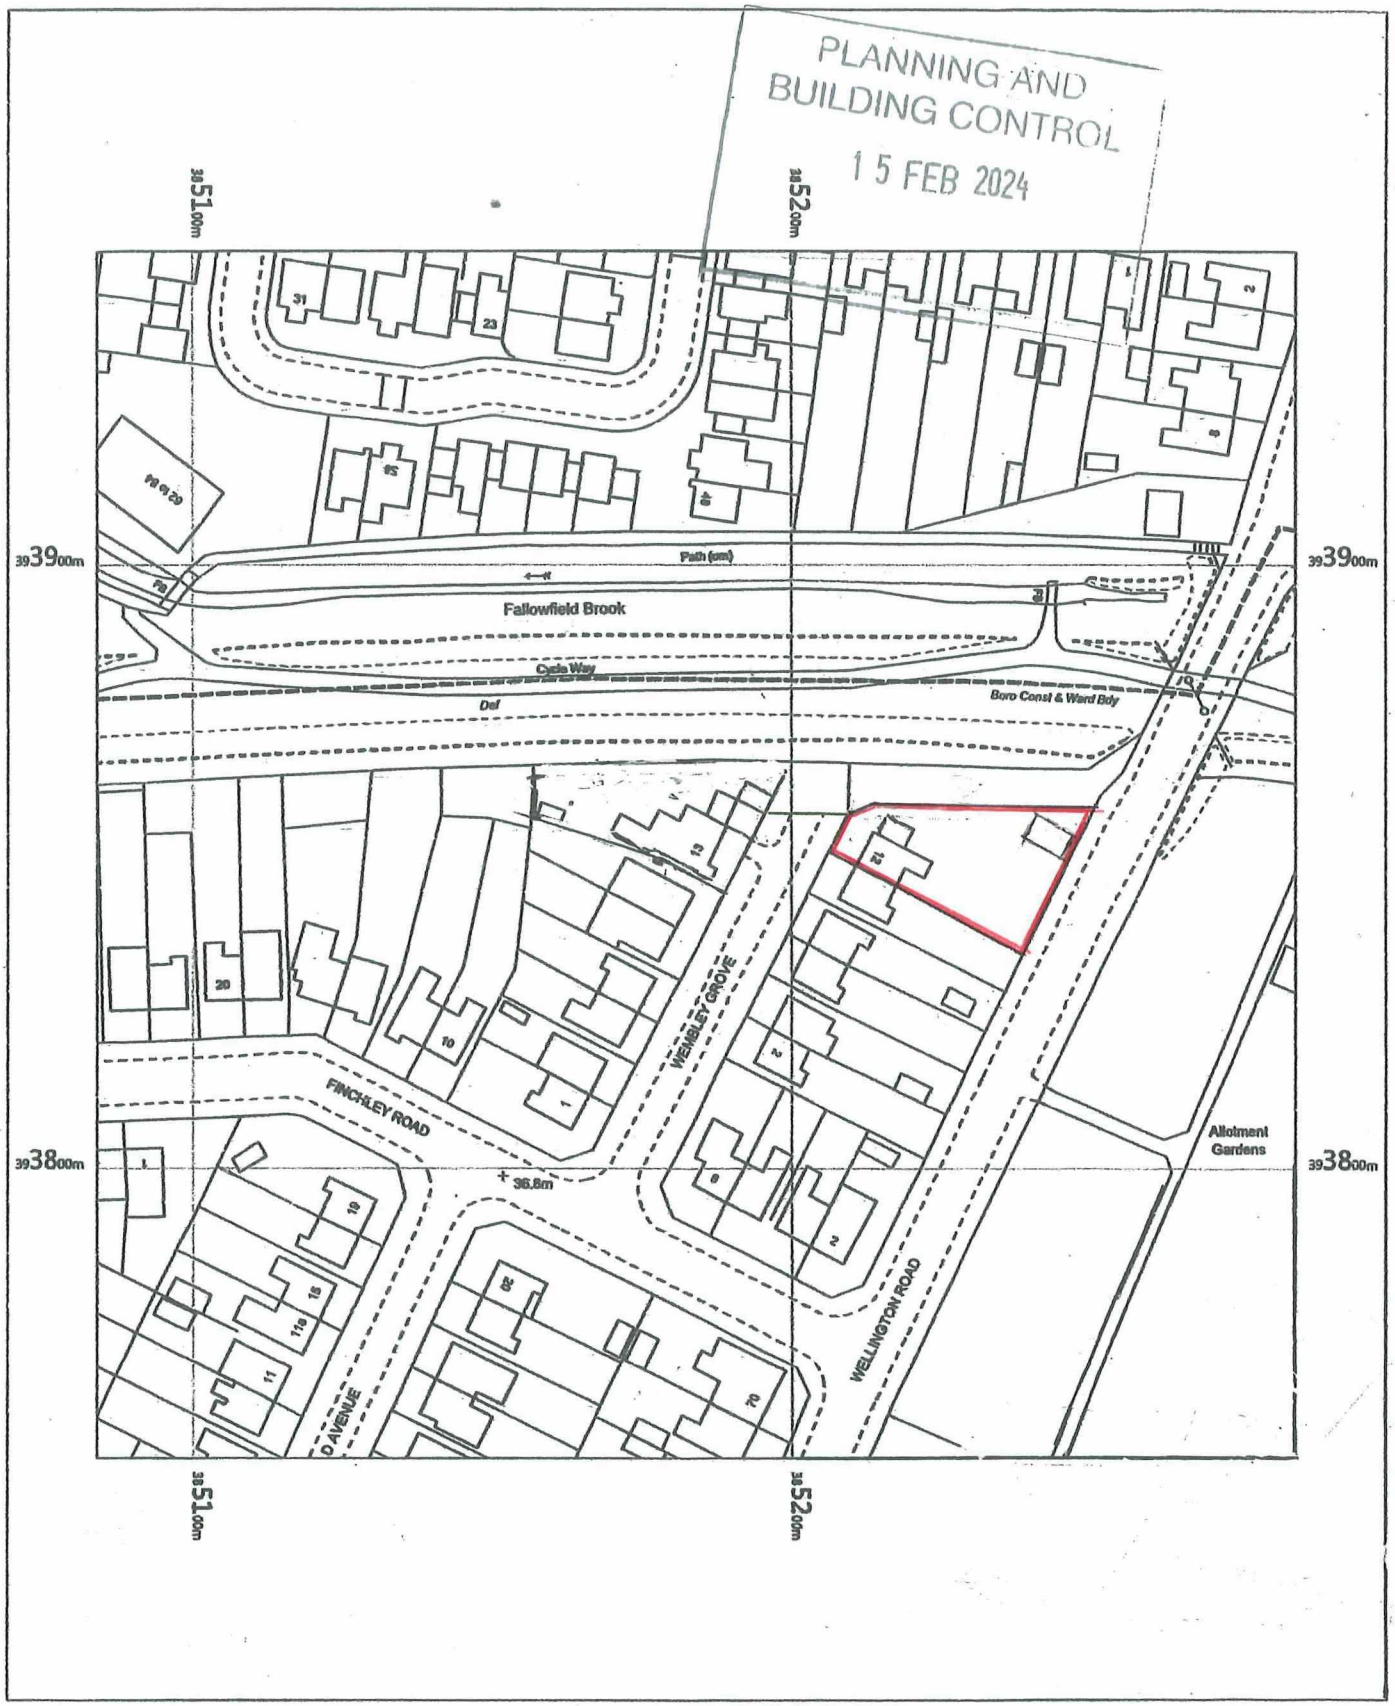

13 Wembley Grove
Fallowfield
M14 6EJ

OS MasterMap 1250/2500/10000 scale
Wednesday, August 28, 2019, ID: MDP-00823916
www.malcolmhughes.co.uk

1:1250 scale print at A4, Centre: 385184 E, 393852 N

N

MALCOLM HUGHES
CHARTERED LAND SURVEYORS