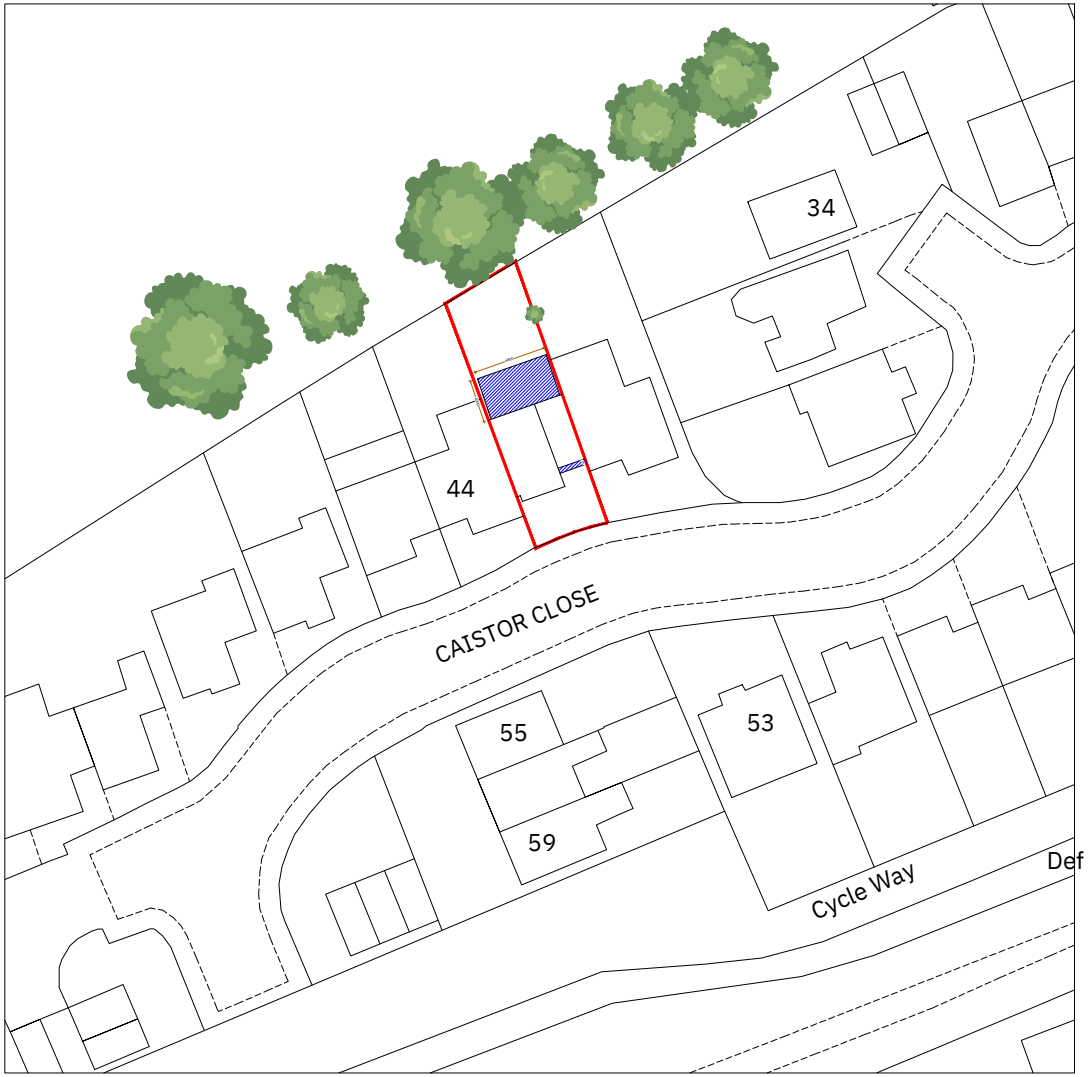


N

20 0 20 40 60 80 100

Metres

A 19.03.24 DA ISSUE GK AMENDMENT BY	SCALE 1:500@A3	Project : Proposed Single Storey Rear Extension with Garage Conversion	Sheet Title : Proposed Site Block Plan	Address : 42 Caistor Close MANCHESTER M16 8NW
		Date :19/03/24	Sheet no : 07	Applicant :