

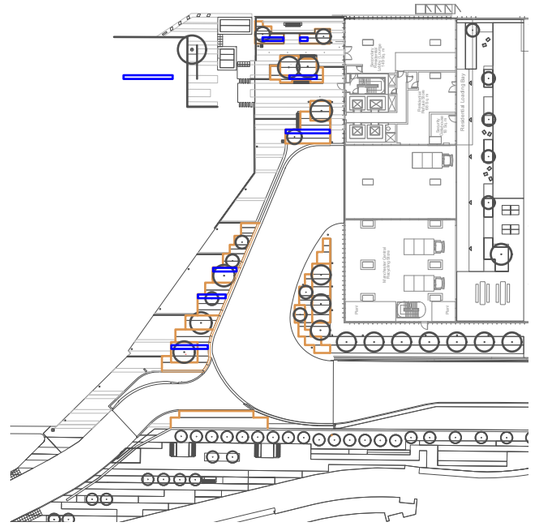


LOCATION PLAN

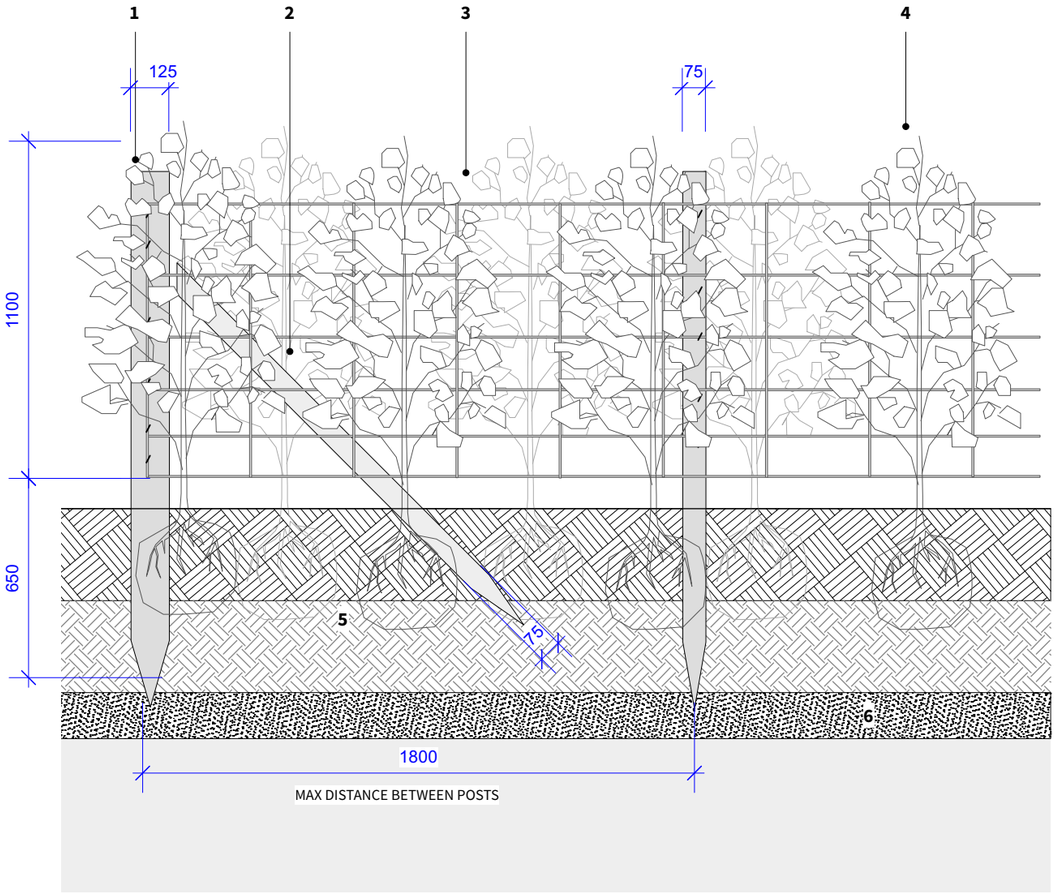

1 Instant Hedge Planting Elevation
Scale: 1:20

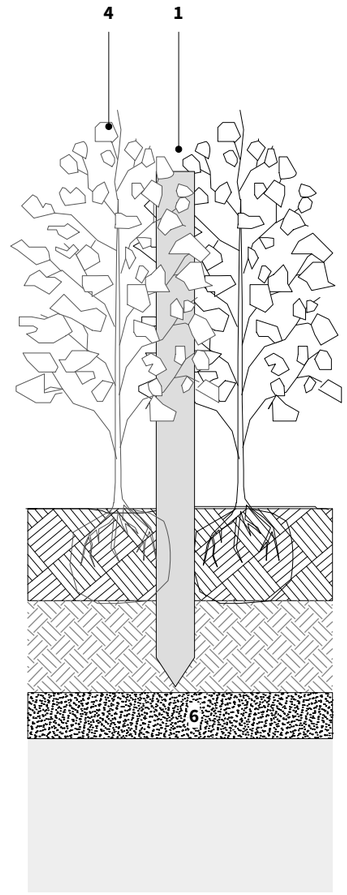

1 - End / Corner Softwood Timber Post
1800mm x 100mm driven until firm.

2 - Strut post
At 45 degree angle attached with 2no. angular ring nails.

3 - Heavy gauge galvanised wire mesh fence
By Jackson Fencing or equal and approved. To comprise of six line wires and uprights 300mm apart. Top and bottom 4.0mm wires, intermediates 3.0mm.

4 - Hedging plants
Refer to Softworks Plan for locations and schedule.

5 - Imported topsoil
To top 600mm depth of hedge trench. To specification clauses Q28.

6 - Drainage layer
200mm clean stone to base of hedge trench.

NOTE:
All hedging plants to be inspected and approved by Landscape Architect prior to order.

© THIS DRAWING IS COPYRIGHT PROTECTED AND MAY NOT BE REPRODUCED IN WHOLE OR PART WITHOUT WRITTEN AUTHORITY FROM THE OWNER.

NOTES:
1. Do not scale from this drawing.
2. Always work to noted dimensions.
3. All dimensions are in millimetres unless otherwise stated.
4. All setting out, levels and dimensions to be agreed on site.
5. The dimensions of all materials must be checked on site before being laid out.
6. This drawing must be read with the relevant specification clauses and detail drawings.
7. Order of construction and setting out to be agreed on site.

Revision	Date	Description	Drawn	Apprvd.
D4-C01	30.01.24	for construction	TF	KR
S1-P03	05.11.21	Stage 4+	TF	KR
S1-P02	10.06.21	Draft Tender	TF	KR

Planit I.E. Limited
E: info@planit-ie.com **W:** planit-ie.com
MANCHESTER
2 Back Grafton St , Altrincham, WA14 1DY
T: 0161 928 9281
LONDON
Unit 6 Waterside, 44-48 Wharf Road, London, N1 7UX
T: 0207 253 5678
LIVERPOOL
Tempest 5.3, 12 Tithebarn Street, Liverpool, L2 2DT
T: 0151 363 1230

Client ASK

Project Viadux, Greater Bridgewater Street Stair and Lift

Drg Title Typical Hedge Planting Detail

Created on	Created by	Approved by
13-07-20	TF	KR

Scale	Size	Workstage
1:20	A3	Stage 5

Drg No. VIA-PLA-XX-XX-DR-L-6003
Suitability D4
Revision C01

© Planit I.E. Limited