


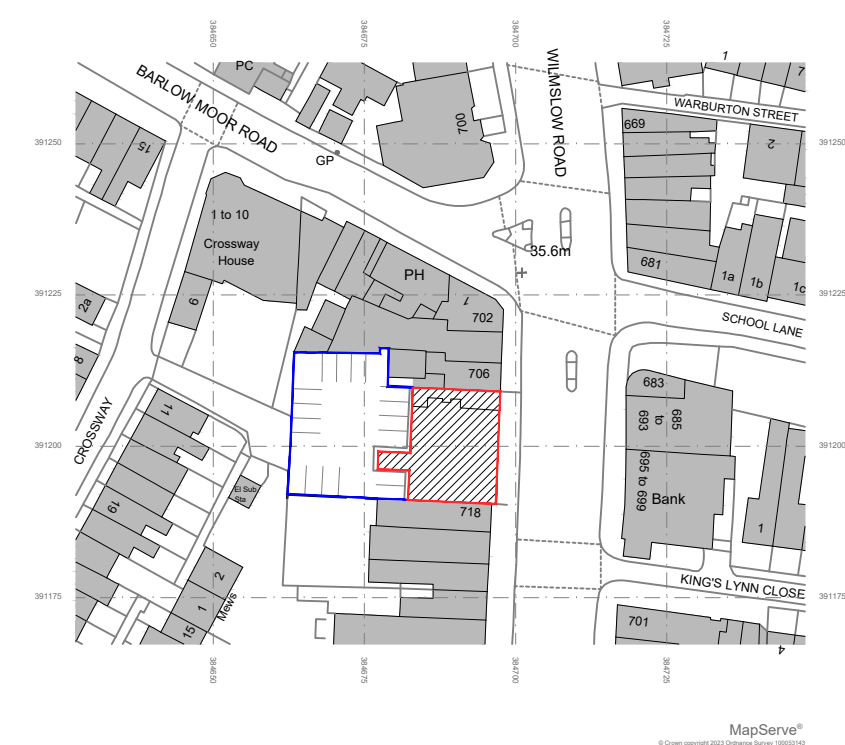

location plan
scale 1:1250

denotes
building
boundary


denotes other site
boundary within
client ownership

denotes extent of
existing right of
way through site

existing vehicular
access & sliding
security gate

El Sub
Sta

2
WS

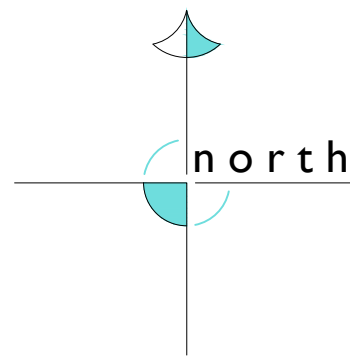

SKY | architecture,
design & consulting

e: james@skyarchitecture.co.uk
t: 07743644720
w: www.skyarchitecture.co.uk

Client
Gareth Kreike
Site Address
708-716 Wilmslow Road, Didsbury, M20 6DQ

Drawing Title
Proposed Site and Location Plans

Job Number
23022
Drawing Number
101

Date
September 2023
Stage
Concept

Paper Size
A1
Scale
1:100 / 1250

Revision
-