

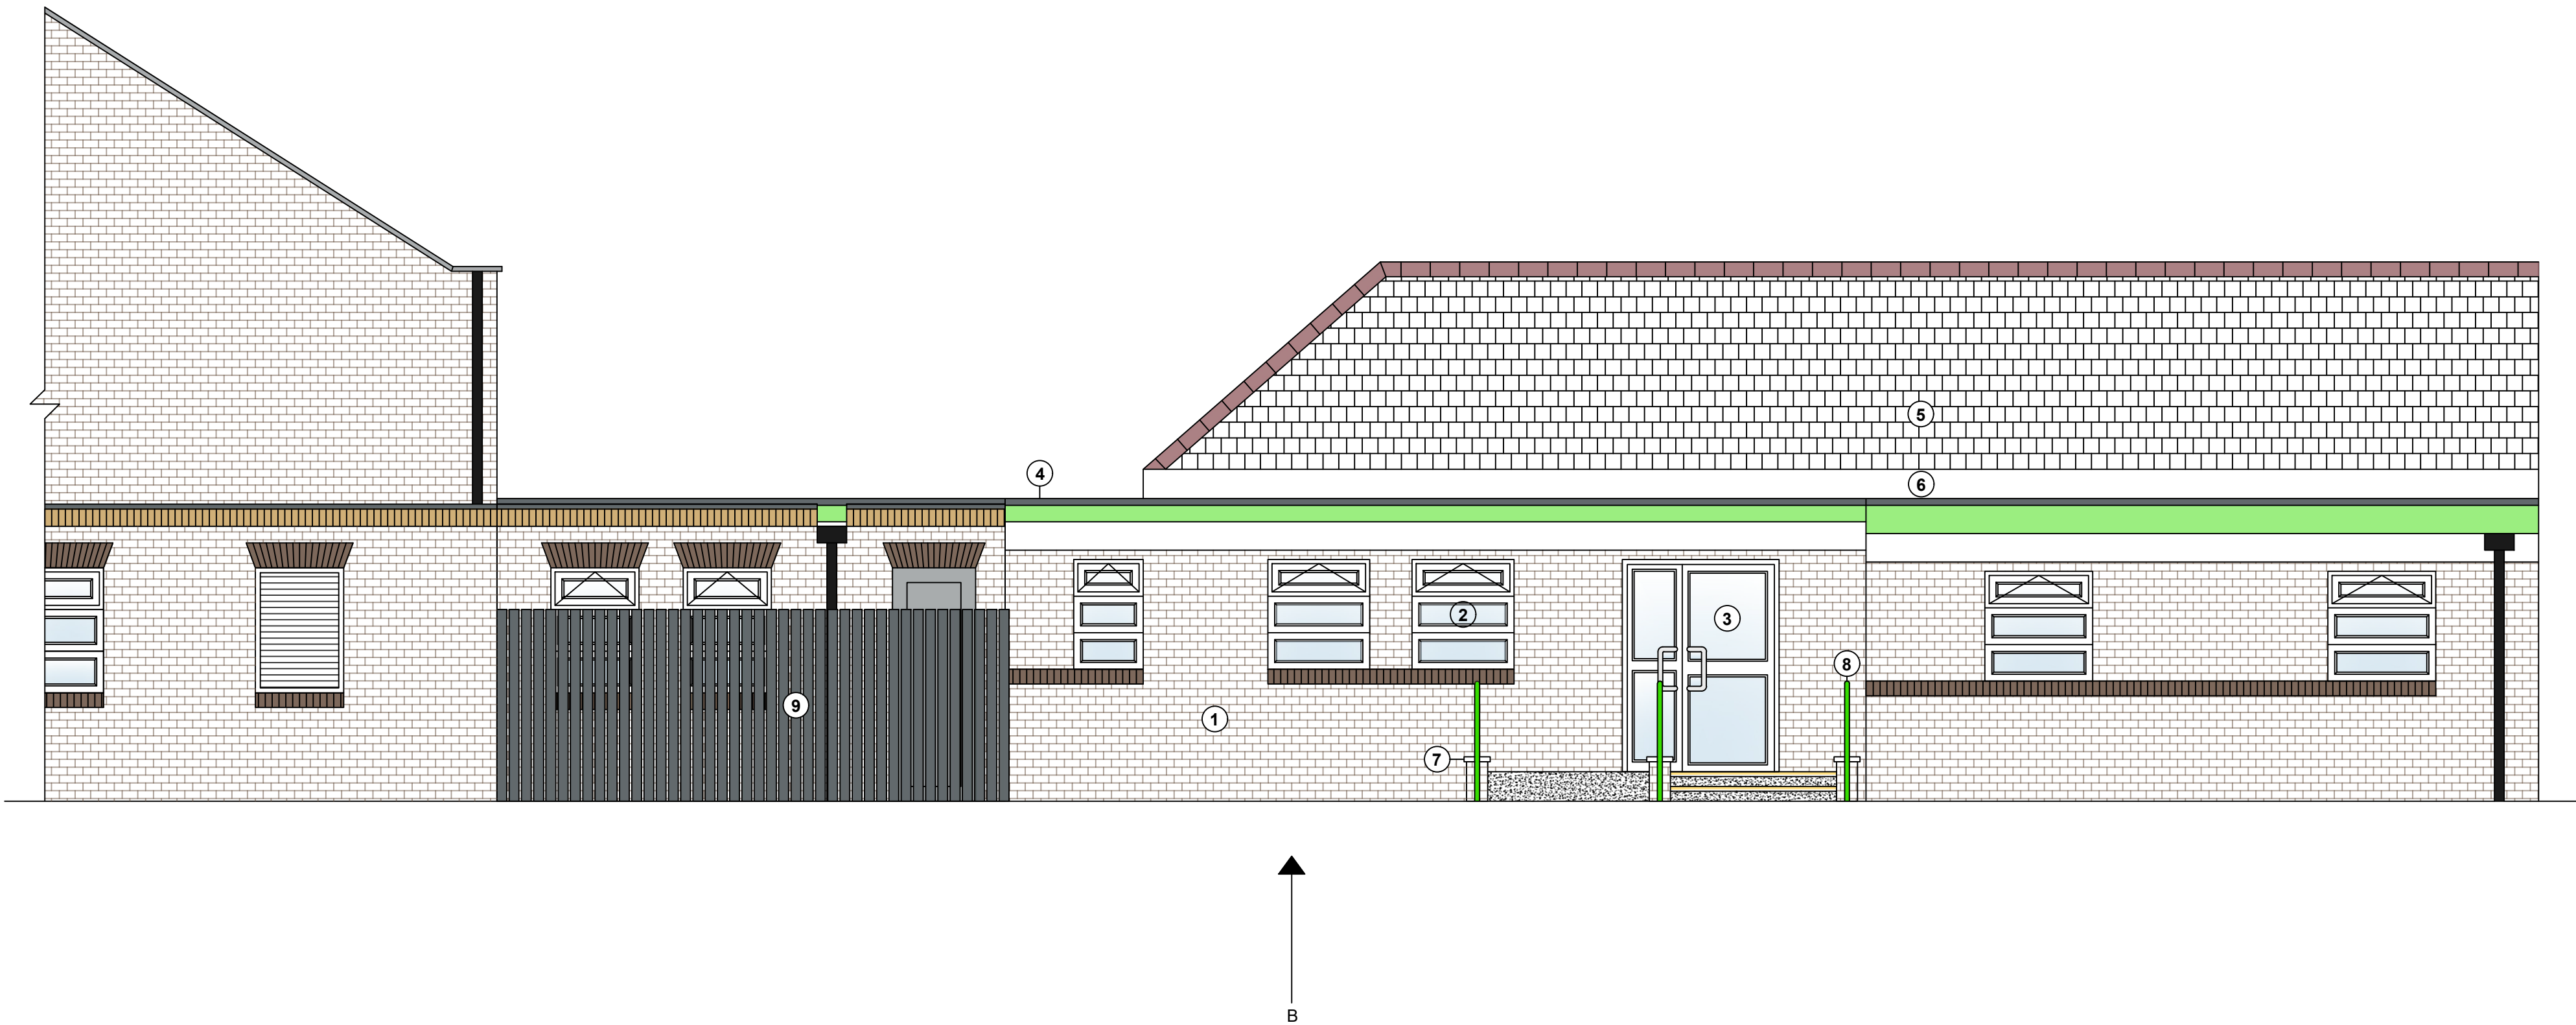


AS EXISTING ELEVATION B

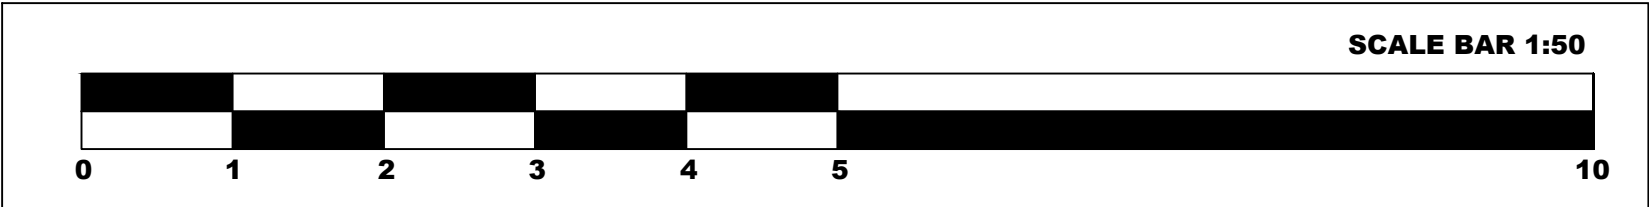

AS PROPOSED ELEVATION B

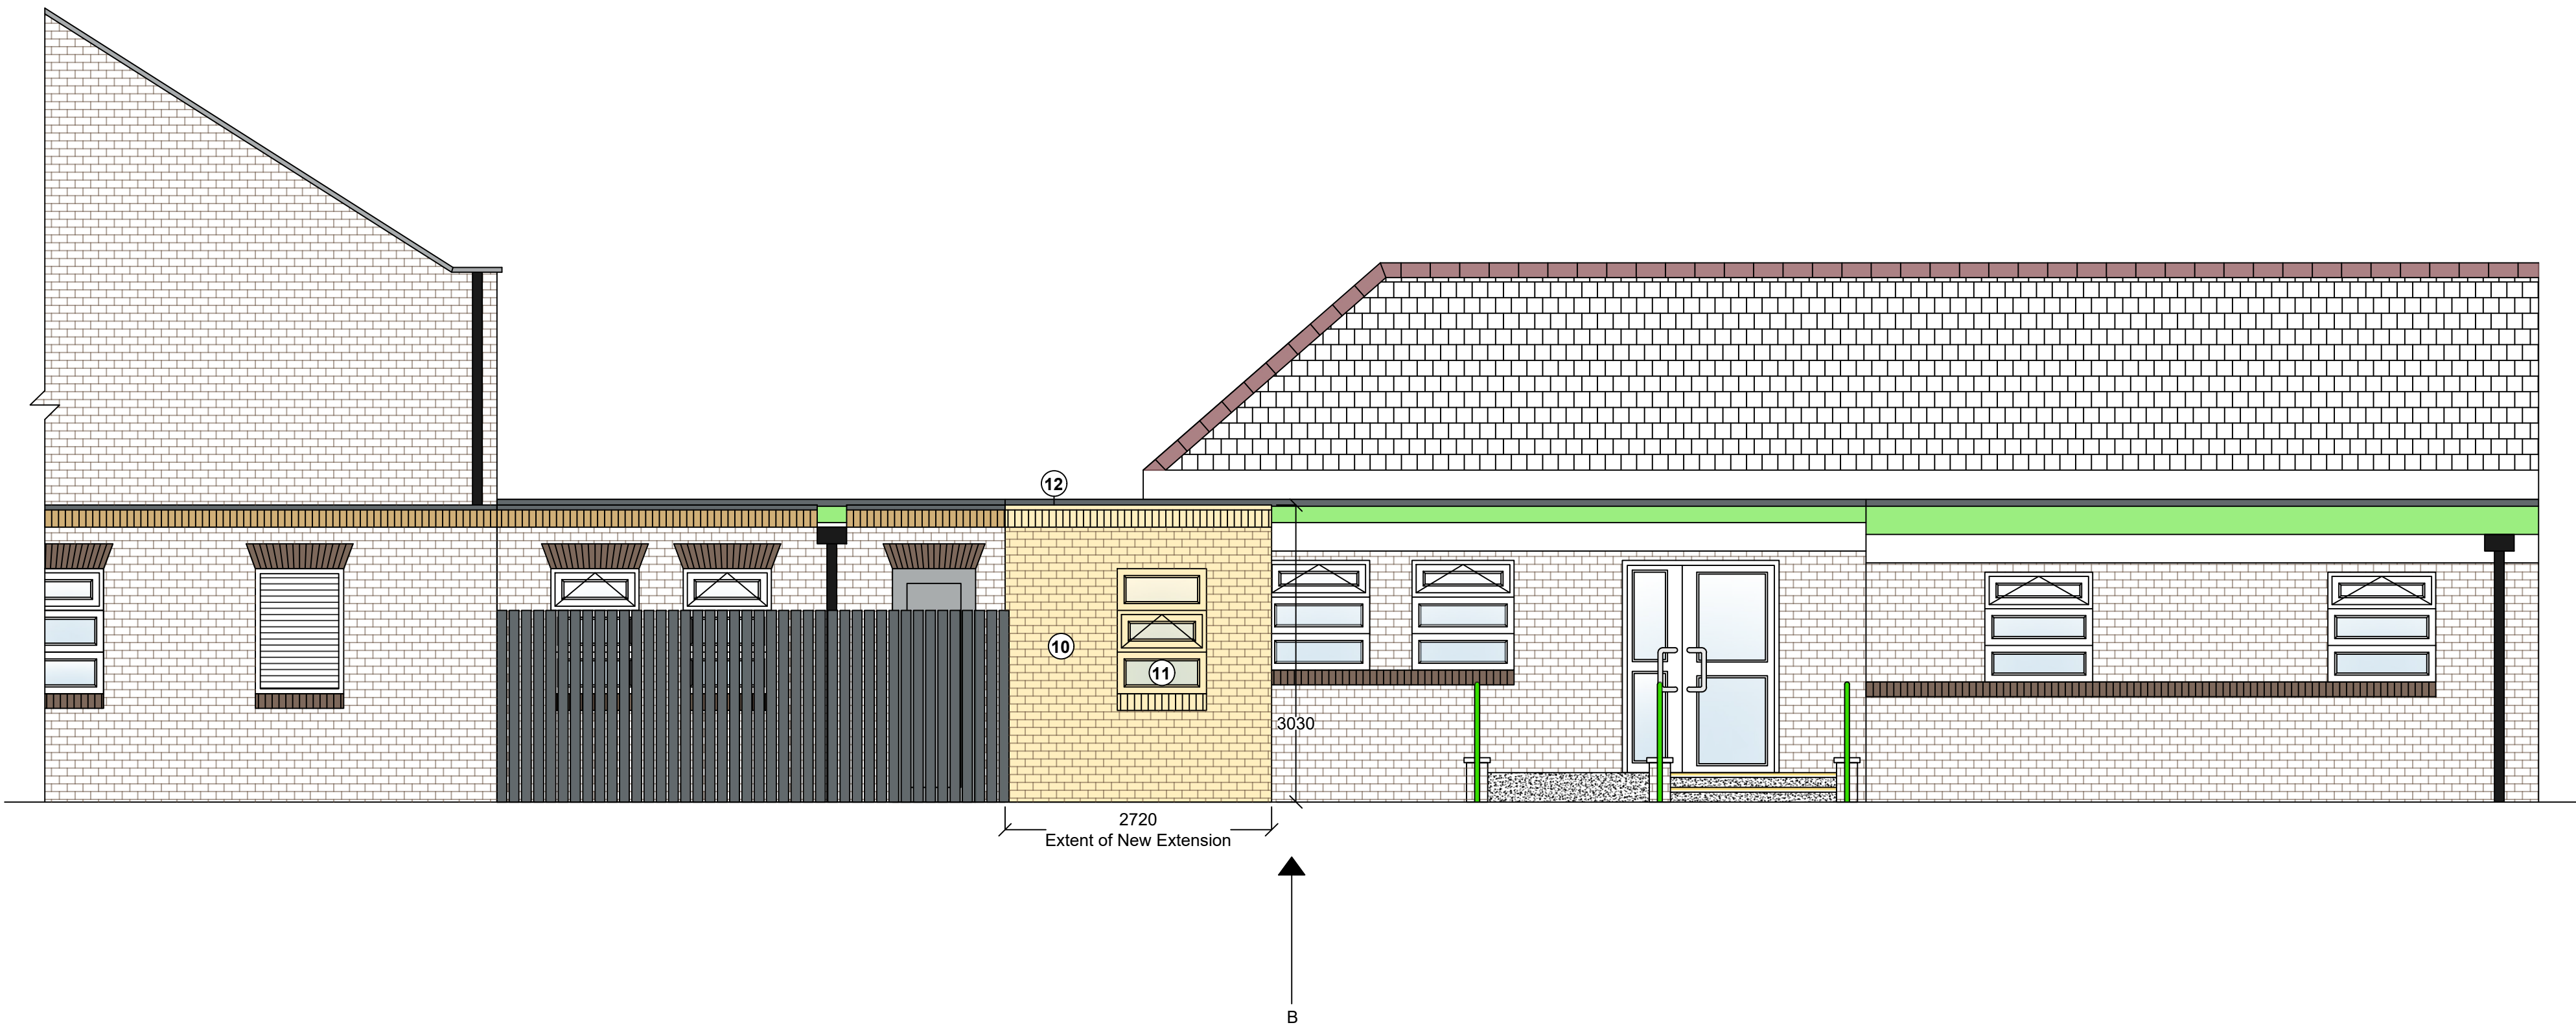

Note:  
Contractor is to verify all dimensions and levels on site prior to site works commencement. Under no circumstances are any dimensions or levels to be scaled from this drawing number for the purpose of manufacturing components. Contractor to report any discrepancies to the Designer.

DRAWING KEY

Denotes extent of proposed extension

EXISTING MATERIALS KEY:

- 1 Brick external masonry.
- 2 uPVC framed windows (White).
- 3 Aluminium doors (White).
- 4 Flat felt roof covering.
- 5 Pitched slate roof covering.
- 6 uPVC barge board (White).
- 7 Concrete copings.
- 8 Stainless steel powder coated handrails (Green).
- 9 Timber fencing (Grey).

PROPOSED MATERIALS KEY:

- 10 Brick external masonry.
- 11 uPVC framed windows (White to match existing).
- 12 Flat felt roof covering.

|   |  |             |           |        |
|---|--|-------------|-----------|--------|
| REVISION   |  | DESCRIPTION |           | DATE   |
| --   |  | PLANNING    |           | MAR 23 |
| SCALE   |  | 1:50        |           |        |
| ORIGINAL SIZE   |  |             | SIGNATURE | DATE   |
|   |  | DRAWN       | TI        | MAR 23 |
|   |  | CHECKED     | MB        | MAR 23 |
| A1   |  | APPROVED    | MB        | MAR 23 |
| This drawing is copyright and may not be reproduced or made use of unless expressly agreed by M Bradbury Consulting Ltd                                                                          |  |             |           |        |
| CLIENT   |  |             |           |        |
| St. Margaret Mary's RC Primary School<br>St. Margaret's Road<br>New Moston<br>Manchester<br>M40 0JE                                                                                              |  |             |           |        |
| PROJECT   |  |             |           |        |
| Kitchen Extension   |  |             |           |        |
| <br>59 Wilmslow Road, Handforth, Cheshire, SK9 3EN<br>WEB: www.bradbury-consulting.co.uk TEL: 01625 522 209 |  |             |           |        |
| TITLE   |  |             |           |        |
| AS EXISTING & PROPOSED ELEVATION B   |  |             |           |        |
| JOB NUMBER   |  |             |           |        |
| 2022.013   |  |             |           |        |
| DRAWING NUMBER   |  |             |           |        |
| PL05   |  |             |           |        |