



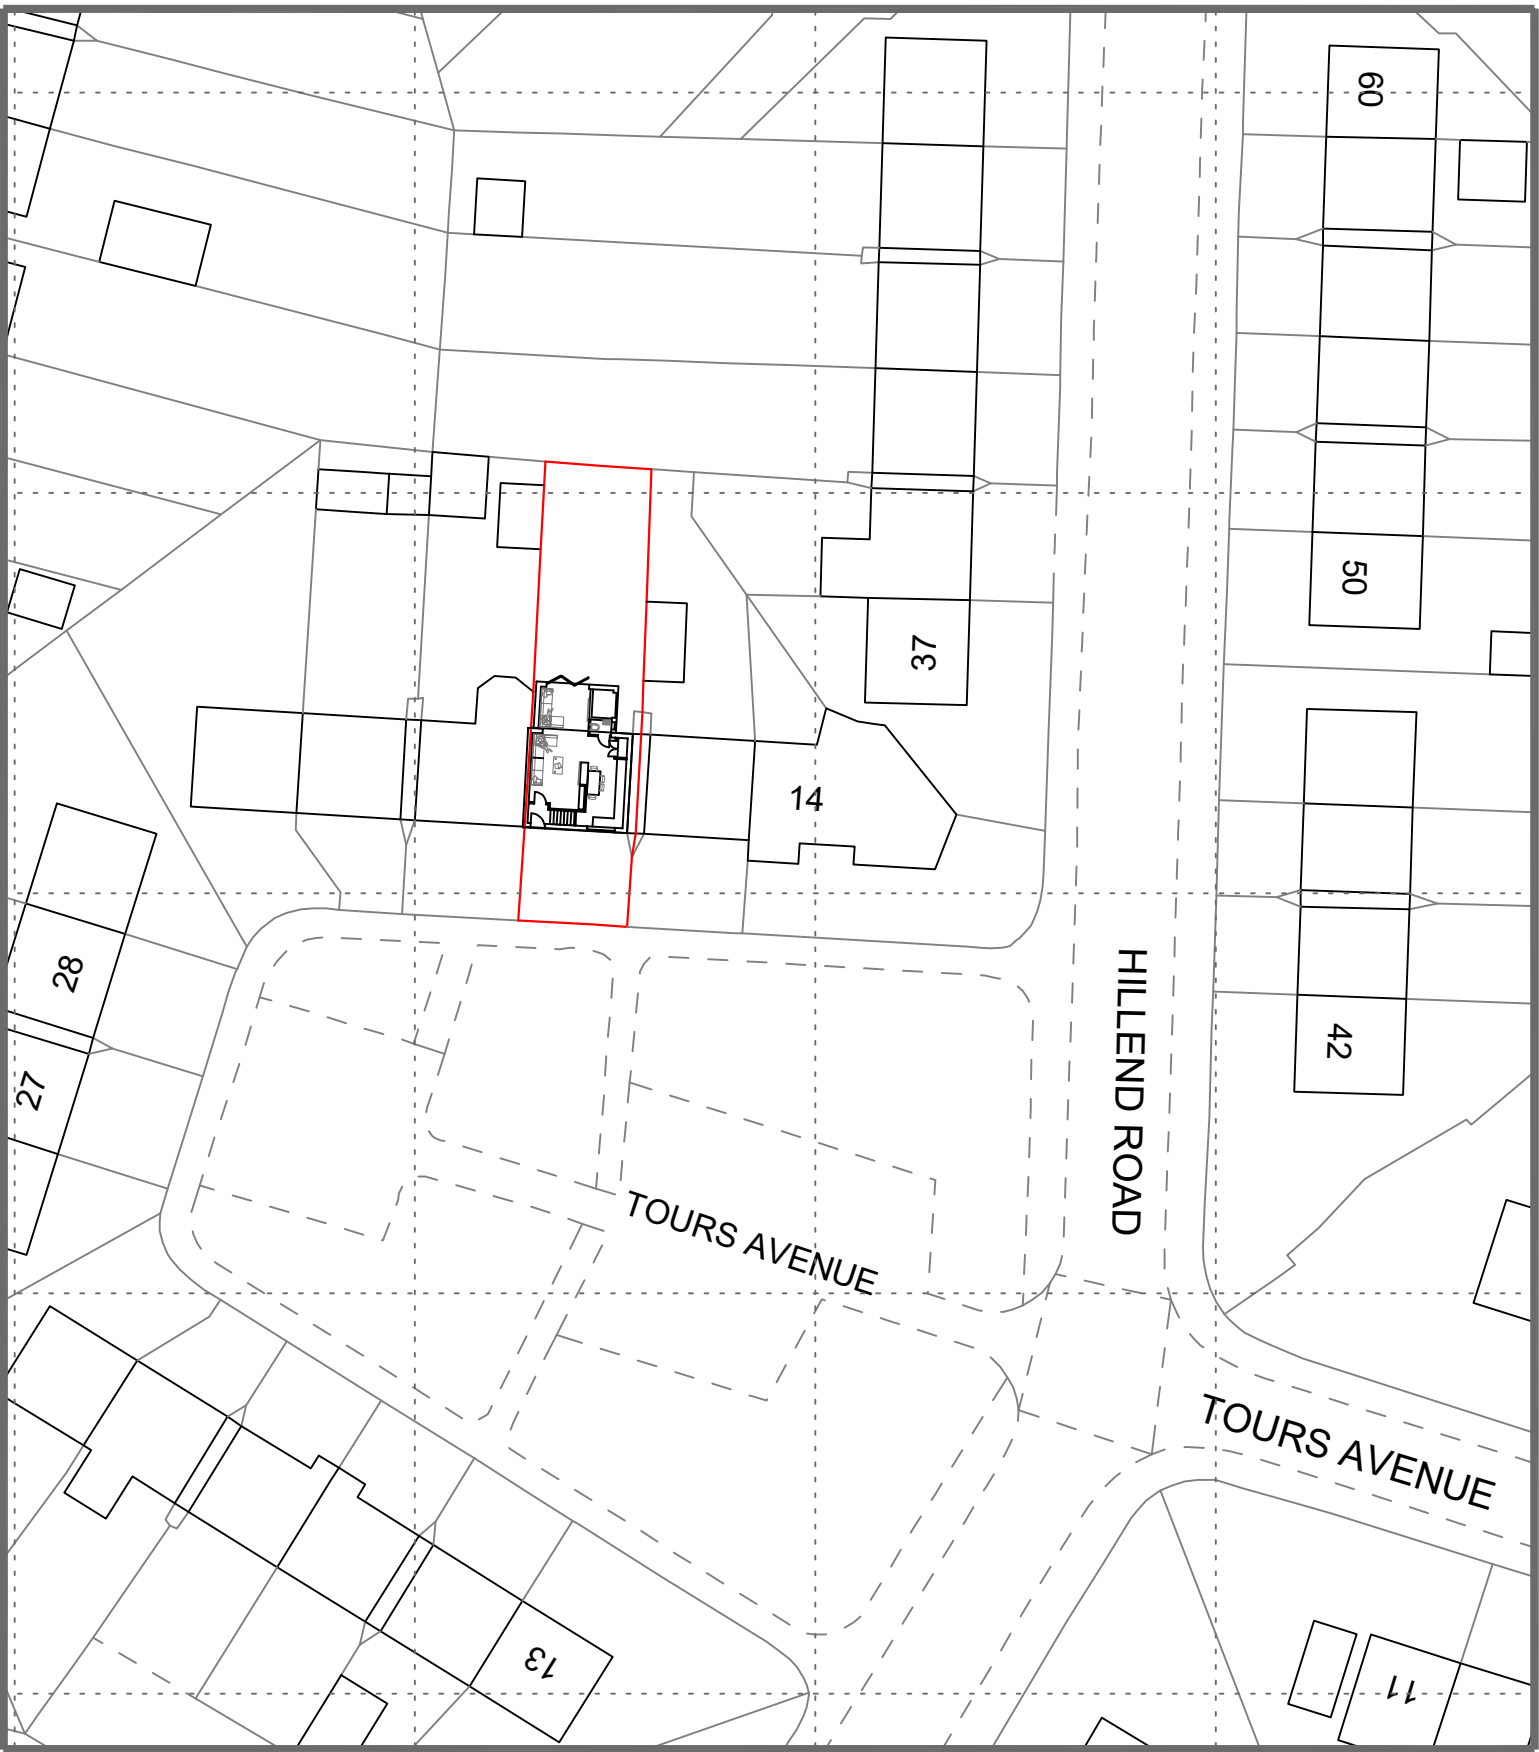

PROPOSED BLOCK PLAN

ALL DIMENSIONS TO BE CHECKED PRIOR
COMMENCING ON SITE AND ANY DISCREPANCIES TO BE
REPORTED TO THE DESIGNER. Do not scale drawings

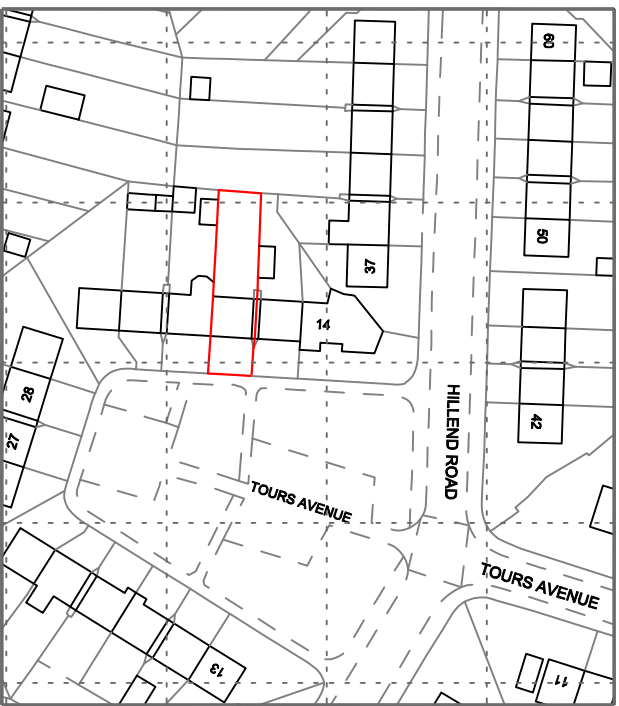

LOCATION PLAN

TITLE:- 18 TOURS AVENUE, M23 OLN

LOCATION PLAN & PROPOSED BLOCK PLAN

SCALE 1:1250 & 1:500

DRG.NO.

DATE

AUG 2022

082022/4