




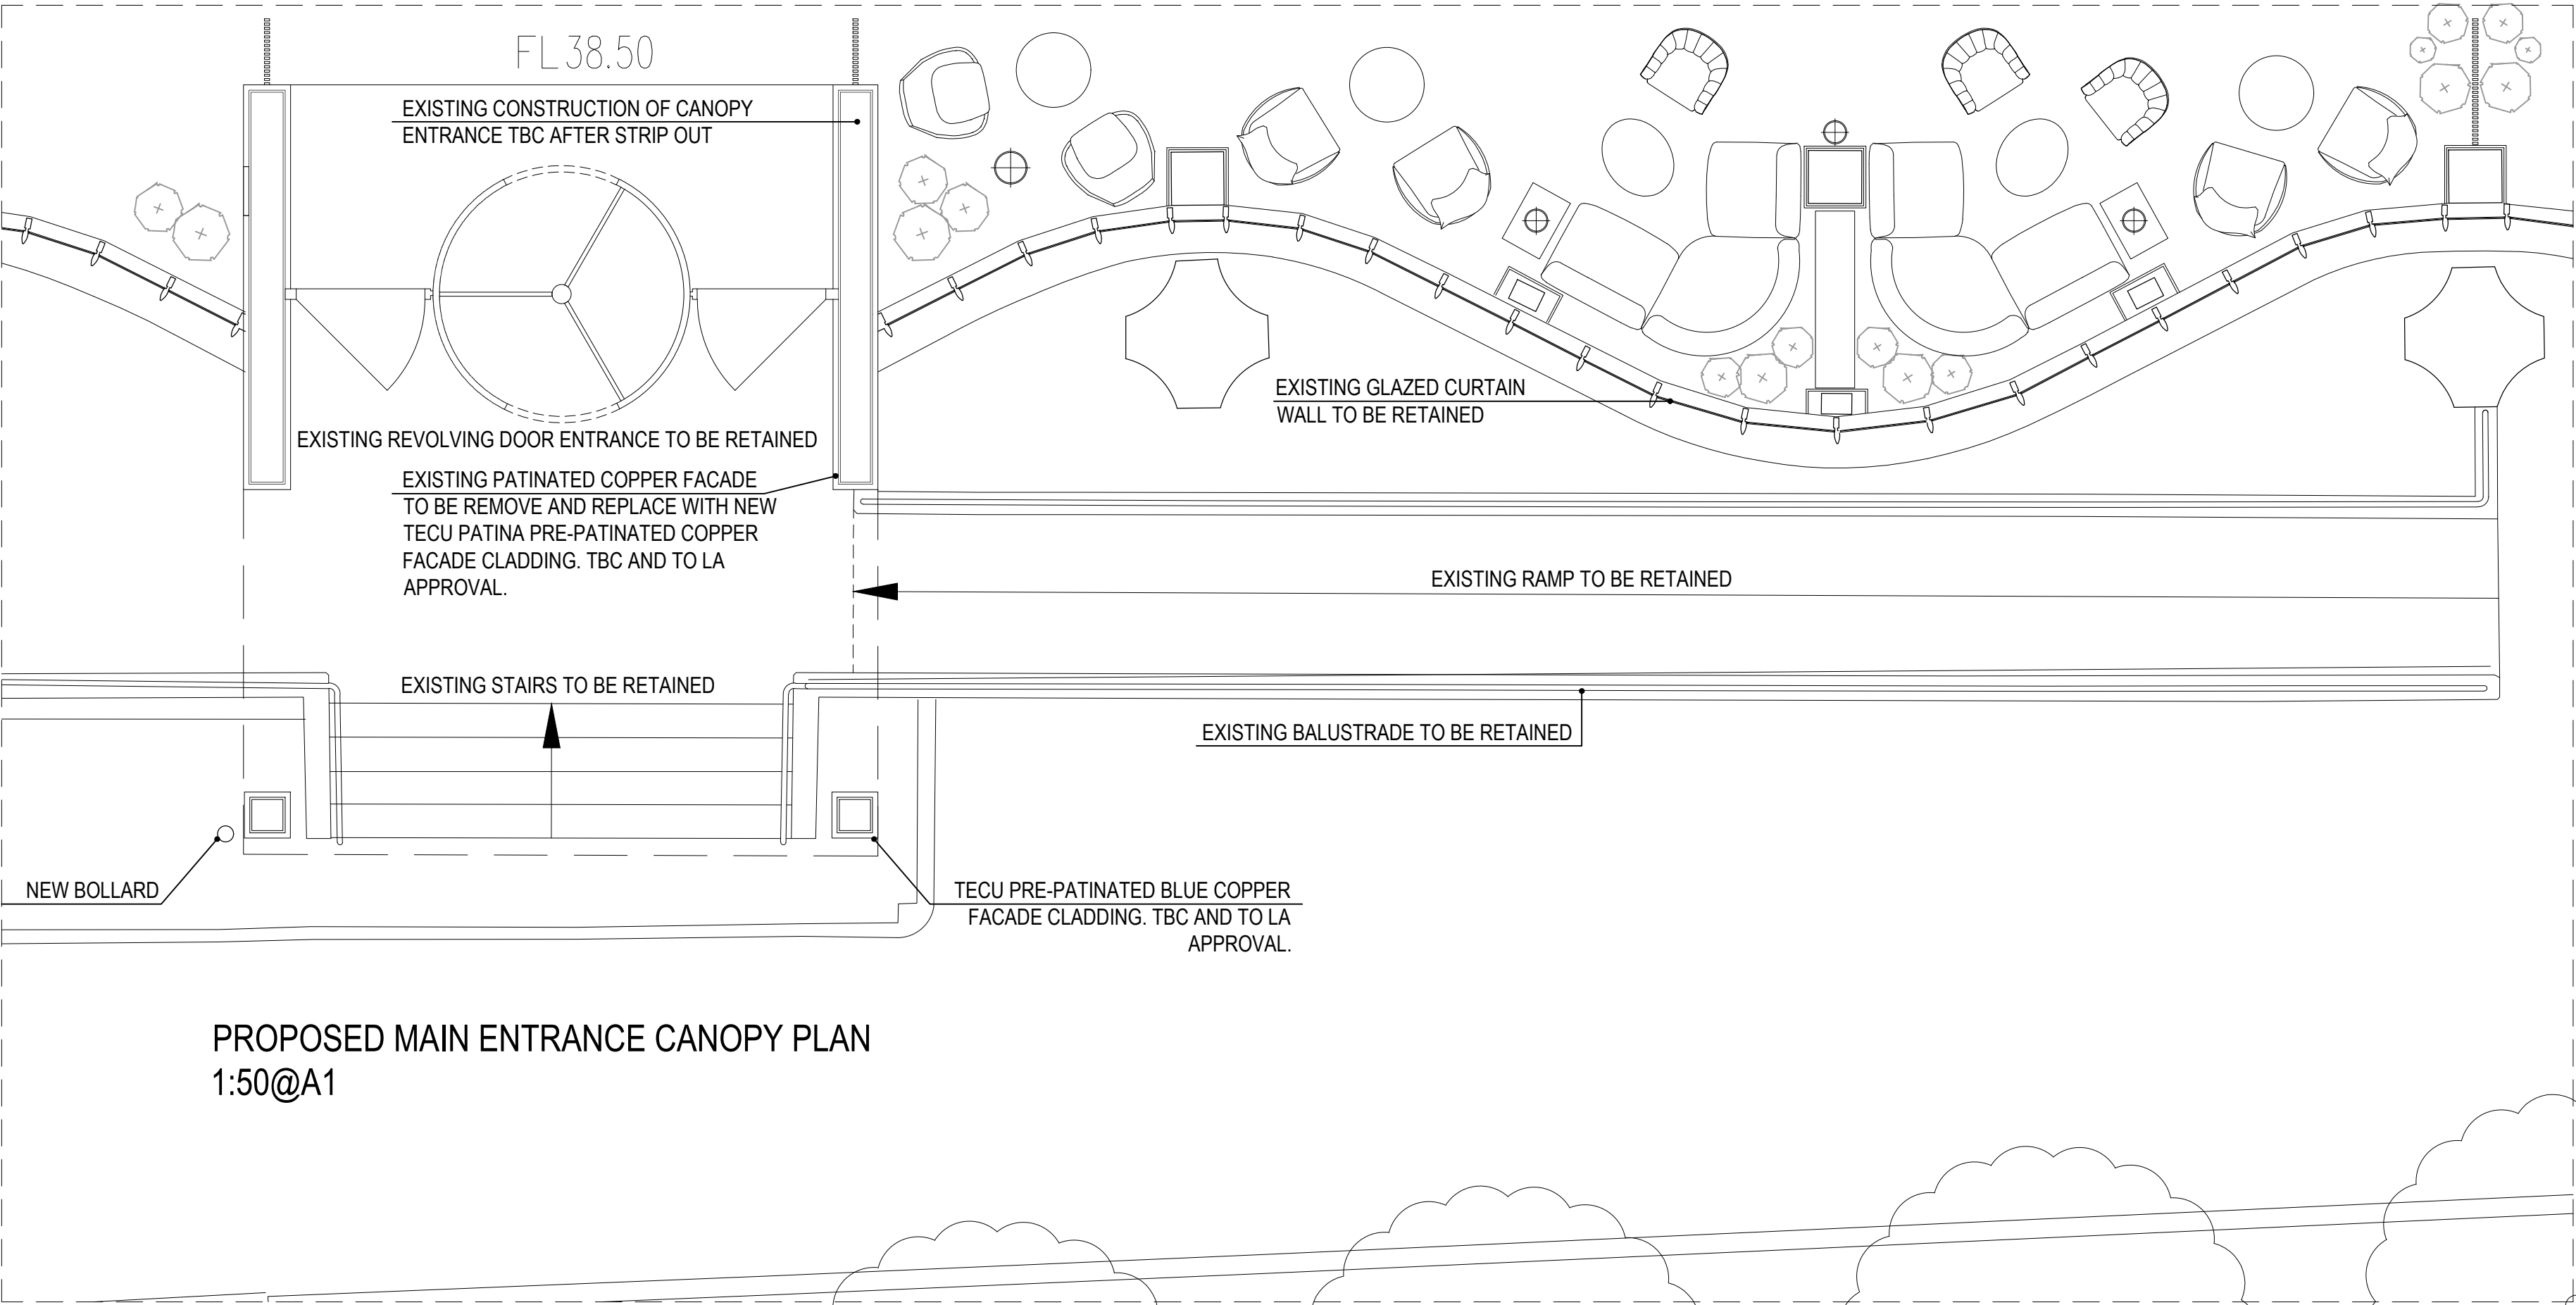

PROPOSED MAIN ENTRANCE CANOPY PLAN
1:50@A1

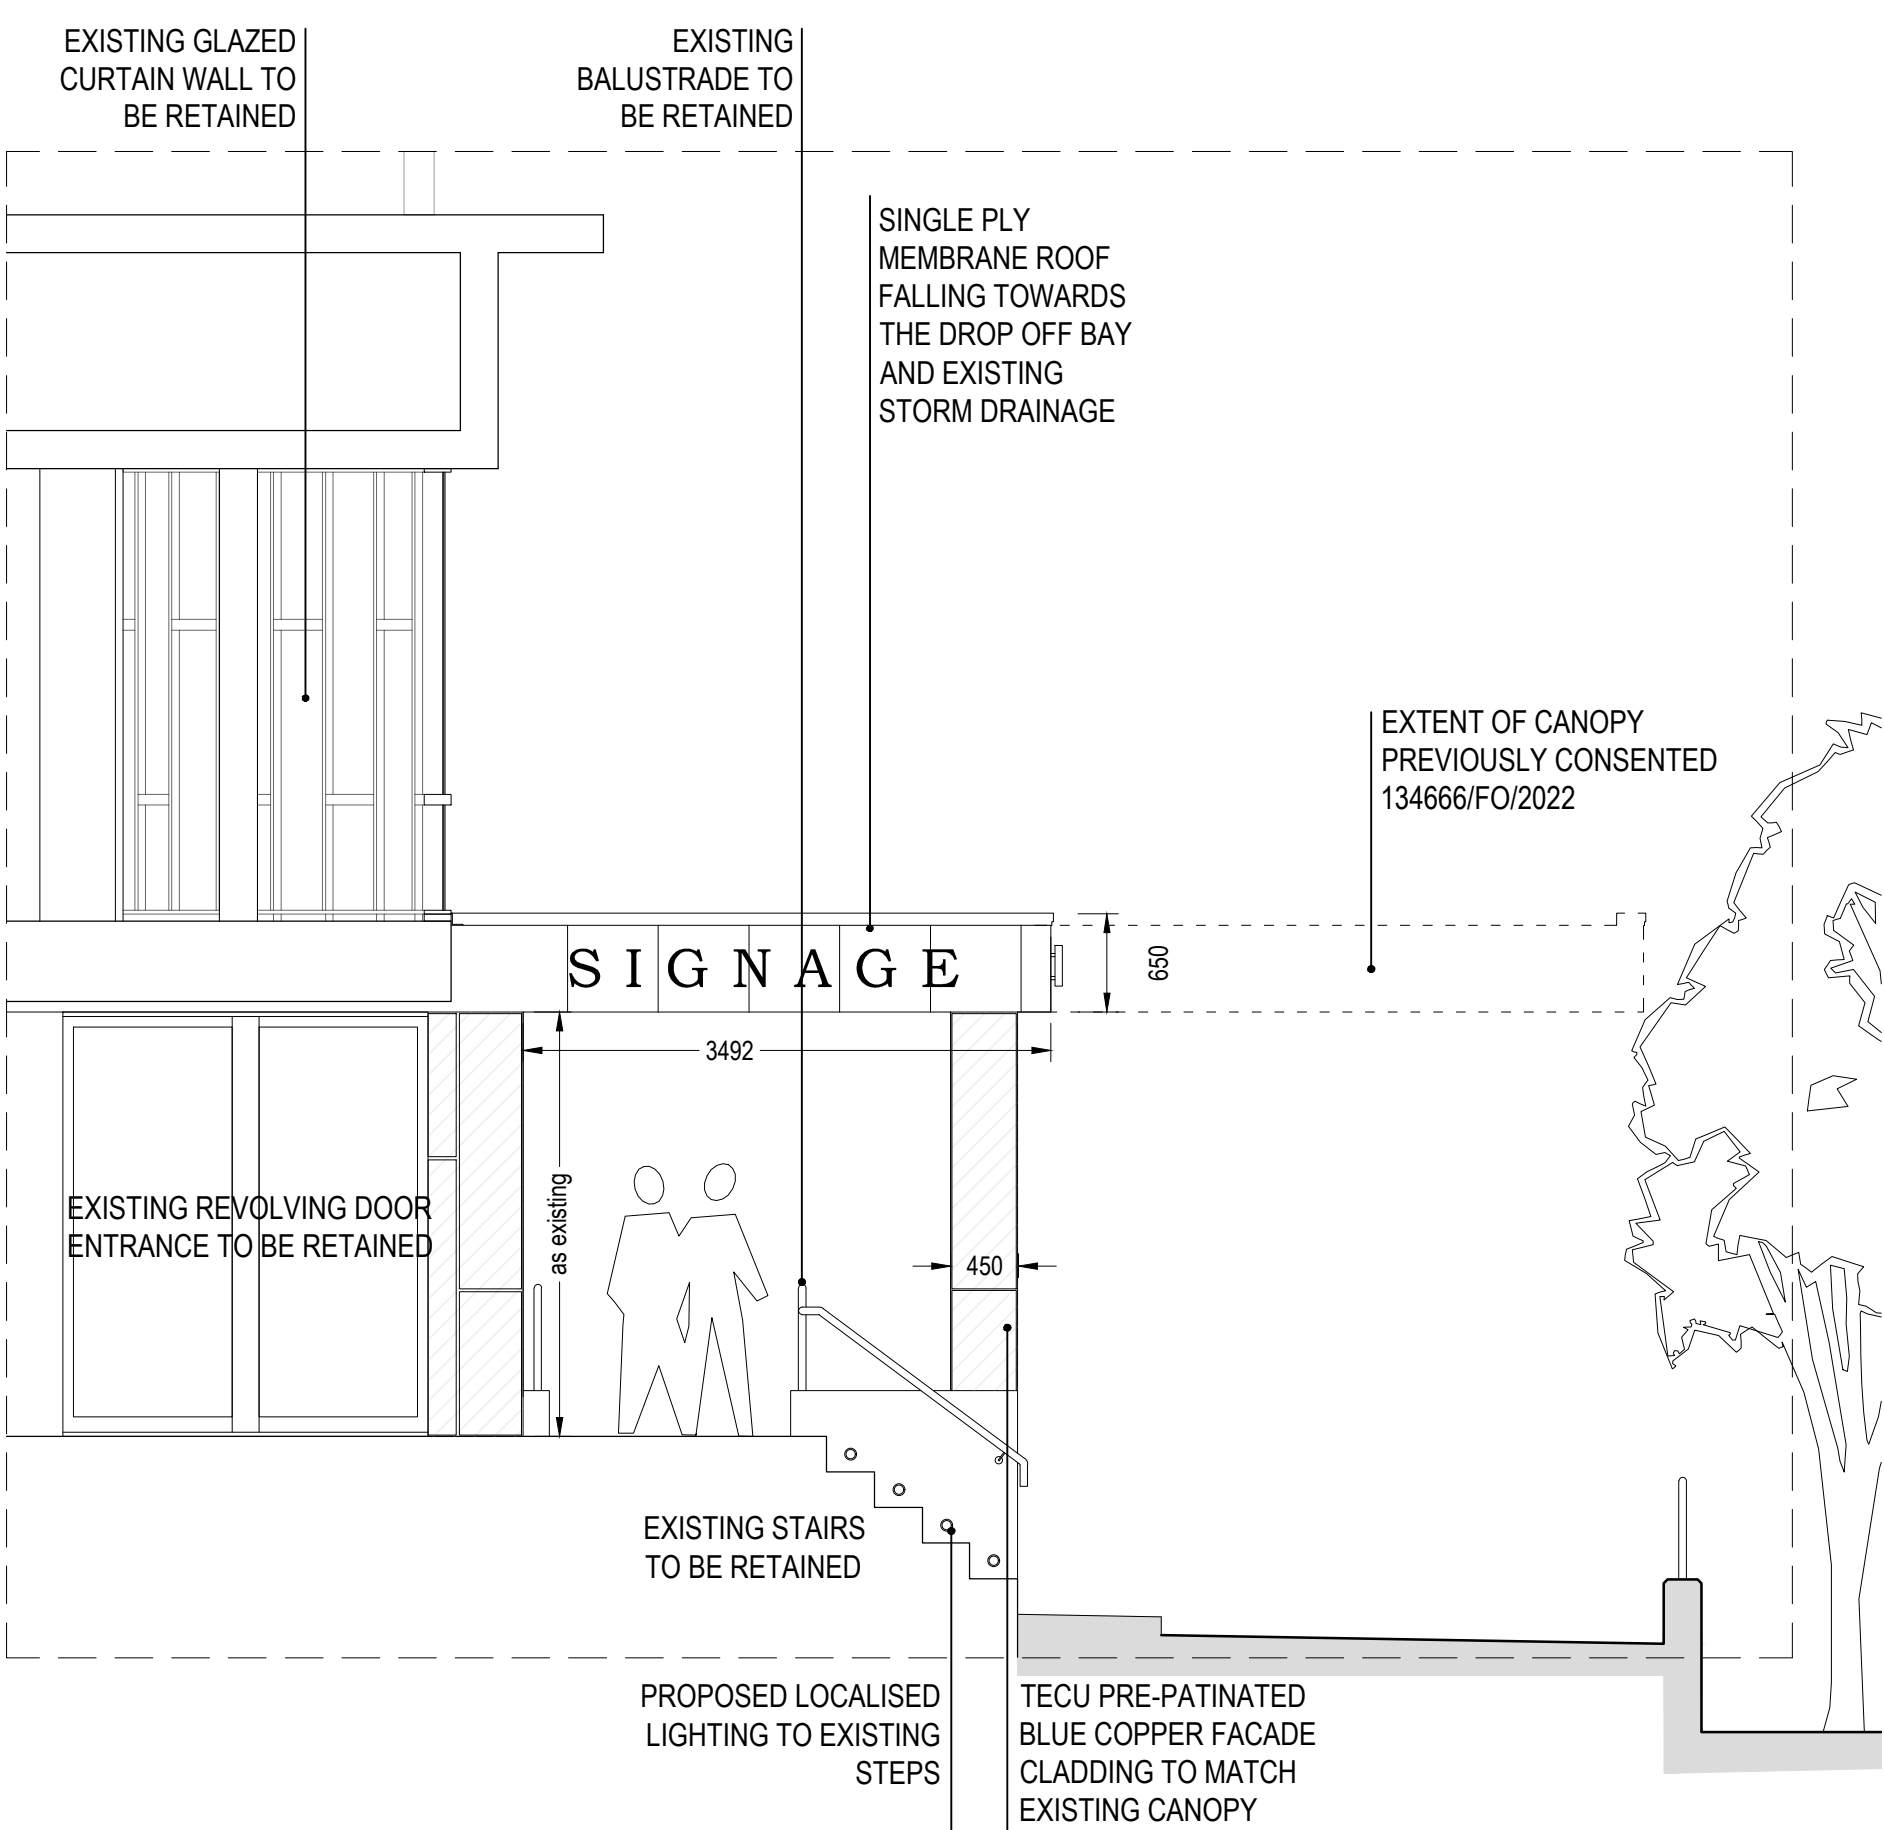

PROPOSED SECTION
1:50@A1

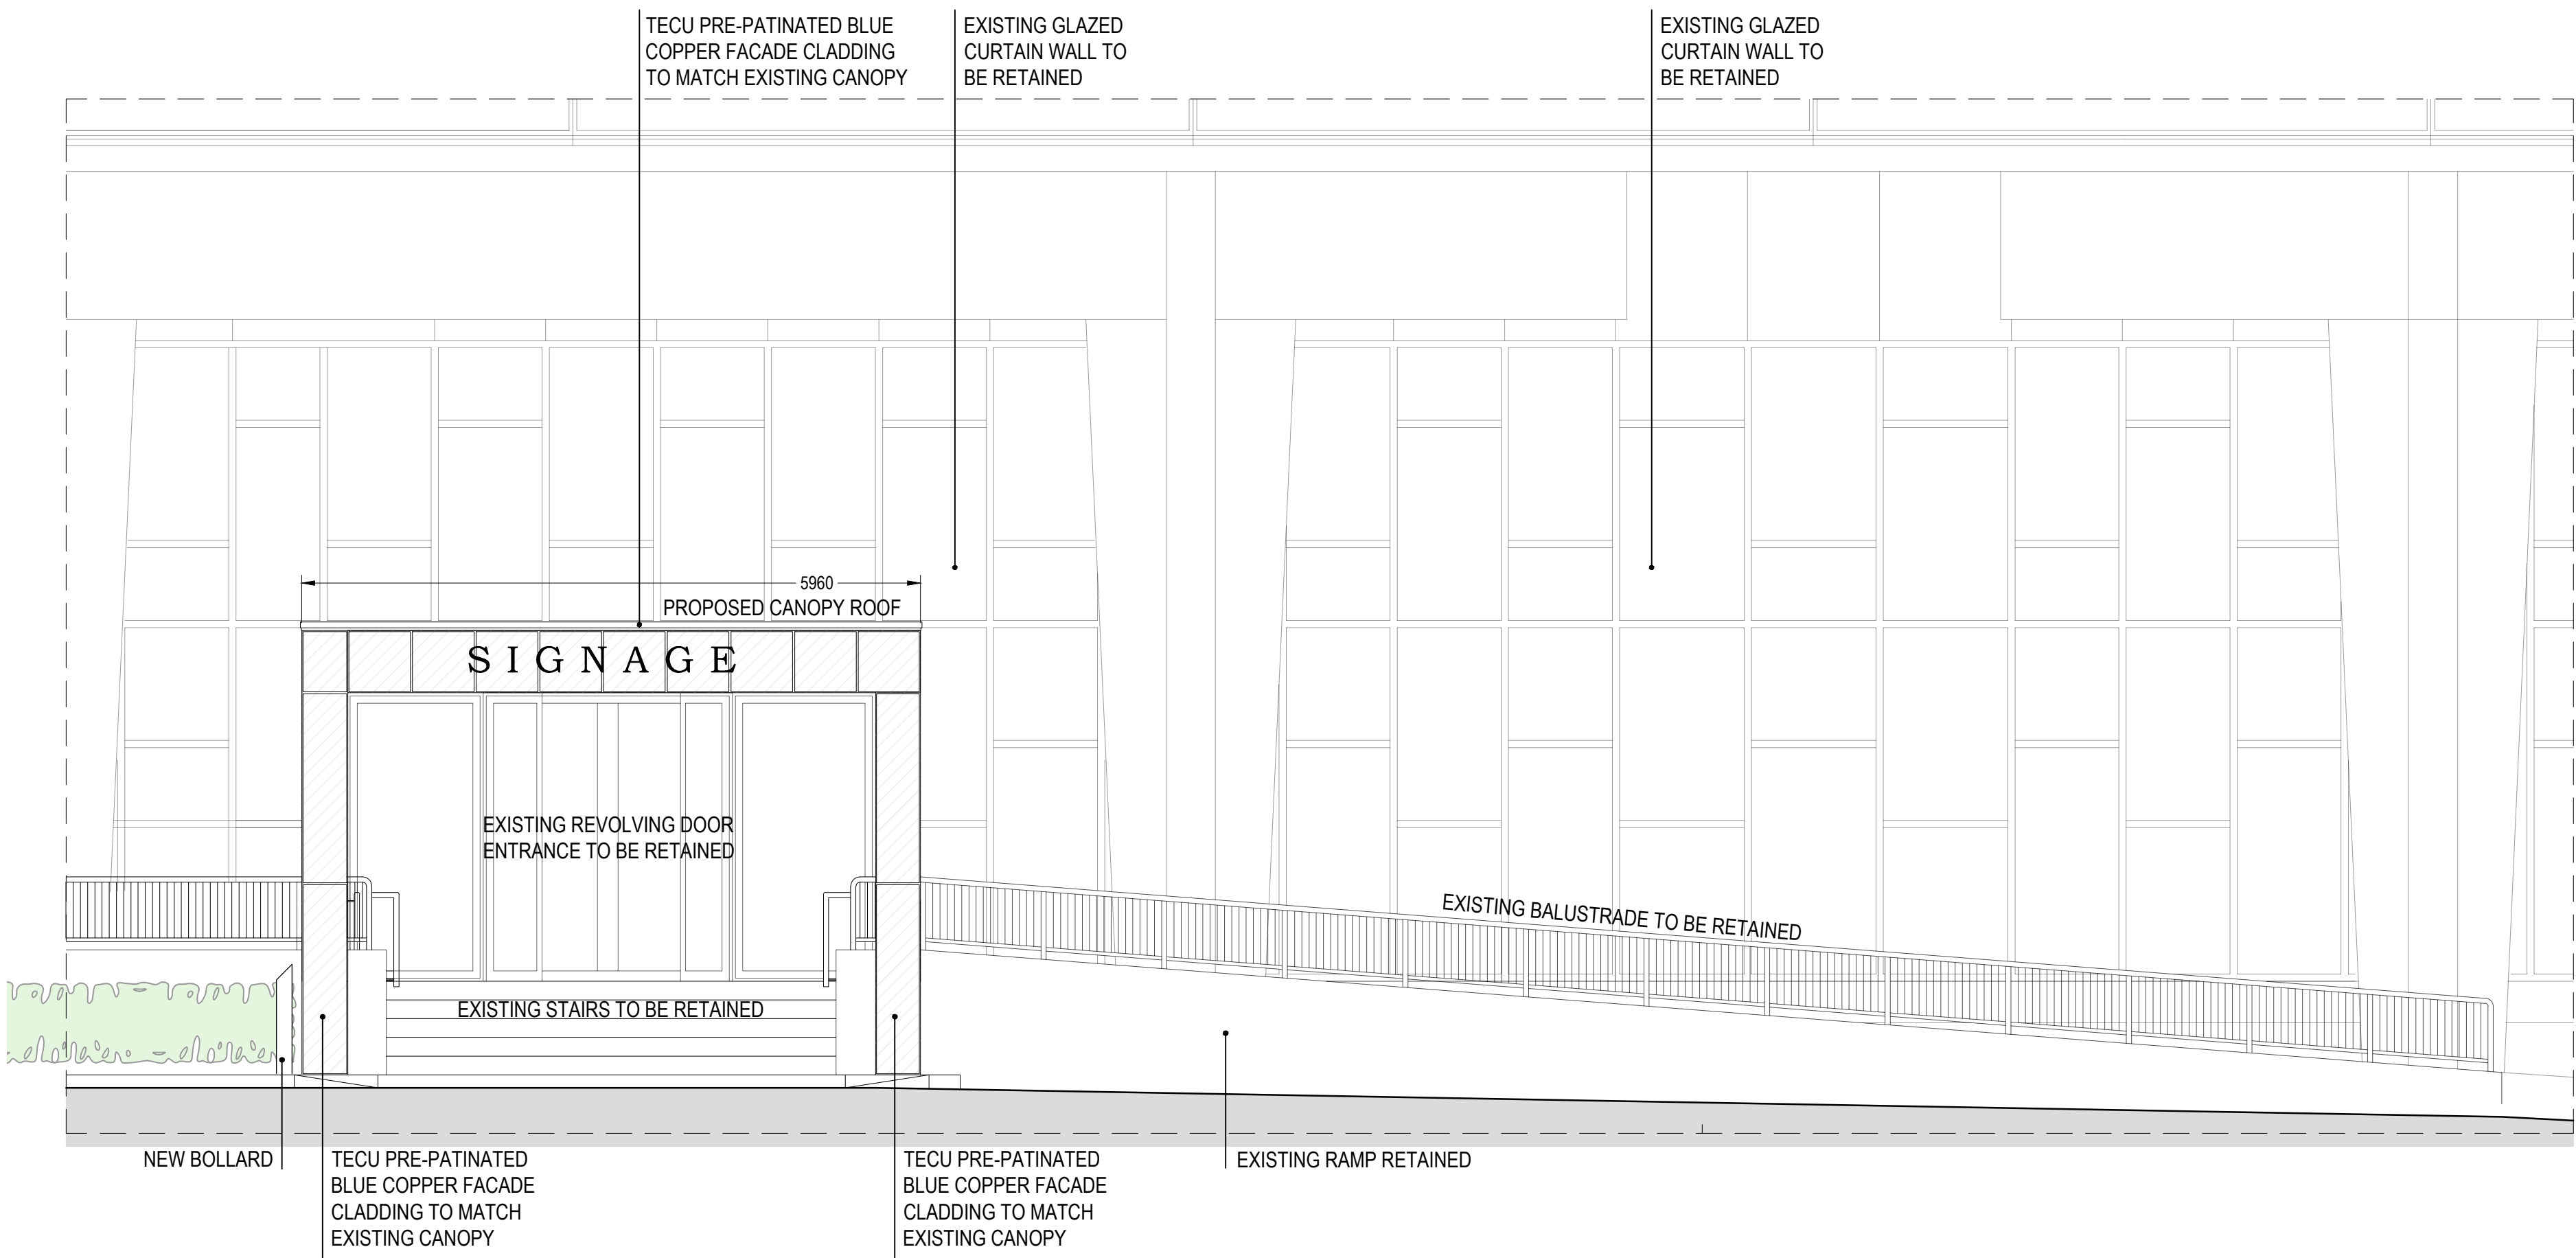

PROPOSED MAIN ENTRANCE ELEVATION
1:50@A1



1 NEW BOLLARD 114mm
DIA X 900mm ABOVE
GROUND STAINLESS
STEEL BOLLARD - MITRE
TOP STATIC



General Canopy Specification:
Steel Frame by SE.
Cladding to match existing Tecu pre-patinated
blue copper facade cladding.
New canopy roof to fall towards the road.
Drainage to be taken down one or both
columns and into existing storm drain.

Issued for Planning Approval

revision:		date:			
client:	project:		drawing:		
HAMILTON PYRAMID EUROPE	GATEWAY MANCHESTER LONDON ROAD MANCHESTER, M1 2PG		PROPOSED CANOPY DETAILS		
project no:	drawing no:	revision:	drawn:	checked:	date:
7442	PS.106		DF		20.02.23
				scale @ A1	1:50