
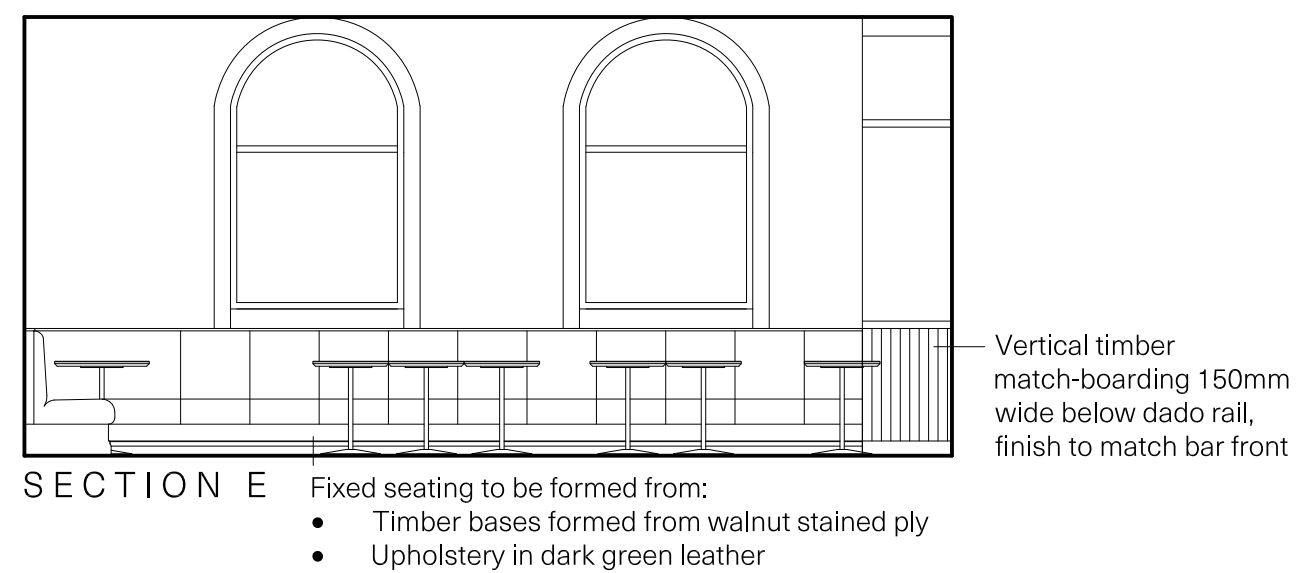
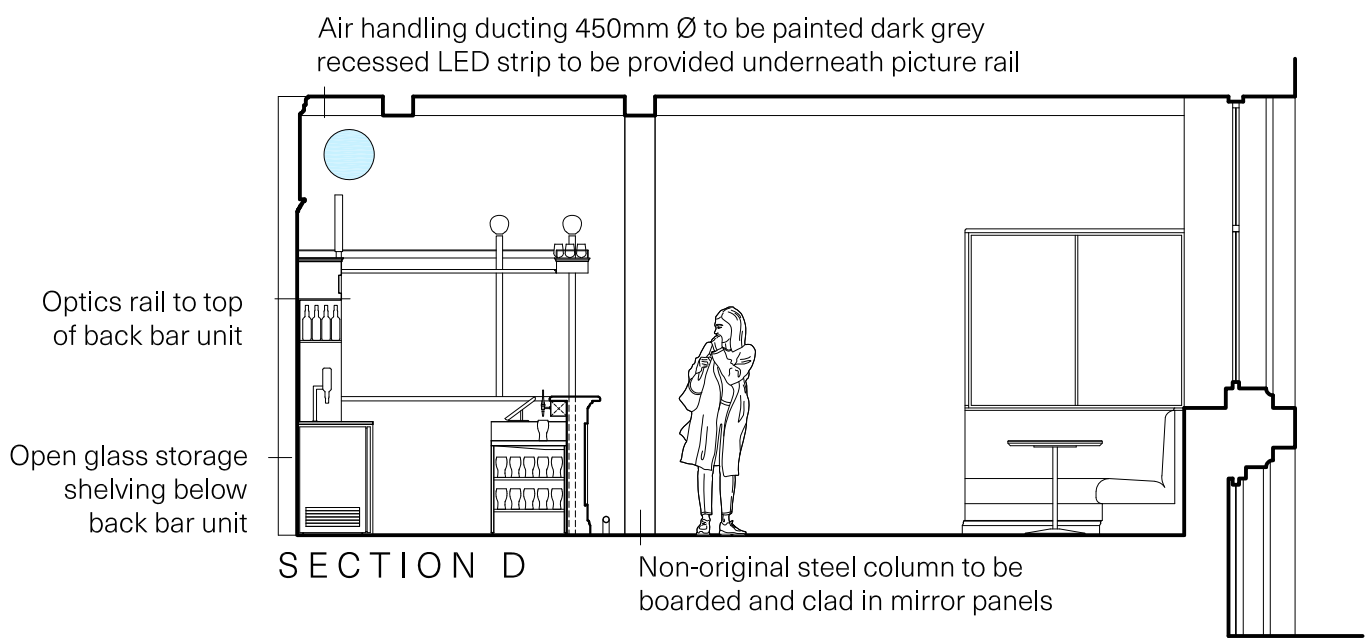


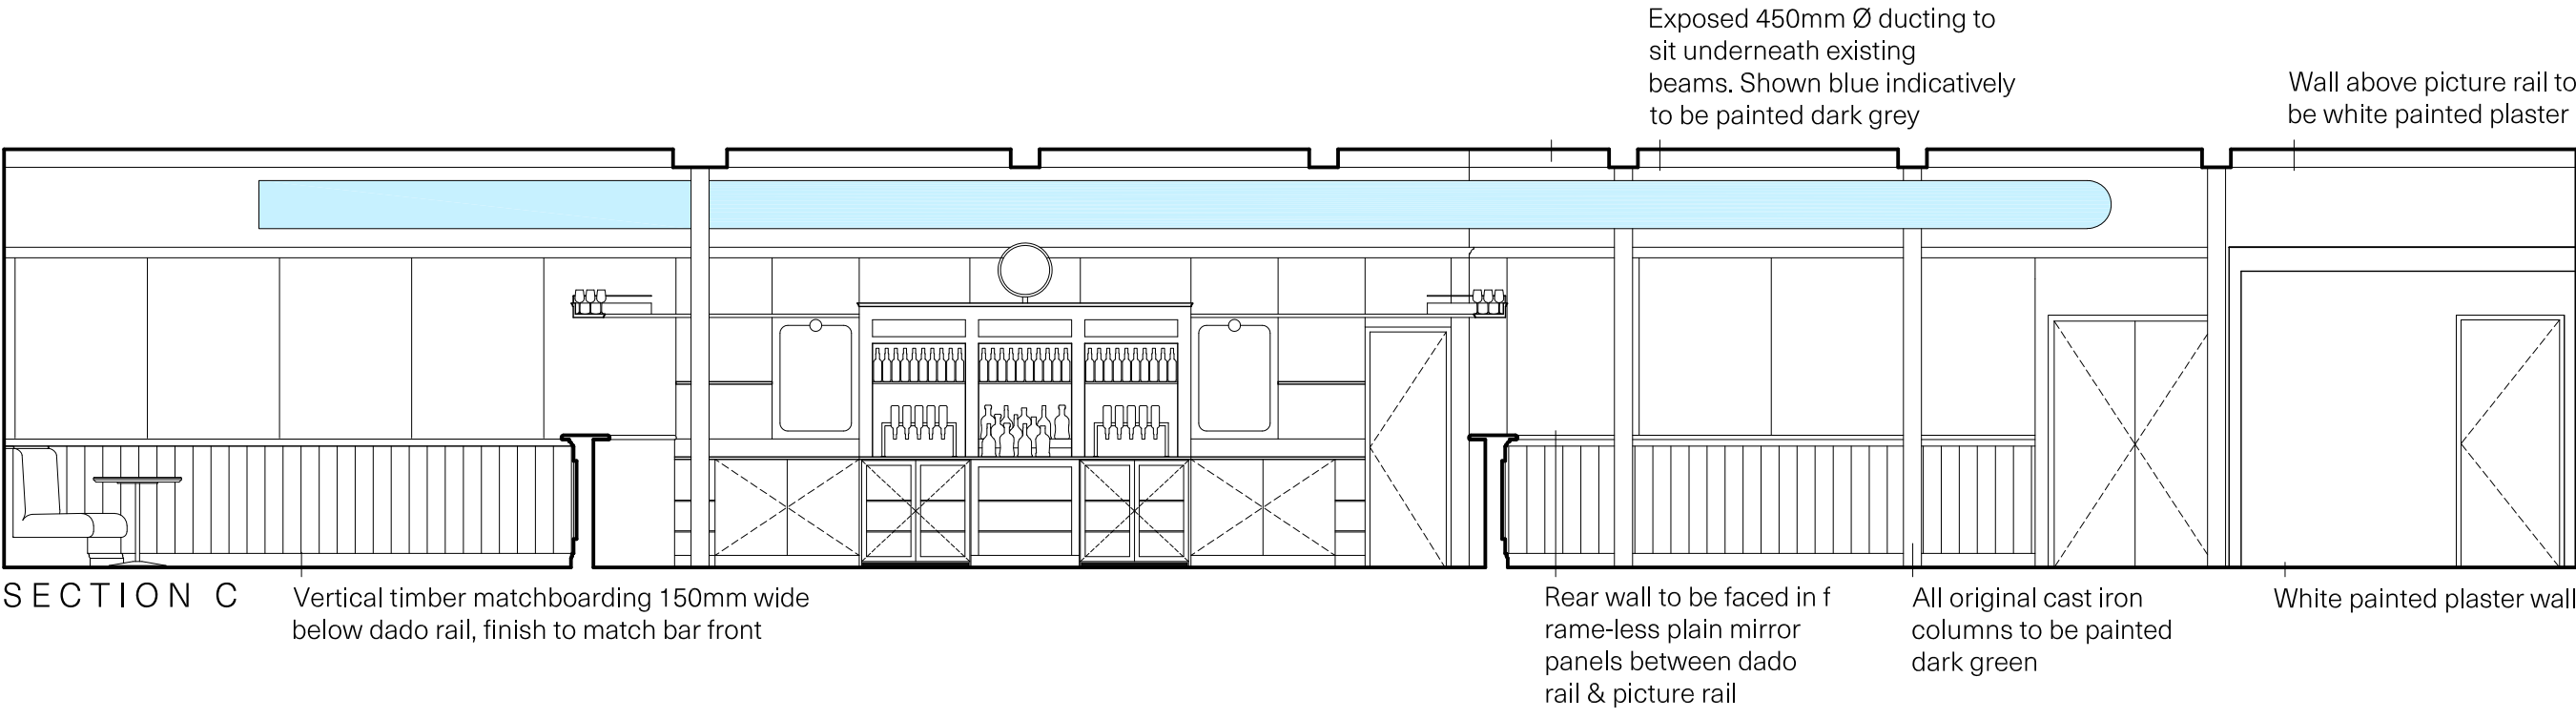

|   |   |  |  |   |   |                               |                                                         |                               |                             |
|---|---|--|--|---|---|-------------------------------|---------------------------------------------------------|-------------------------------|-----------------------------|
| <p>All dimensions are to be checked on site, any discrepancies are to be reported to the Architect before work commences. Do not scale from this drawing.</p> <p>This drawing is to be read in conjunction with all relevant consultants and specialists drawings / documents, any discrepancies are to be reported to the Architect before the affected work commences.</p> <p>All structural components shown are indicative only. Details / calculations of structural members are to be provided by the Structural Engineer.</p> <p>THIS DRAWING NOT FOR CONSTRUCTION</p> | <p>Revisions</p> <p>A 20/01/23 - Provided additional notes, added beams in section</p> <p>B 03/02/23 - Amended Notes, added ducting</p> <p>C 15/02/23 - Ducting highlighted in blue for clarity</p> <p>D 17/02/23 - Changed Ducting</p> |  |  | <p>Project, location</p> <p>North-Westward Ho!, Pall Mall</p>   | <p><b>Up North Architects</b></p> <p>Up North Architects Ltd. Plane Tree House, Oldham Street, Manchester UK M1 1JG<br/>Company No. 10437056 TEL: 0161 237 1871 E-MAIL: mail@upnortharchitects.com</p> |                               |                                                         |                               |                             |
|   |   |  |  | <p>RIBA Workstage</p> <p>3 - Spatial Coordination</p>   | <p>Client</p> <p>Pomona</p>   |                               | <p>Drawing Title</p> <p>Pr Sections CC, DD &amp; EE</p> |                               |                             |
|   |   |  |  | <p>Drawing purpose</p> <p>For information</p> <p>This drawing copyright 2020 by Up North Architects Ltd. and is licensed to the client for the purposes related to the RIBA work stage above only</p> | <p>Job No.</p> <p>M867</p>   | <p>Drawing no.</p> <p>015</p> | <p>Revision</p> <p>D</p>                                | <p>Scale</p> <p>1:60 @ A3</p> | <p>Date</p> <p>Sep 2022</p> |