



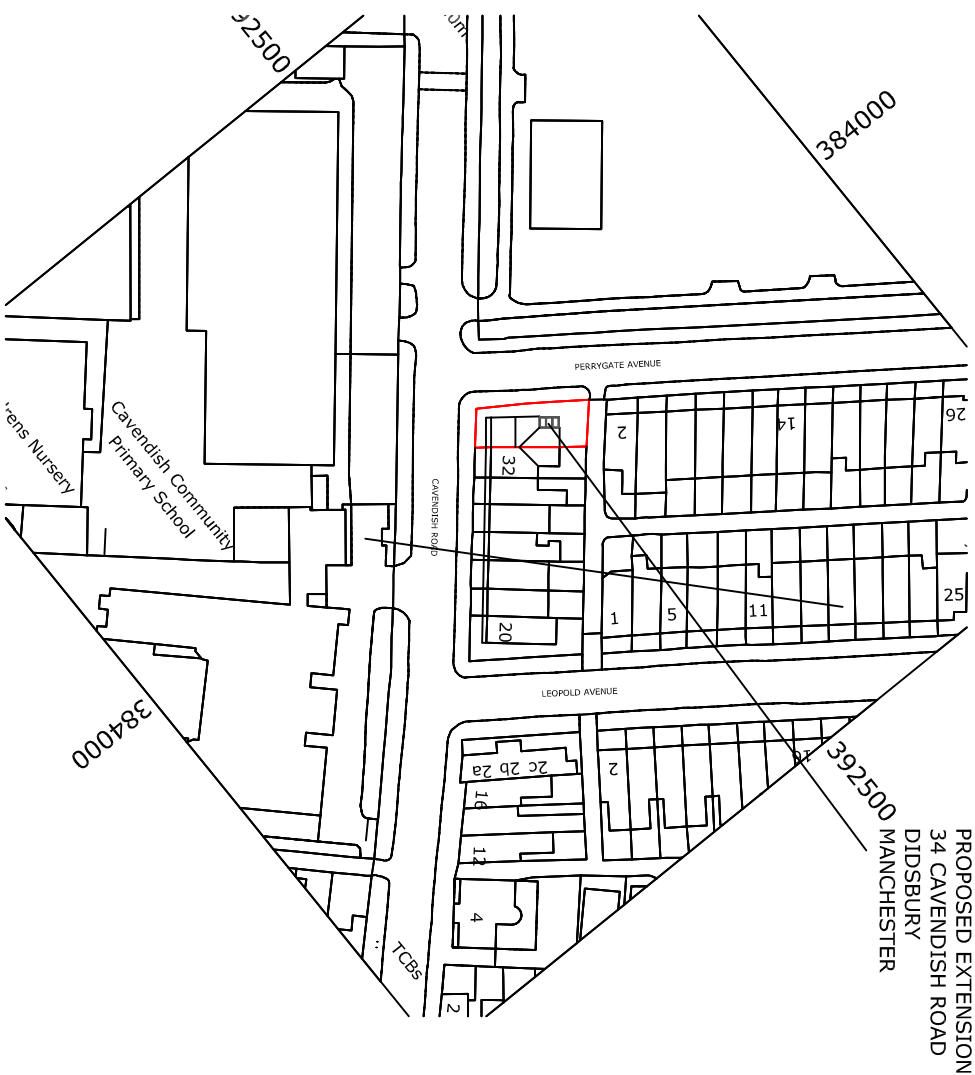


LOCATION PLAN  
SCALE 1 : 1250

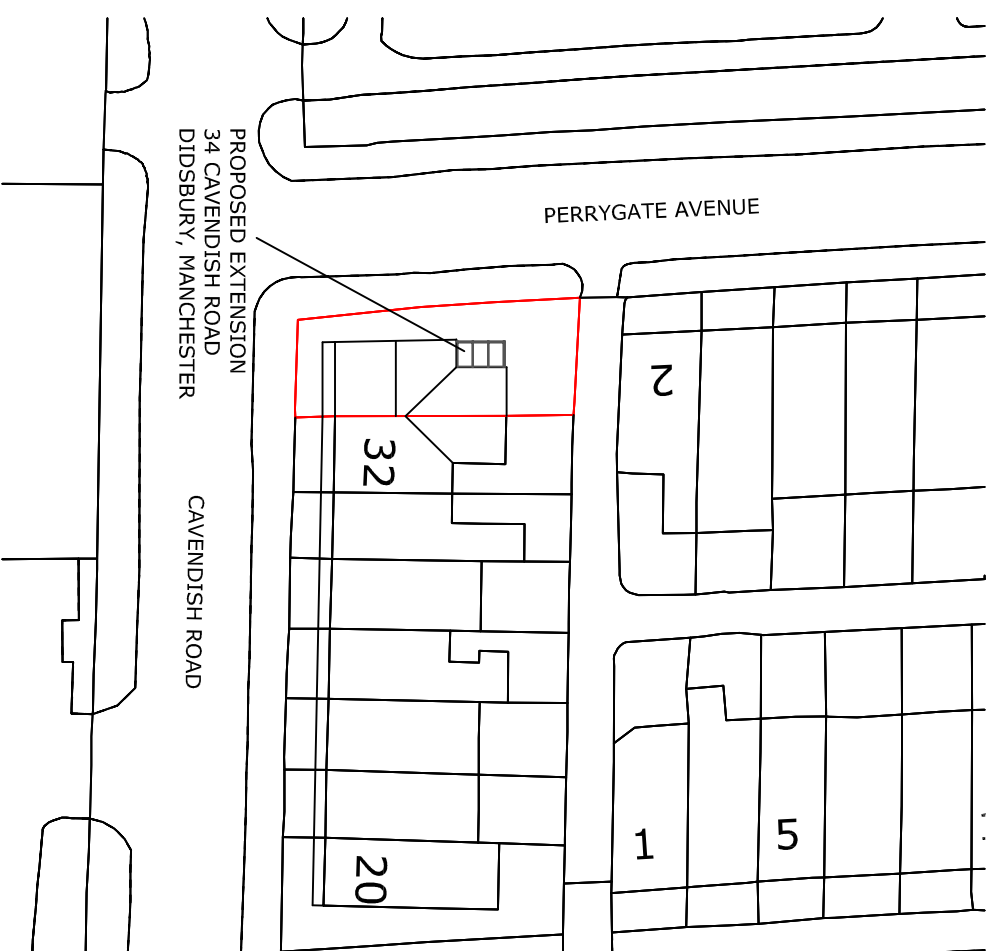

BLOCK PLAN  
SCALE 1 : 500

|             |  |                                             |                  |
|-------------|--|---------------------------------------------|------------------|
| CLIENT      |  | MR C. JEVONS                                |                  |
| PROJECT     |  | PROPOSED<br>EXTENSION & ALTERATIONS         |                  |
| ADDRESS     |  | 34 CAVENDISH ROAD<br>DIDSBURY<br>MANCHESTER |                  |
| TITLE       |  | BLOCK/ LOCATION PLAN                        |                  |
| DRAWING NO. |  | 1593/ 5                                     | REVISION SUFFIX: |
| SCALE       |  | 1 : 500 1 : 1250                            | DATE 08.02.23    |

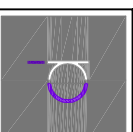

**knightpyatt**  
architectural services  
Chartered Surveyors

Tel: 01625 614447  
Email: info@knightpyatt.co.uk  
Website: www.knightpyatt.co.uk

34 Landseer Drive  
Manchester, Cheshire,  
SK10 3BU