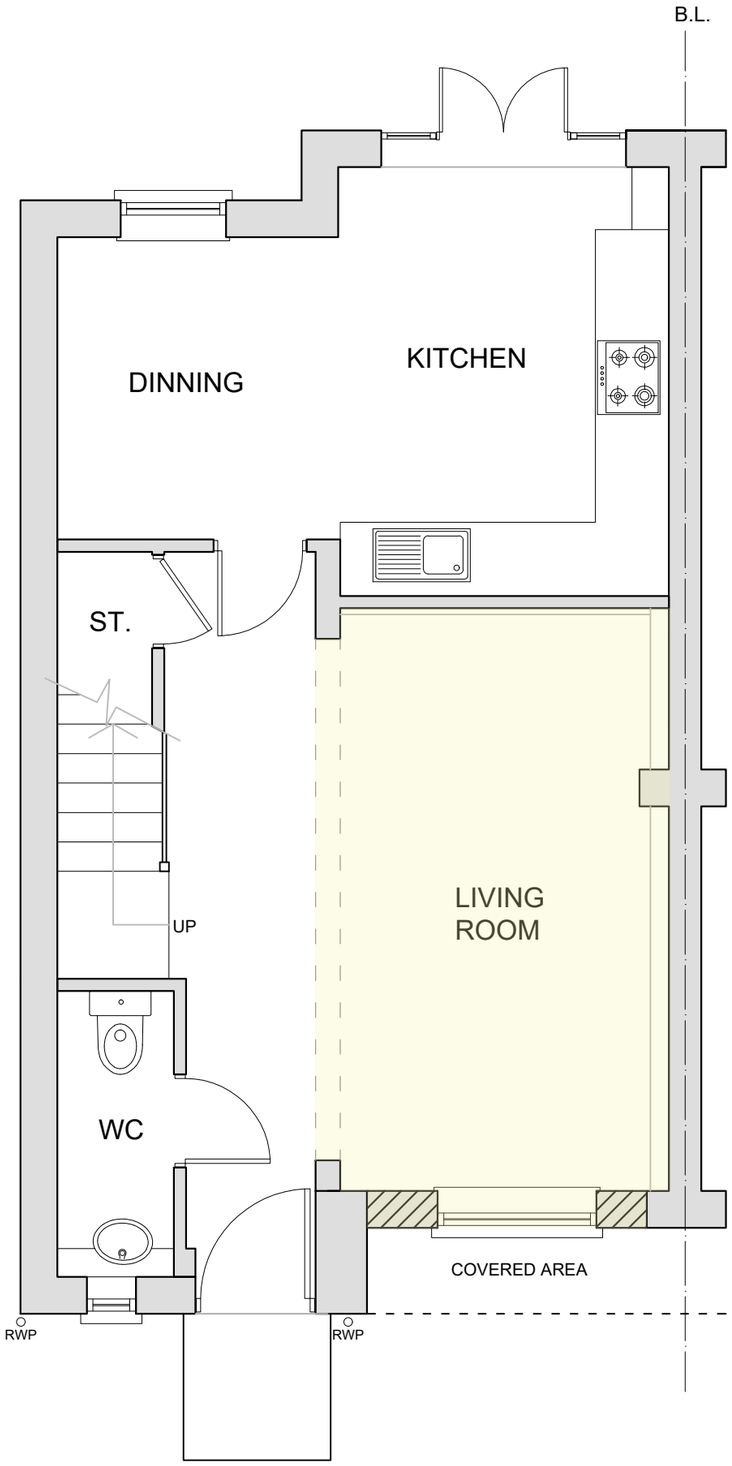

PROPOSED GF LAYOUT PLAN

PROPOSED FRONT ELEVATION

SCALE 1:50

0 5

MATERIALS SCHEDULE

- RED FACING BRICK TO MATCH EXISTING
- WHITE FRAMED WINDOWS TO MATCH EXISTING

Notes:

1. THE COPYRIGHT OF THIS DRAWING IS VESTED IN ARCHIKEI LTD AND IT MAY NOT BE REPRODUCED IN WHOLE OR PART OR USED FOR THE MANUFACTURE OF ANY ARTICLE WITHOUT THE EXPRESS PERMISSION OF THE COPYRIGHT HOLDERS.
2. WORK TO FIGURED DIMENSIONS ONLY.
3. DIMENSIONS TO BE CHECKED ON SITE.

REV:	DESCRIPTION:	BY:	DATE:

ARCHIKEI LTD
71-75 SHELTON STREET
LONDON WC2H 9JQ
07759 718548
www.archikei.co.uk

CLIENT:
50 FOG LANE, DIDSBURY,
MANCHESTER, M20 6AL

ARCHITECT:
ARCHIKEI LTD
71-75 SHELTON STREET
LONDON
WC2H 9JQ

SITE:
50 FOG LANE,
DIDSBURY,
MANCHESTER, M20 6AL

TITLE:
PROPOSED LAYOUT PLANS AND ELEVATIONS OF 1 STOREY SIDE AND REAR EXTENSION

SCALE AT A3:	DATE:	DRAWN:	CHECKED:
1:50	04/03/2024	AW	JO

PROJECT NO:	DRAWING NO:	REVISION:
AK240207G	PL-LA004	-