

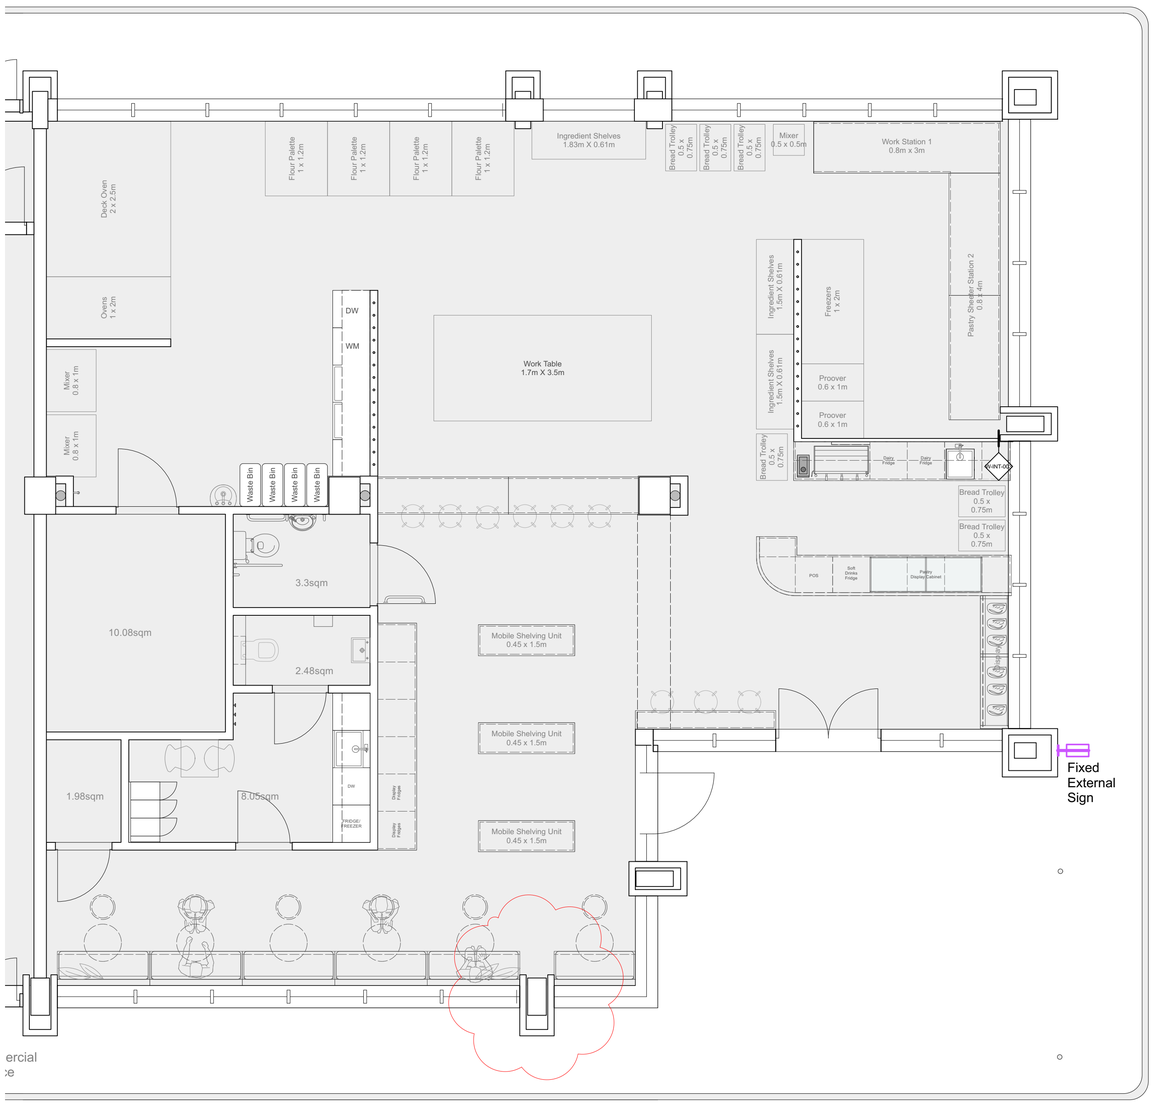


1 Proposed Plan - Signage Locations
Scale: 1:50

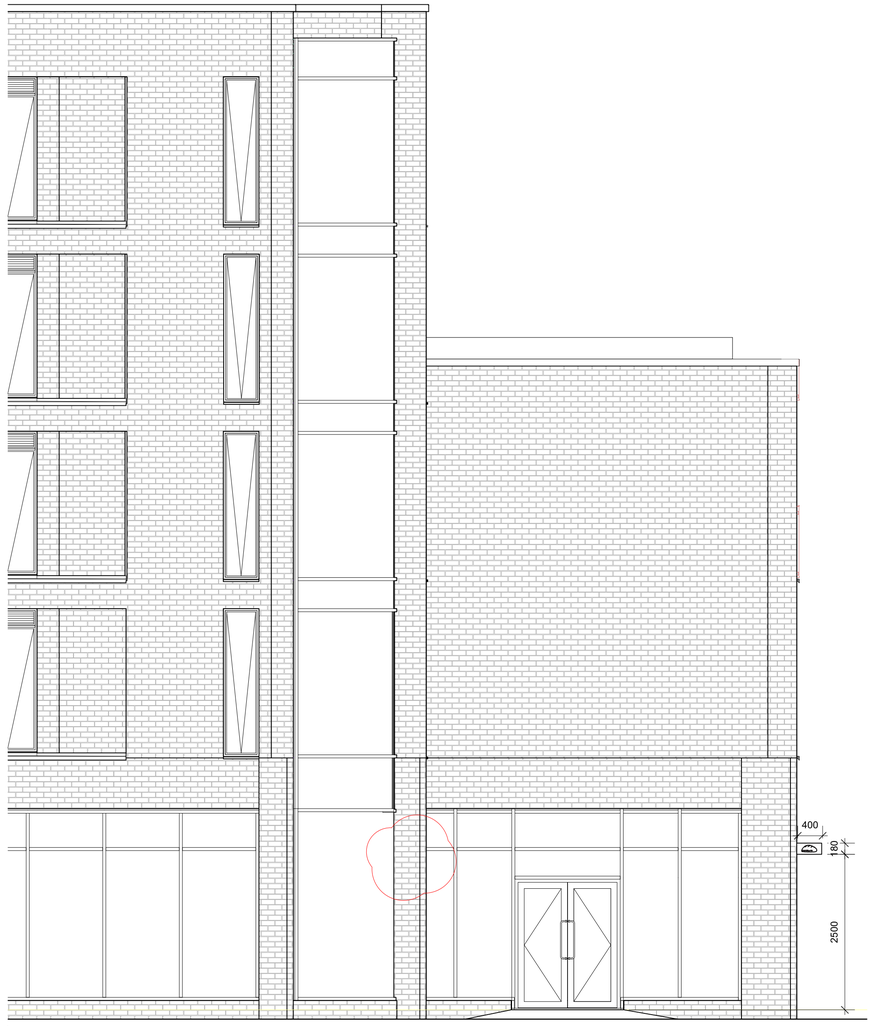

2 Spear Street Elevation w/ Signage
Scale: 1:50

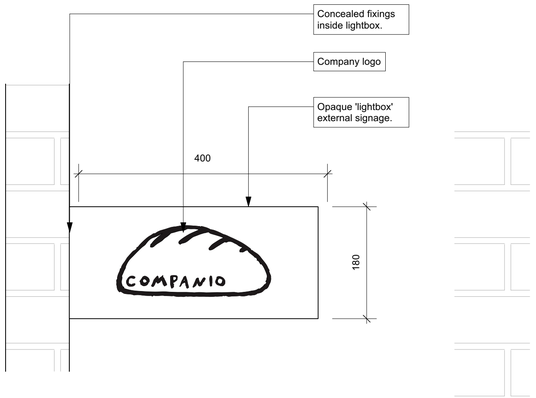

3 Signage Component Drawing
Scale: 1:5

© Copyright
Define Architects Ltd

A1

0 2 M

1:50

NOTES:

All dimensions to be checked on site.
Drawing to be read with all relevant Architectural, Interiors, Structural, M&E, Drainage/Public Health, Landscape, Civils and Interiors drawings and specifications. Any discrepancies between consultant's drawings to be reported to the Architect before any work commences.
The Contractor's attention is drawn to the Health & Safety matters identified in the Health & Safety plan as being potentially hazardous.
These items should not be considered as a full and final list. The Work Package Contractor's normal Health & Safety obligations still apply when undertaking constructional operations both on and off site.
Define Architects take no responsibility for the location of legal boundaries indicated on this drawing and advise a separate drawing be completed by a specialist surveyor in order to establish exact boundaries.
DWG files provided for information only. Refer to PDF record.
The copyright of this drawing is held by Define Architects Ltd. Not to be used for any purpose without consent.

KEY:

External illuminated signage Design TBC.

DEFINEARCHITECTS.CO.UK

Unit 2E
Beehive Mill
Jersey Street
Manchester
M4 6JG

+44 (0)1 61 528 9492
mail@definearchitects.co.uk

define /

PROJECT
Companio Bakery
The Quarter, Spear Street

DRAWING TITLE
Proposed Plan
Signage setting out

REV	DATE	NOTES
P01	11/01/2024	ISSUED FOR PLANNING
P02	12/02/2024	ADDITIONAL NOTE TO THE SIGNAGE COMPONENT DRAWING- CONCEALED FIXINGS INSIDE LIGHTBOX.
P03	05/04/2024	ISSUED FOR PLANNING External sign to Spear Street omitted.

DRAWN BY	CHECKED BY
GW	GW
JOB NO.	**STATUS**
034	PLANNING

DRAWING NO. 034_PLN_206
REV P02