



SECOND FLOOR CORRIDOR BRICK ARCHWAY

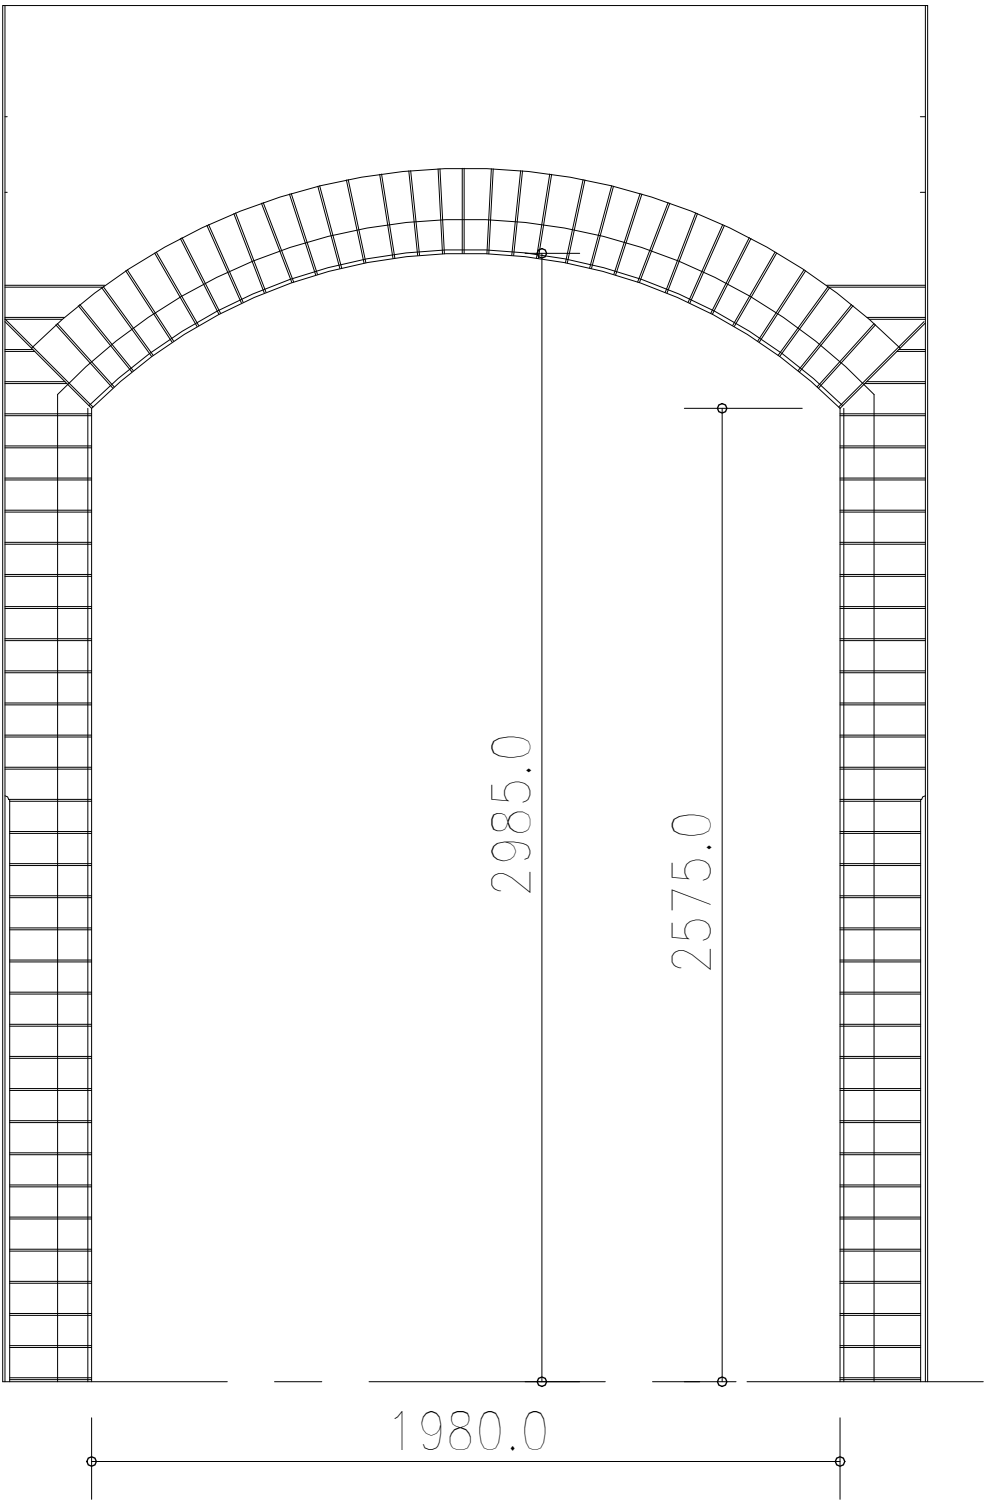

EXISTING ELEVATION 1:20

SECOND FLOOR CORRIDOR GLAZED DOOR D-2-C02

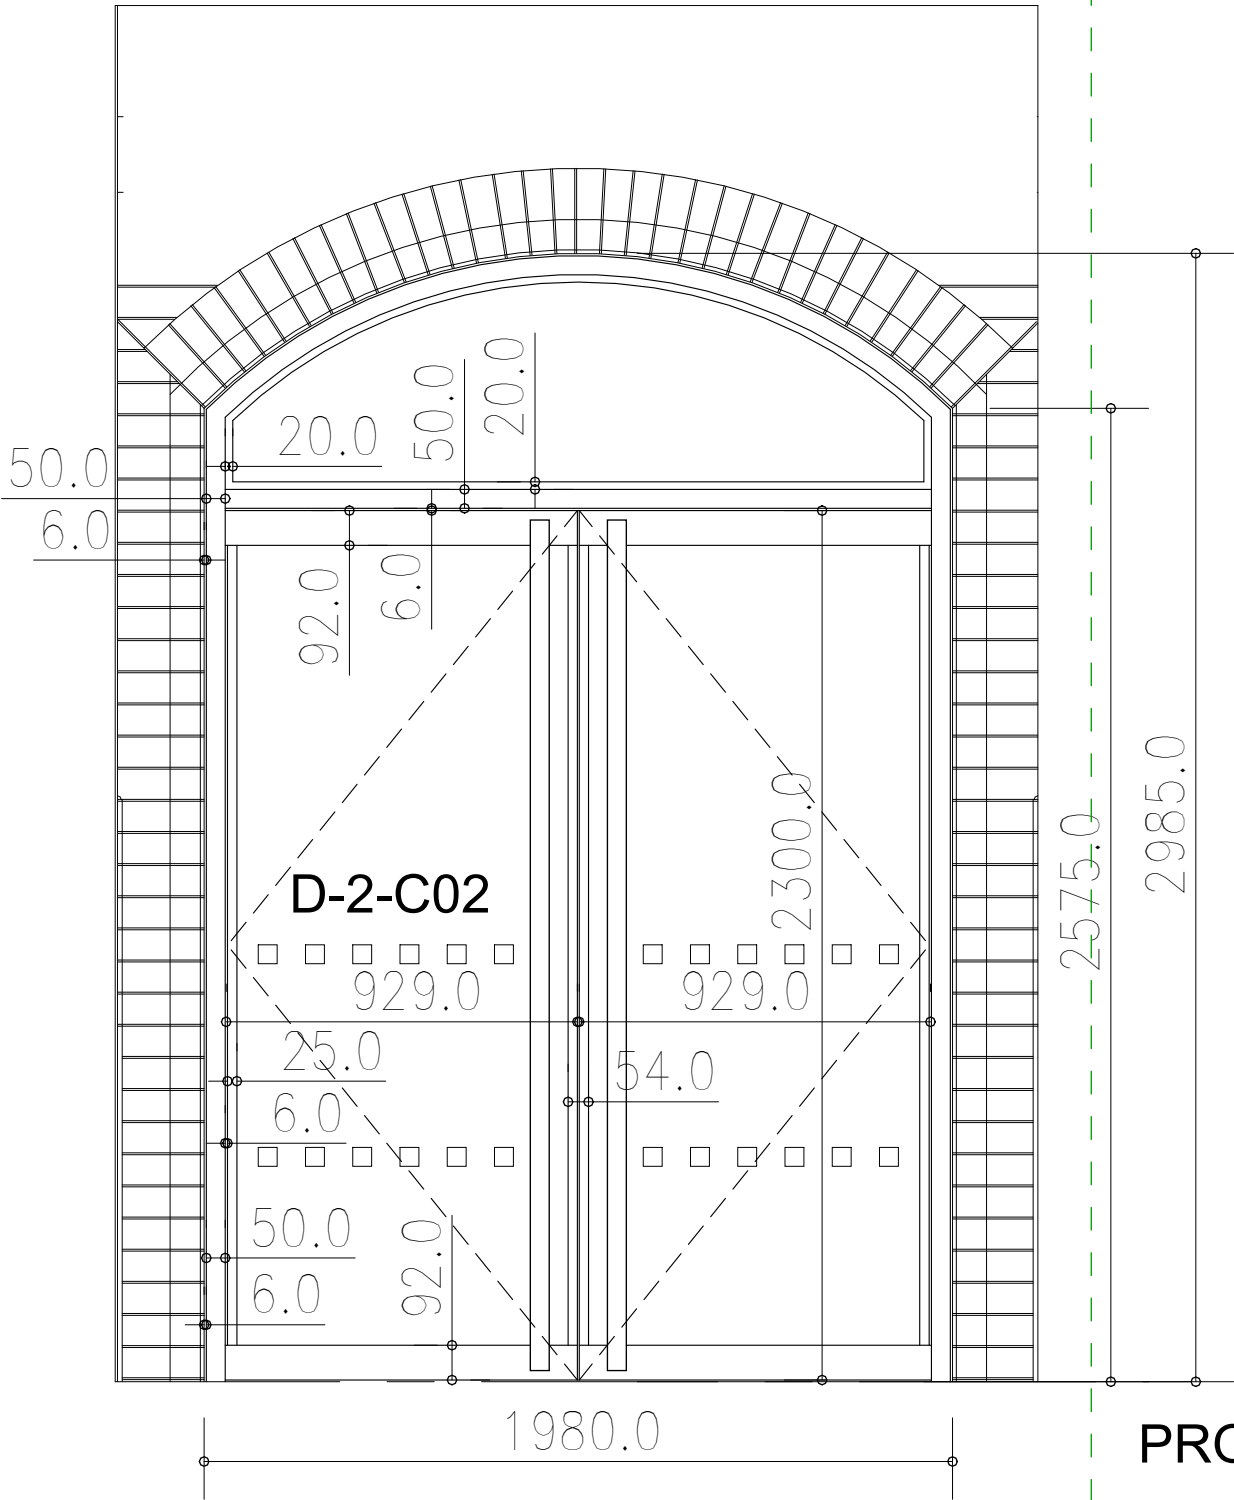


PROPOSED ELEVATION 1:20

PROPOSED PLAN 1:20

S1.2
Stairwell

2.C01
Corridor

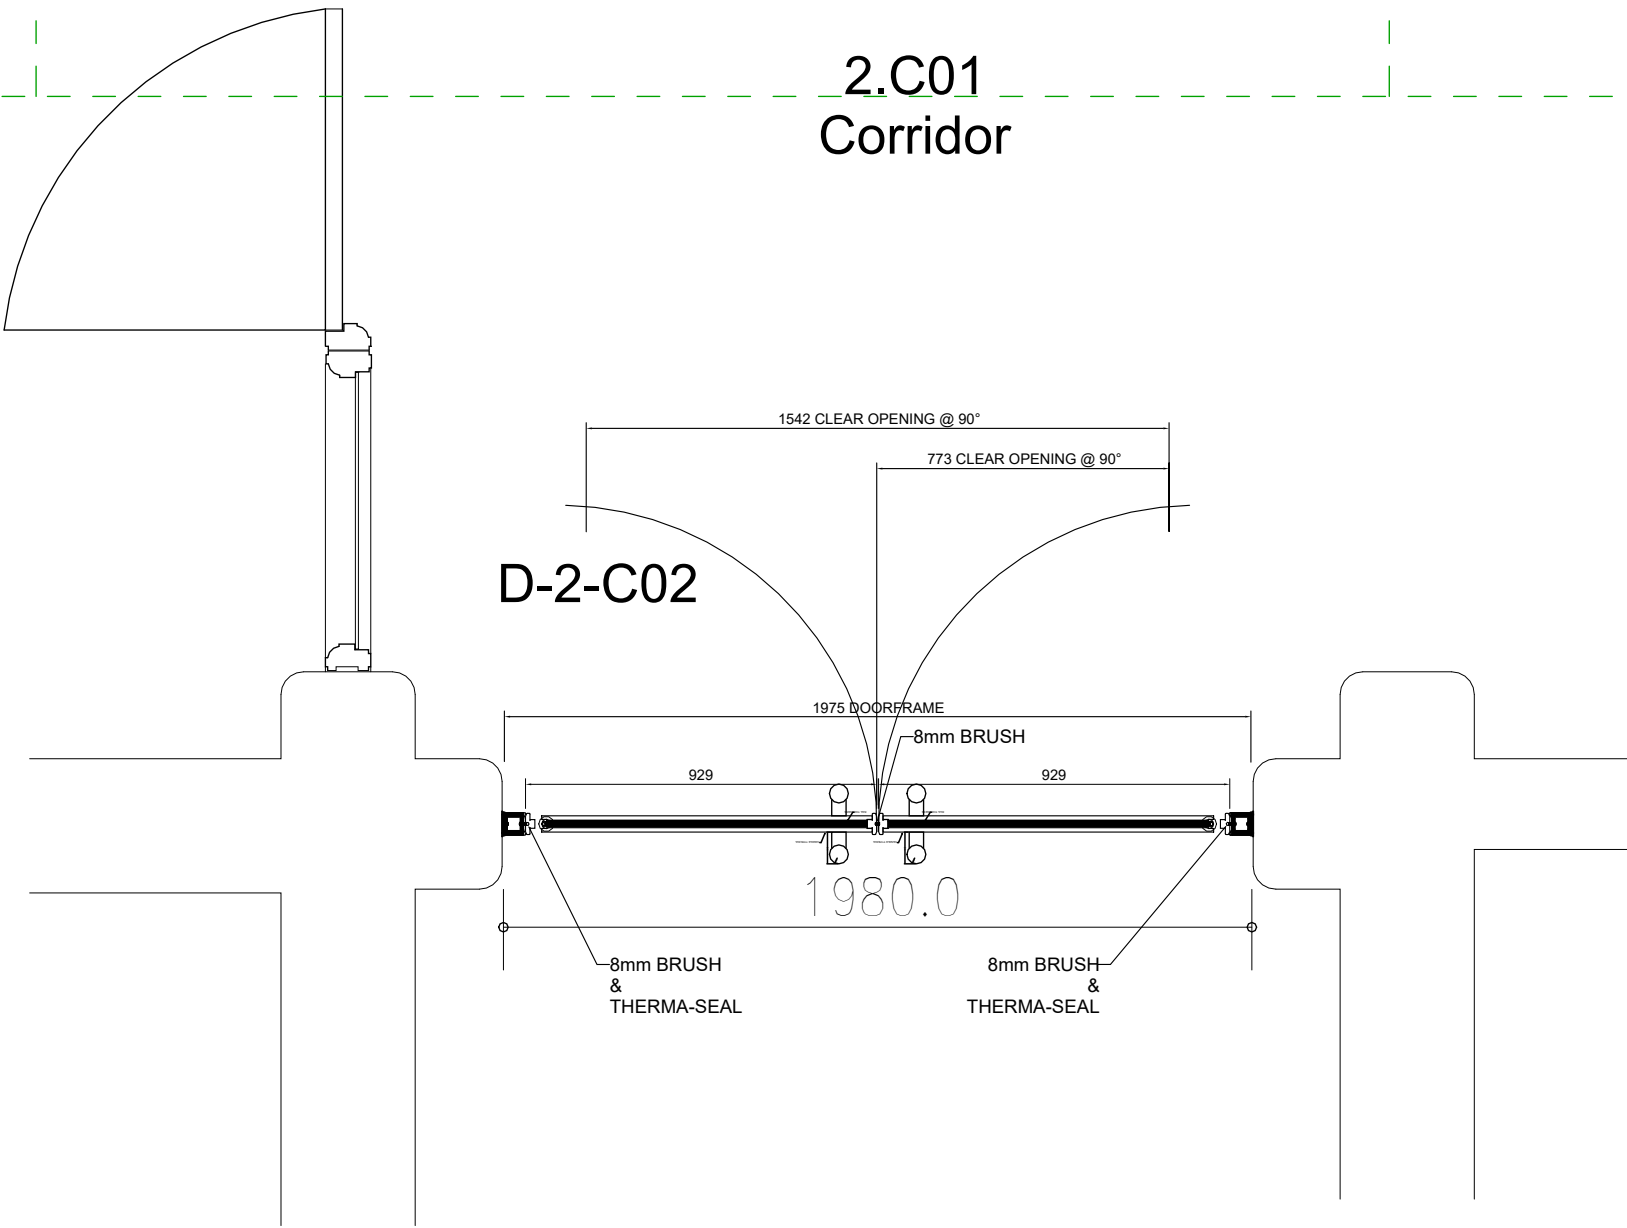

D-2-C02

Radii Planet Group - FireTec Ei30 Glazed Double Door & Glazed Fanlight over

FIRE RATING - 30/30 minutes fire door with cold smoke seals

ACOUSTIC RATING - None required

OVERHEAD DOOR CLOSER - Yes, both door leaves

ACCESS CONTROL - Yes, maglock both leaves, push button inside / fob reader outside

AUTOMATION - Yes, electrical auto opening both door leaves,

FIRE ALARM LINK - Yes, failsafe open in event of fire

Notes:

- This drawing is copyright.
- Do not scale dimensions from this drawing.
- This drawing is to be read in conjunction with all other relevant drawings.
- All discrepancies on this drawing are to be reported to the architect.
- Do not modify any element of this drawing.
- Use drawing only for purpose(s) issued.
- This drawing may contain colour.

Scale Bar

00.2m0.6m1.0m

Scale: 1:20

North Point

Key Plan

The following external model files are included within this drawing:

P3

2023/12/01

Listed Building Consent Submission.

AB

RM

P2

2023/11/17

Stage 4 Issue for Costing

AB

RM

P1

2023/10/06

Stage 4 Issue for Costing

AB

RM

Rev

Date

Revision Notes

Drawn

Review

MANCHESTER

1824

The University of Manchester

ARCADIS

Project

Rutherford Building

Drawing Title

Corridor Screen + Doors_Level 02_D-02-C01

Job Number

141532

Date

Security Classification

Drawn By

TK

Scale@A1

1 : 20

Purpose

LISTED BUILDING CONSENT

Reviewed By

RM

Drawing Number

3238-RBUM-ARC-XX-02-DT-A-3238

Revision

P3