

# DALTON FIELDS, CHORLTON

## ENTRANCE WALL DETAIL

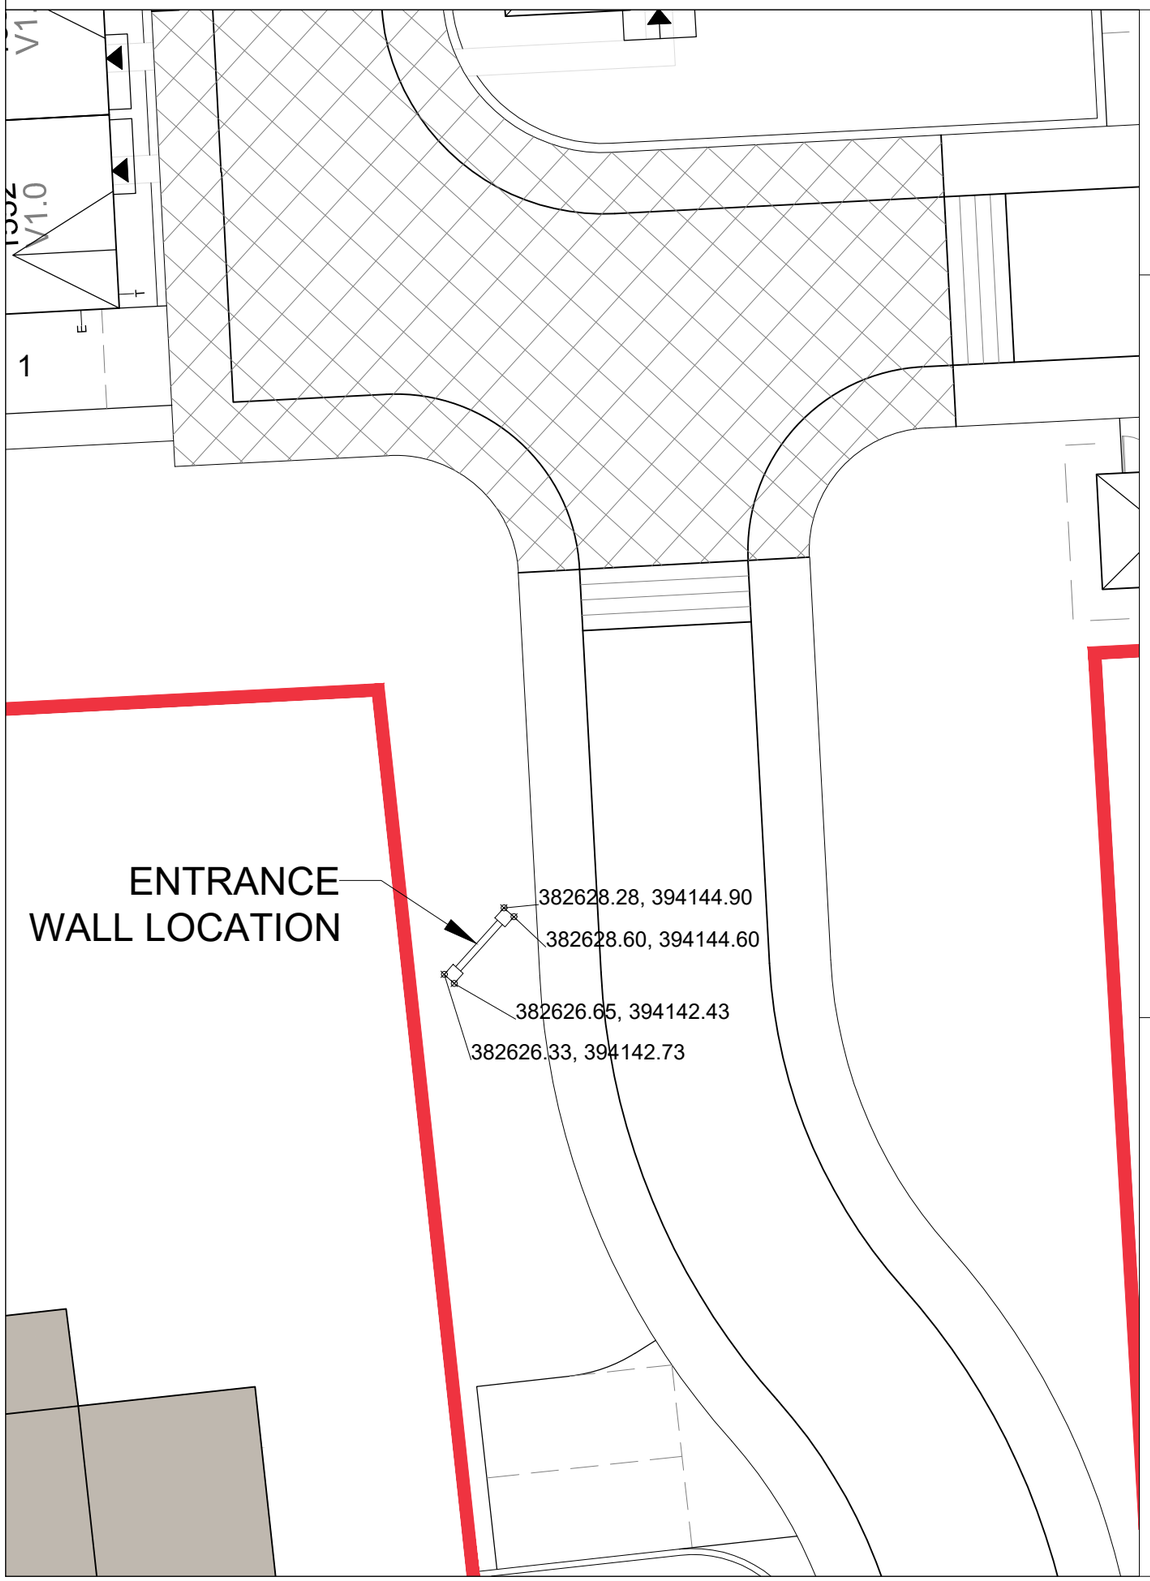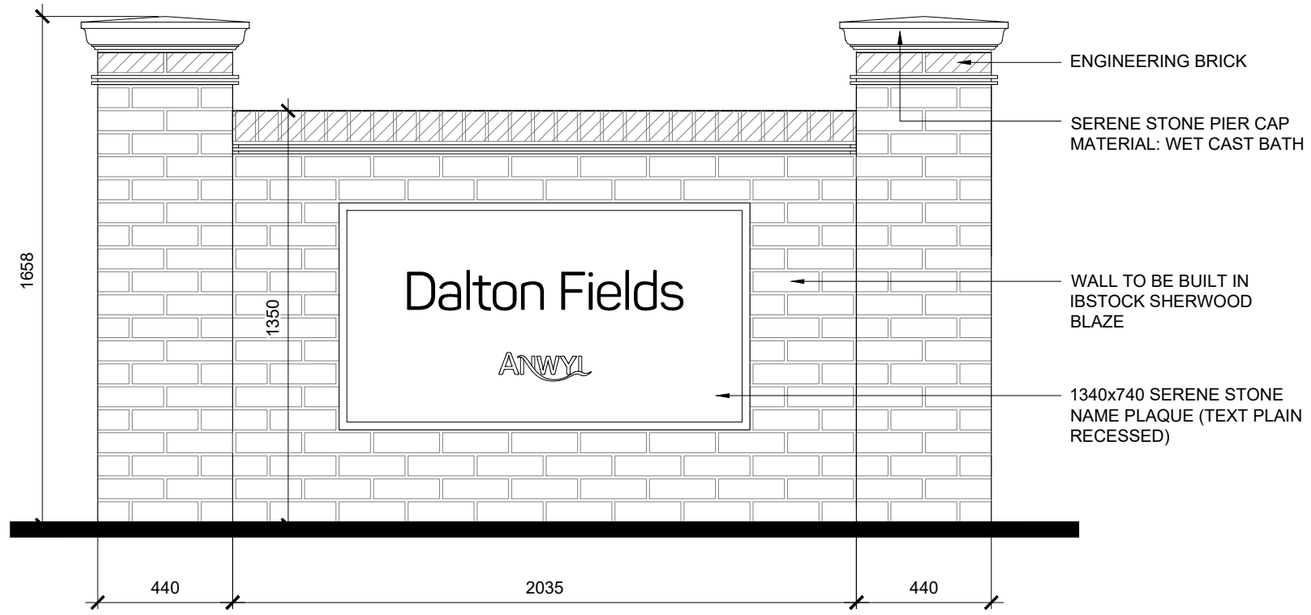


| REV | BY | DATE | DESCRIPTION |
|---|---|---|---|
| | | | |

PROJECT
DALTON FIELDS
CHORLTON

DRAWING TITLE
ENTRANCE WALL
DETAIL

| | | | |
|---|---|---|---|
| SCALE | 1:200/1:20 | PAPER SIZE | A3 |
| DATE | JUNE 23 | DRAWN | TM |
| STATUS | CONSTRUCTION | | |
| JOB No: H1193 | DRAWING No: EWD01 | | REVISION: - |

ANWYL
thoughtful homes

DO NOT SCALE OFF THIS DRAWING. Copyright Lloyd Group
This drawing must be read in conjunction with relevant Anwyl Homes Specifications & Standard Details.