V 1.8

Reproduced by permission of Ordnance Survey on behalf of the Controller of Her Majesty's Stationery Office All rights reserved. © Crown Copyright licence no. 100022432

SITE AREA PLAN

Scale 1:50,000

0 1:50,000 1km 2

SITE PHOTOGRAPH

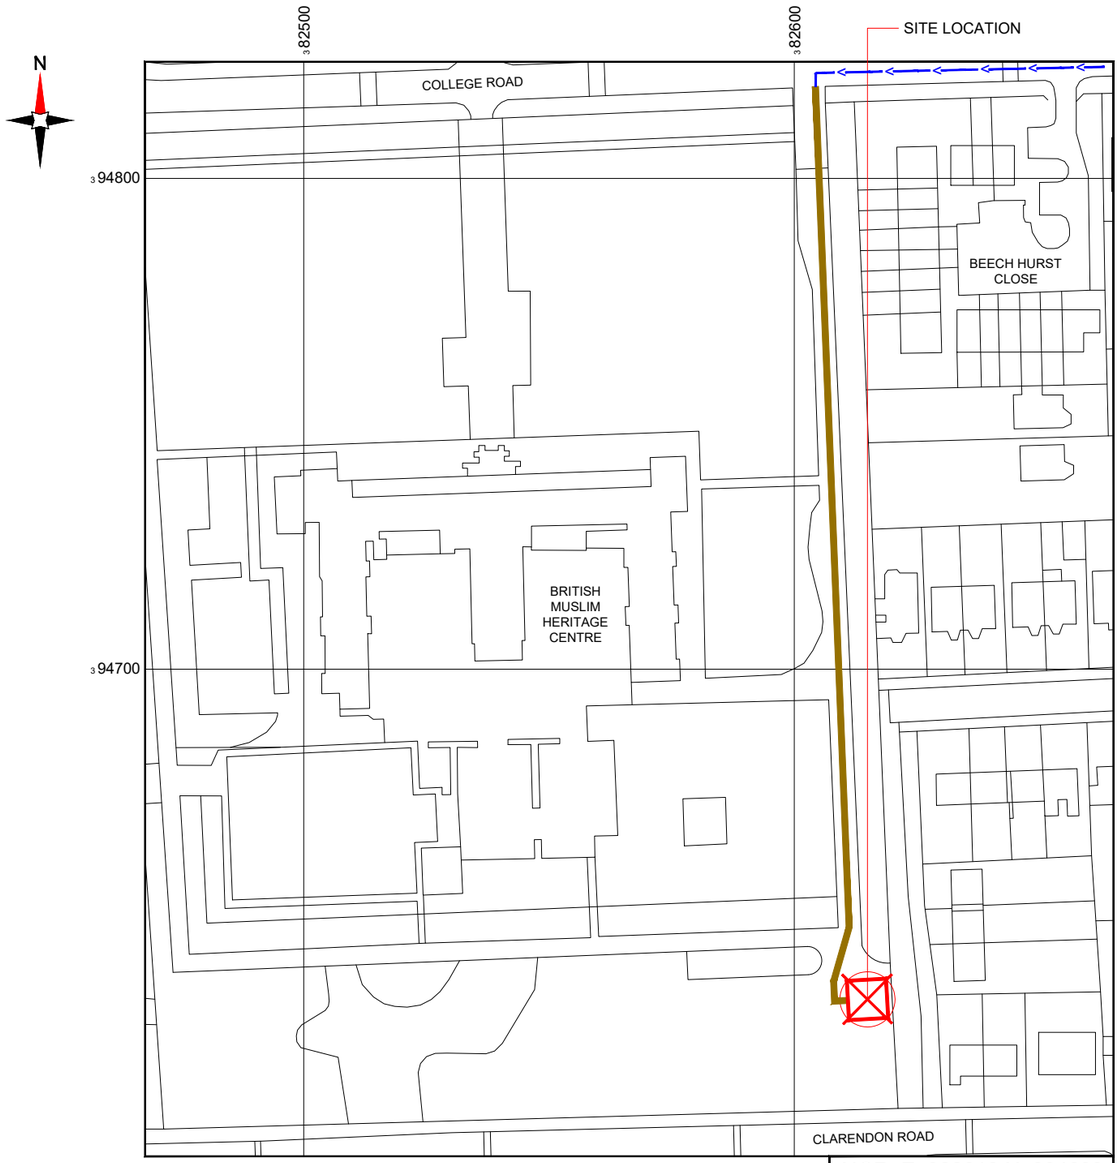

NGR E: 382616 N: 394633

Reproduced by permission of Ordnance Survey on behalf of the Controller of Her Majesty's Stationery Office All rights reserved. © Crown Copyright licence no. 100022432

SITE LOCATION PLAN

Scale 1:1250

0 1:1250 25m 50

GOOGLE MAPS QR CODE

GOOGLE MAP - Hyperlink to map of the site

GOOGLE STREETVIEW - Hyperlink to streetview of the site

NOTES:

1. ALL DIMENSIONS IN MM UNLESS OTHERWISE NOTED.

From M60 junction 5 take the A5103 towards Manchester. Turn left onto the A6010. Take the sixth right onto Withington Road. Take the sixth left onto College Road. The entrance to the British Muslim Heritage Centre is approx 400m on the left. The site is located to the rear of the main building.

Site Provider's Property Boundary:

Access Route To Site:

Access Route:

Master:	MBNL / EE / H3G:	Project:	Purpose of Issue:	Issue:
M003	MBNL	NTQ	Planning	C
Date: 16/09/2021		Revision / Upgrade Description: Compound size reduced & moved due to SP request		
Drawn: D.PARTON				
Checked: A.FANNING				
Approved: P.CONVERY				
Master:	MBNL / EE / H3G:	Project:	Purpose of Issue:	Issue:
M002	MBNL	NTQ	Planning	B
Date: 13/07/21		Revision / Upgrade Description: Minor Amendments		
Drawn: D.PARTON				
Checked: A.FANNING				
Approved: P.CONVERY				
Master:	MBNL / EE / H3G:	Project:	Purpose of Issue:	Issue:
M001	MBNL	NTQ	Planning	A
Date: 29/06/21		Revision / Upgrade Description: First Issue		
Drawn: J. BOOTE				
Checked: J. STOCKDALE				
Approved: J. STOCKDALE				

Hutchison 3G UK Limited
Star House, 20 Grenfell Road
Maidenhead, SL6 1EH
Tel: 01628 765 000
Fax: 01628 765 001
H3G Base Station Information line: 0845 6043000
Available 8am-8pm Monday to Friday

Hatfield Business Park
Hatfield
Hertfordshire
AL10 9BW
Tel: 01707 315000
Fax: 01707 319001

MBNL
Mobile Broadband Network Limited
Sixth Floor, Thames Tower, Station Road, Reading, RG1 1LX

Design Consultant & Principal Contractor:
WHP Telecoms
Unit 1 Maple Park,
Low Fields Avenue, Leeds
LS12 6HH
Tel: 01133023550
e-mail: info@whptelecoms.com

Site Name: BRITISH MUSLIM HERITAGE CENTRE

Site ID: 1636575

Address: BRITISH MUSLIM HERITAGE CENTRE, COLLEGE ROAD, WHALLEY RANGE, MANCHESTER, GREATER MANCHESTER, M16 8BP

Title: 002 SITE LOCATION PLAN

Project: NTQ

Purpose of Issue: GENERAL ARRANGEMENT

EE Cell ID:	MBNL Cell ID:	3UK Cell ID:
79780	MAN430	-

Master Drawing No: 1636575_MAN430_79780_-_M003

Issue: C