


NOTES:
1. Do not scale from this drawing.
2. Always work to noted dimensions.
3. All dimensions are in millimetres unless otherwise stated.
4. All setting out, levels and dimensions to be agreed on site.
5. The dimensions of all materials must be checked on site before being laid out.
6. This drawing must be read with the relevant specification clauses and detail drawings.
7. Order of construction and setting out to be agreed on site.

LOCATION PLAN

KEY

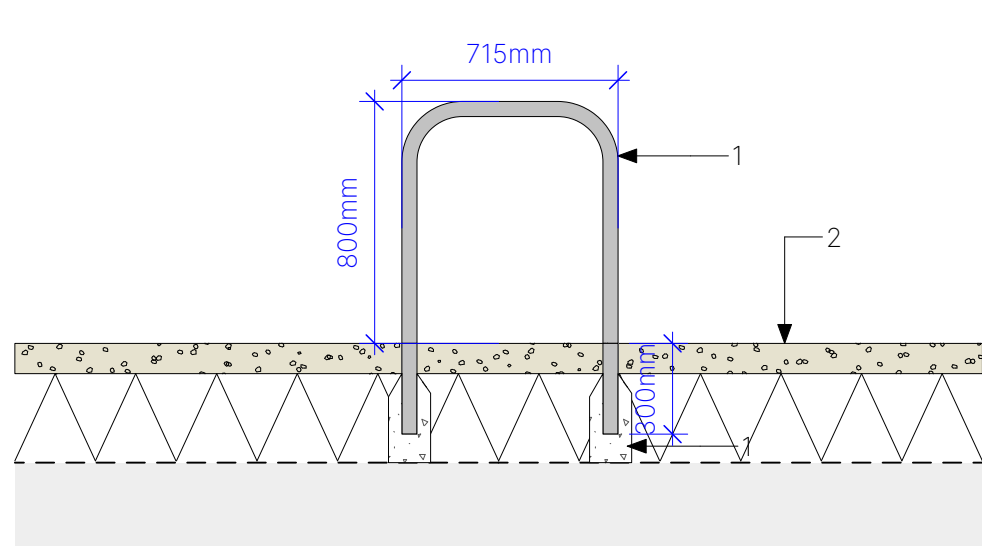


1 **Cycle Rack Detail**
Scale: 1:25

1.Cycle Hoops
Product: Sheffield Cycle Stand Root Fixed
Material: Galvanised Steel
Sizes: H: 800mm x L: 750mm x Dia: 48mm
Supplier:Artform Urban Furniture

2.Concrete Haunch

3.S1 Self Binding Gravel
Refer to 2596-PLA-XX-XX-DR-L-5000

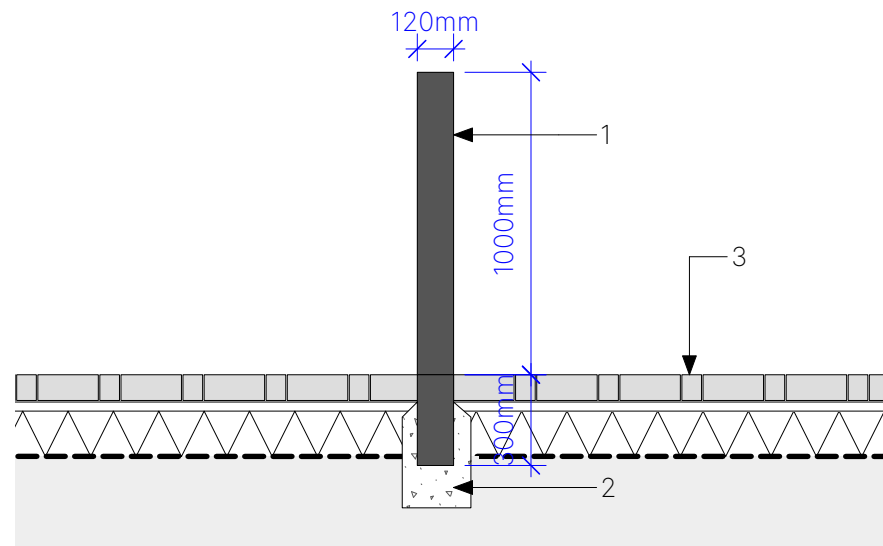

2 **Static Bollard Detail**
Scale: 1:25

1.Static Bollards
Product:Sheffield Stainless Steel Bollard BX47 0140 00-RT
Grade 304 s/s, Root Fixed,Semi-domed top
Finish: Matt satin finish
Size:140mm(Dia) x 1300mm (L)
Supplier: Broxap

2.Concrete Haunch

3.S6 Clay Paving
Refer to 2596-PLA-XX-XX-DR-L-5000

P01		04/08/23		Stage 4 Draft Issue		EKH		KR	
Revision	Date	Description				Drawn	Apprvd.		
		Planit I.E. Limited Manchester London Liverpool Leeds Standish E: info@planit-ie.com W: planit-ie.com							
		MANCHESTER 2 Back Grafton St Altrincham WA14 1DY T:0161 928 9281							
Client		Embassy							
Project		Embassy Village							
Drg Title		Bollards and Cycle Hoops detail							
Created on		Created by		Approved by					
14-07-23		EKH		KR					
Scale		Size		Workstage		Status			
1:500		A3		4					
Drg No.		Suitability				Revision			
2596-PLA-XX-XX-DR-L-7002		S3				P01			
© Planit I.E. Limited									