





SITE LOCATION
SCALE 1:1000

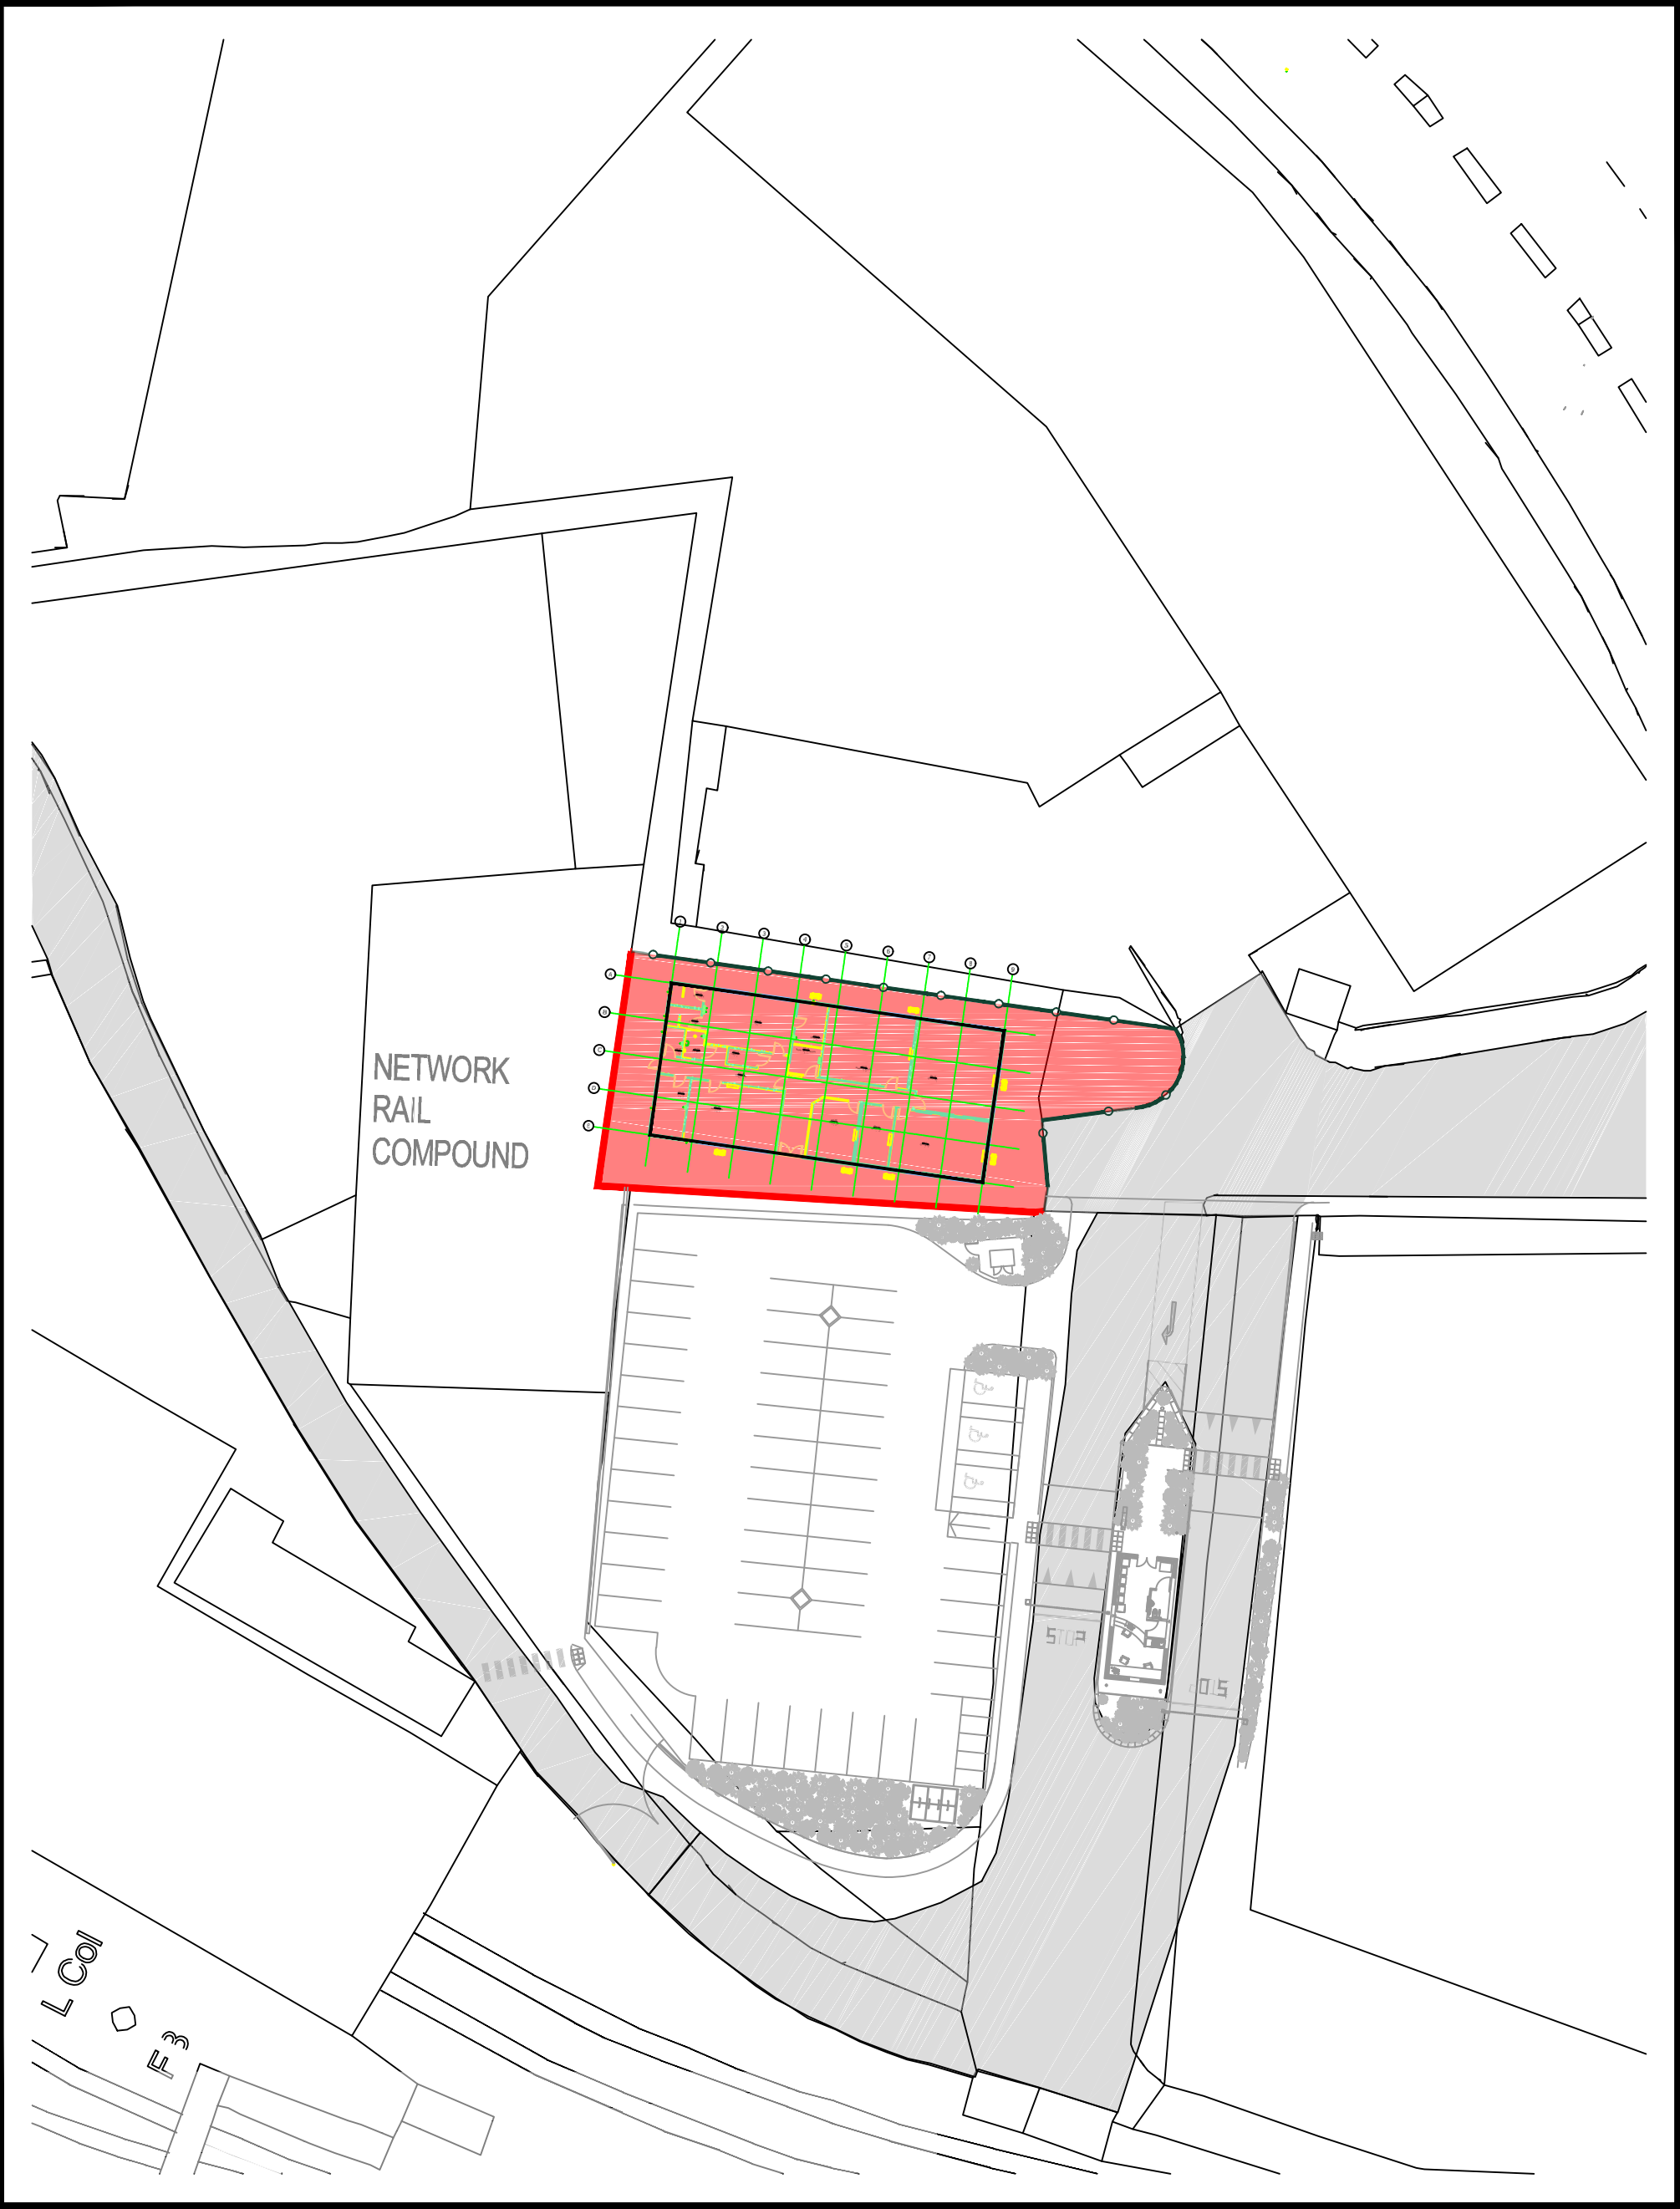

ACCOMMODATION LOCATION
SCALE 1:500

All changes to this CAD generated drawing MUST be made via the master CAD file.

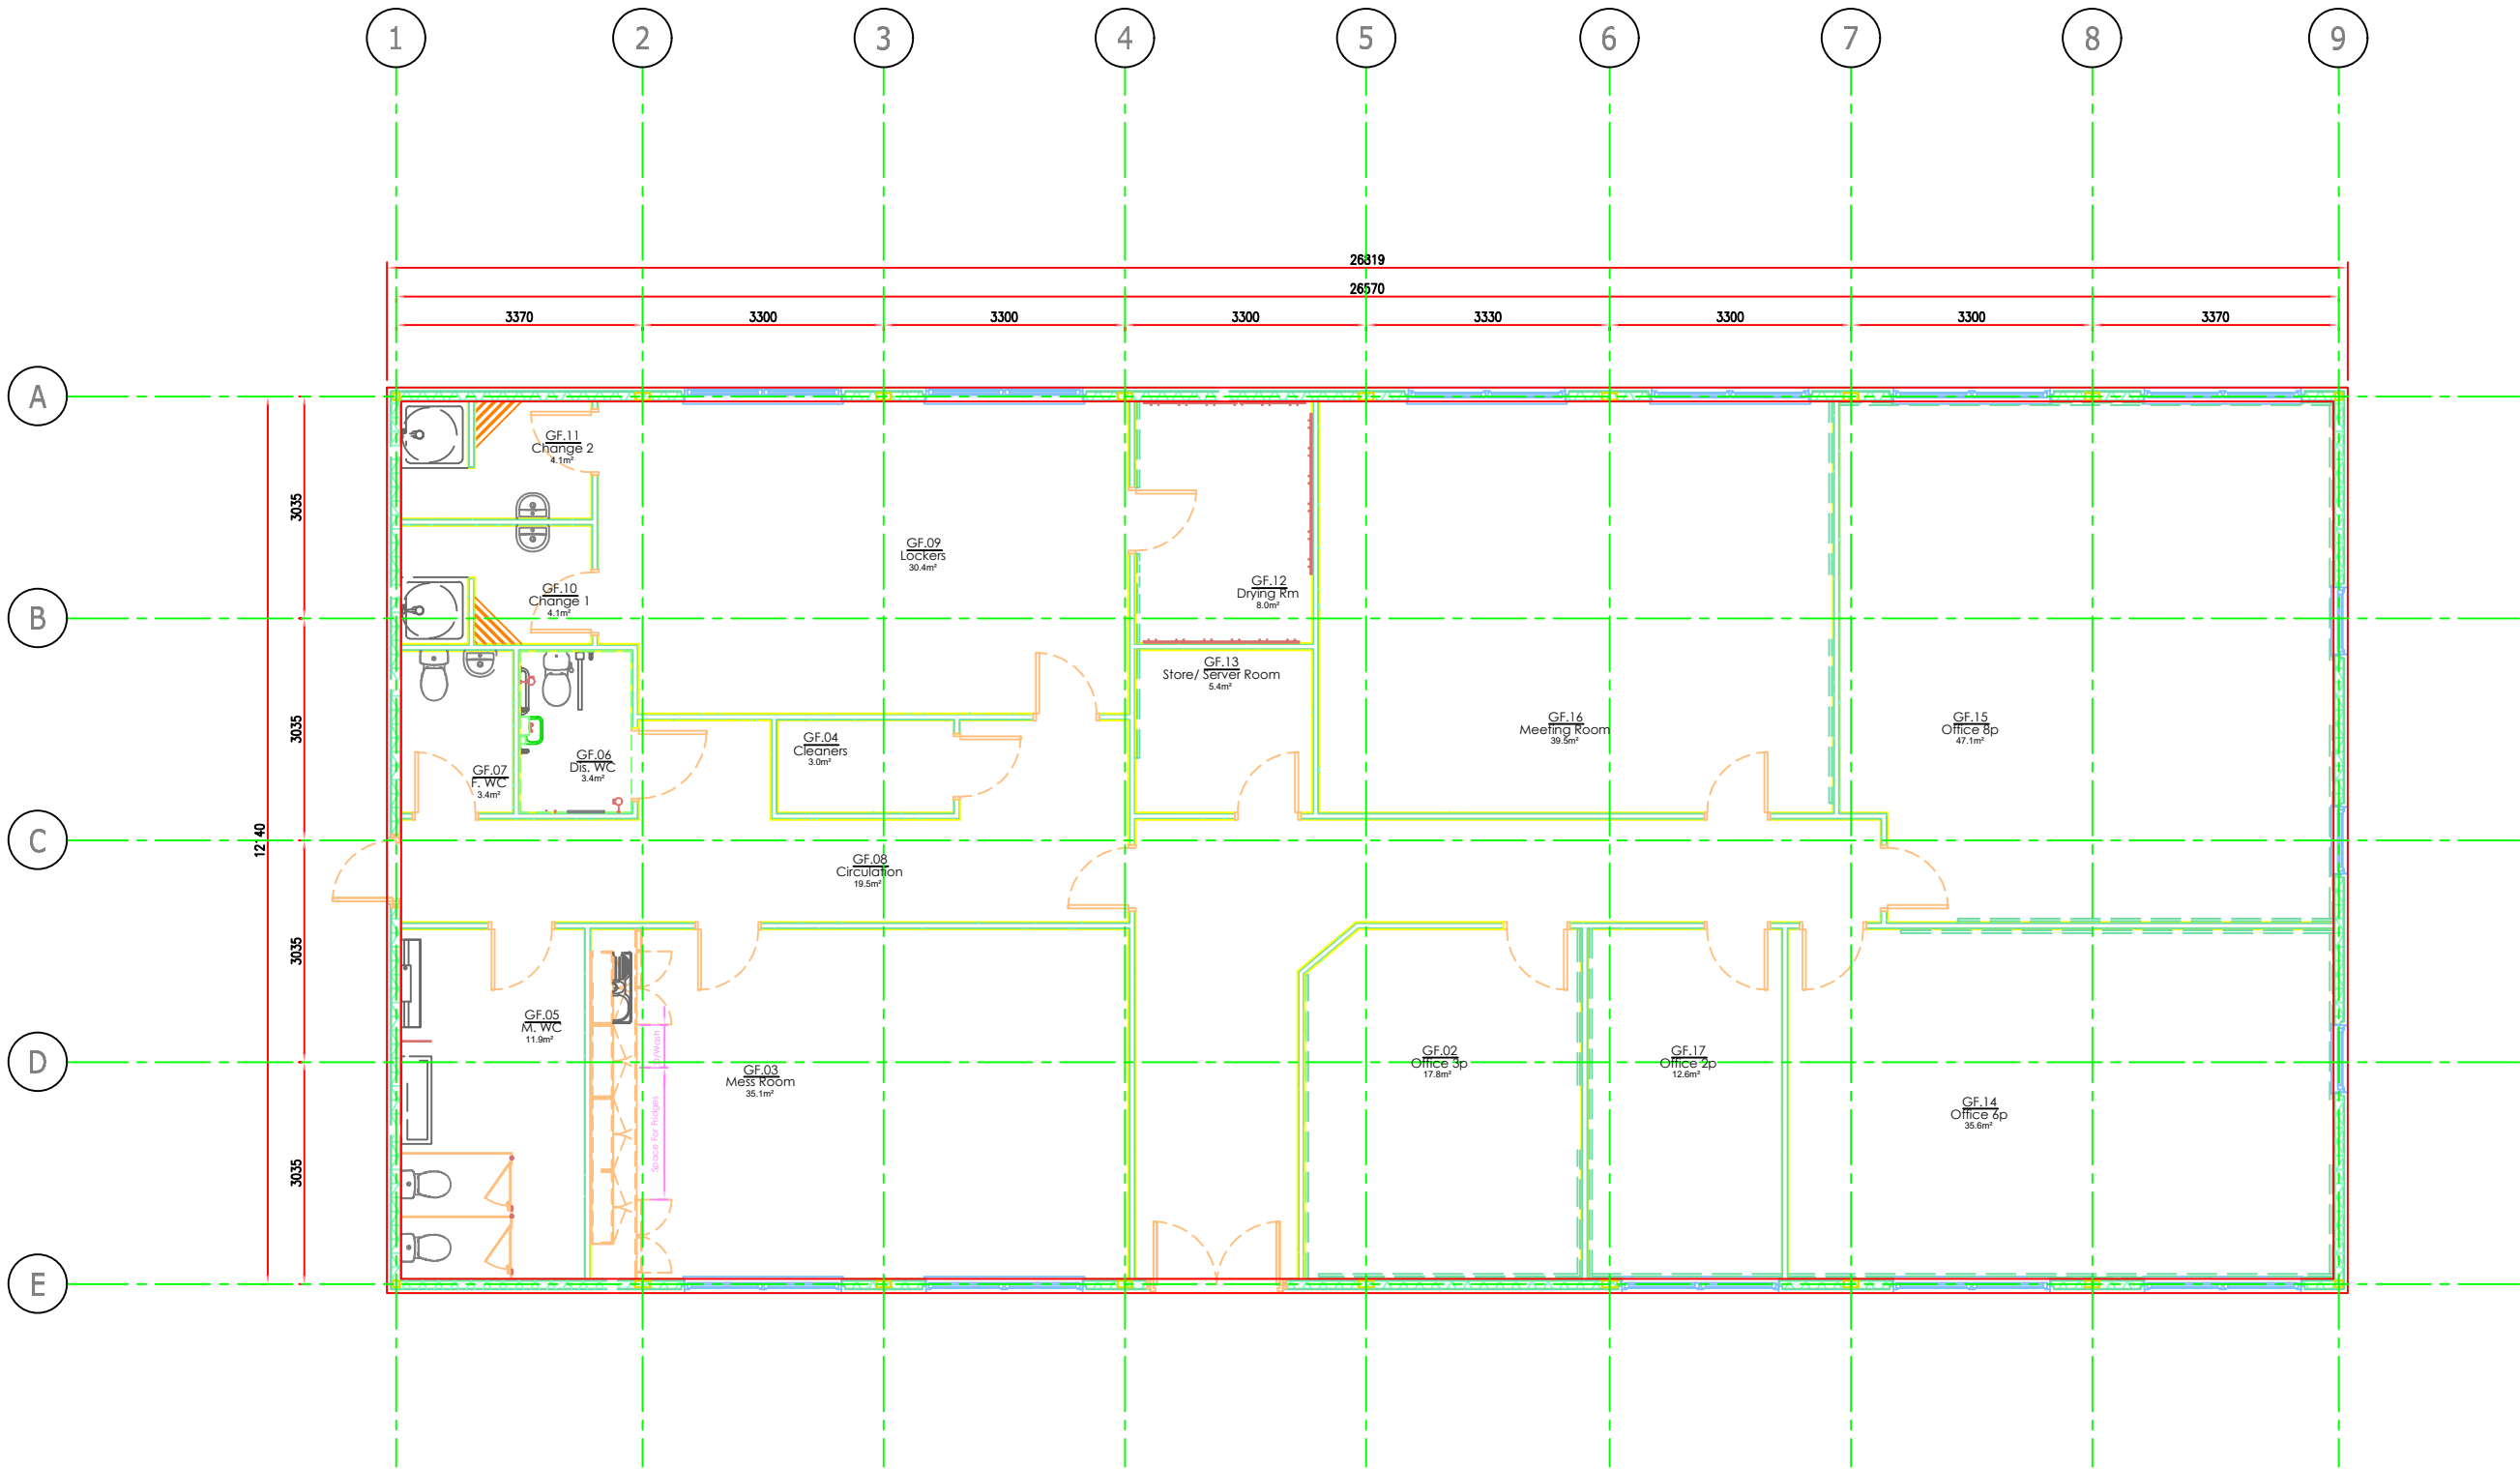

SINGLE STOREY ACCOMMODATION PLAN VIEW
SCALE 1:100

NOTES

- DO NOT SCALE OF THIS DRAWING.
- ALL DIMENSIONS IN MILLIMETRES (mm) UNLESS STATED OTHERWISE.
- THIS DRAWING IS TO BE READ IN CONJUNCTION WITH THE SCHEME DRAWINGS AND DOCUMENTS.

LEGEND



LOCATION OF
SINGLE STOREY
ACCOMMODATION



2.4m HIGH 'V'
FENCING

REV	DATE	DESCRIPTION	BY	CHK	APP
-----	------	-------------	----	-----	-----

CAIRNCROSS

EPSILON DESIGN ENGINEERS LTD
1 Cadman Court, Morley, LS27 0RX
+44 (0)113 284 2415
info@epsilondesign.uk.com
www.epsilondesign.uk.com

ALSTOM

Client
**ALSTOM
MANCHESTER TRINCARE
CENTRE**

Drawing Title
**SITE LOCATION &
WORKS GENERAL ARRANGEMENT**

	Name	Signed	Date	Scale	Sheet Size
Drawn	KD		20.02.24	AS SHOWN	A1
Designed	LJB		20.02.24	Drawing Status	
Checked	X		X	FOR APPROVAL	
Approved	X		X		

DRAWING No.
P6406-102

REVISION
A01