



RESIDENTIAL ENTRANCE BAY ELEVATION EXTRACT - SOUTH ELEVATION (1:25)



TYPICAL BAY SECTION D-D - SOUTH ELEVATION (1:25)

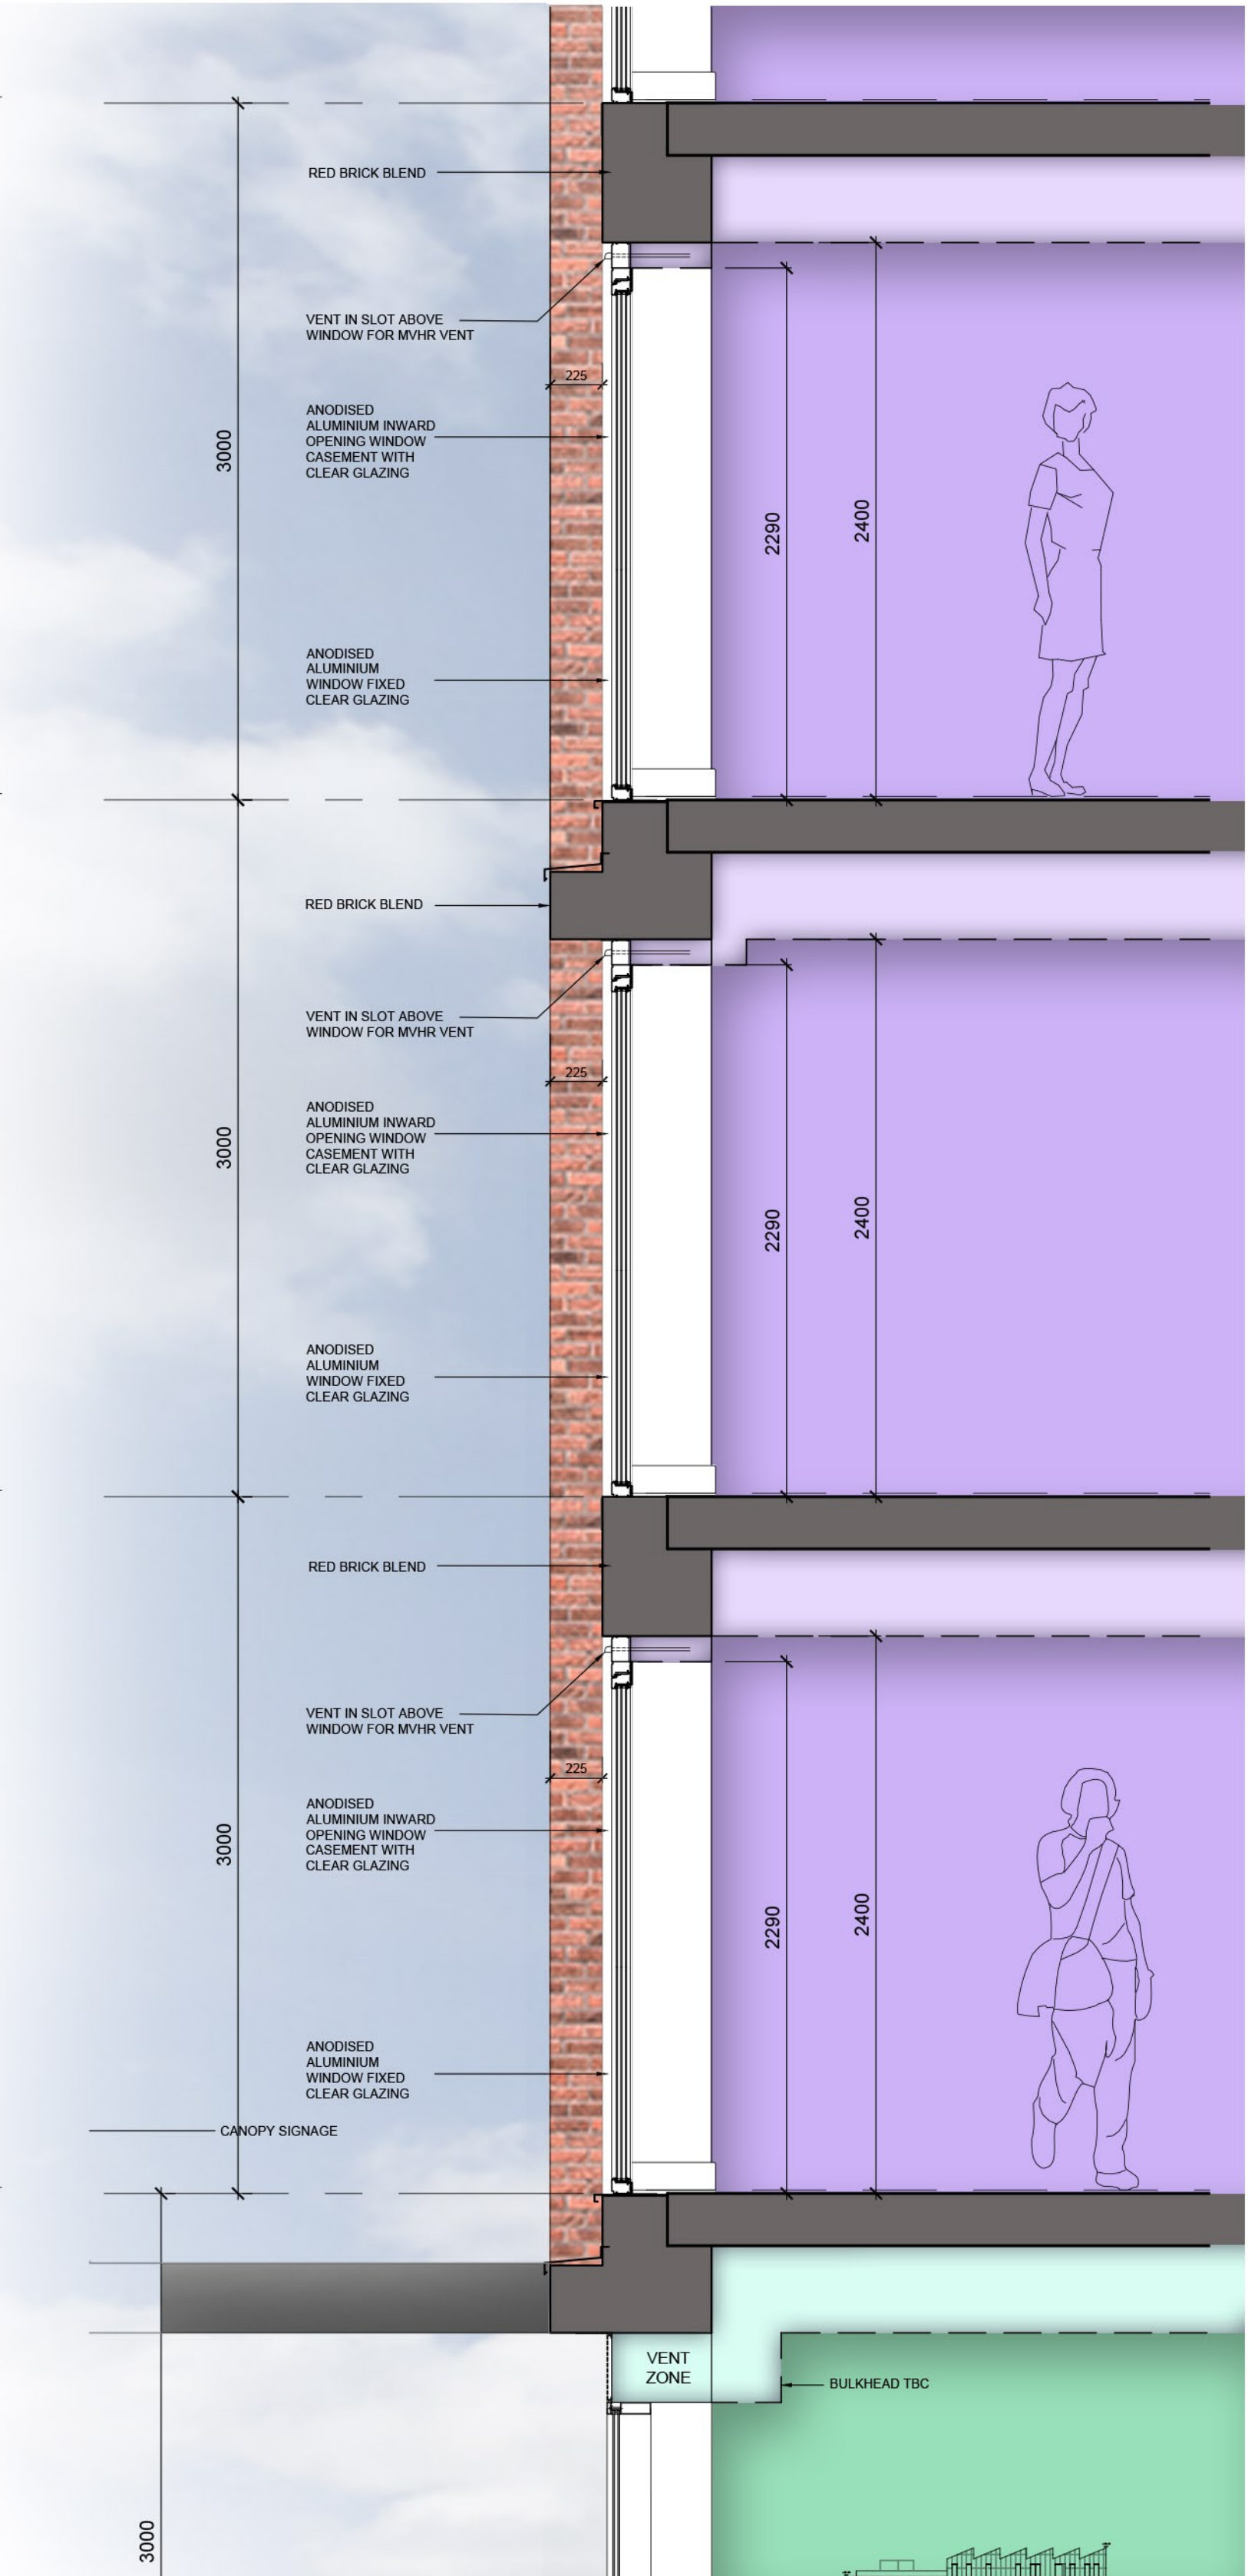

INDICATIVE PLAN DETAIL
C-C THROUGH RIGHT HAND
SIDE BAY (1:25)

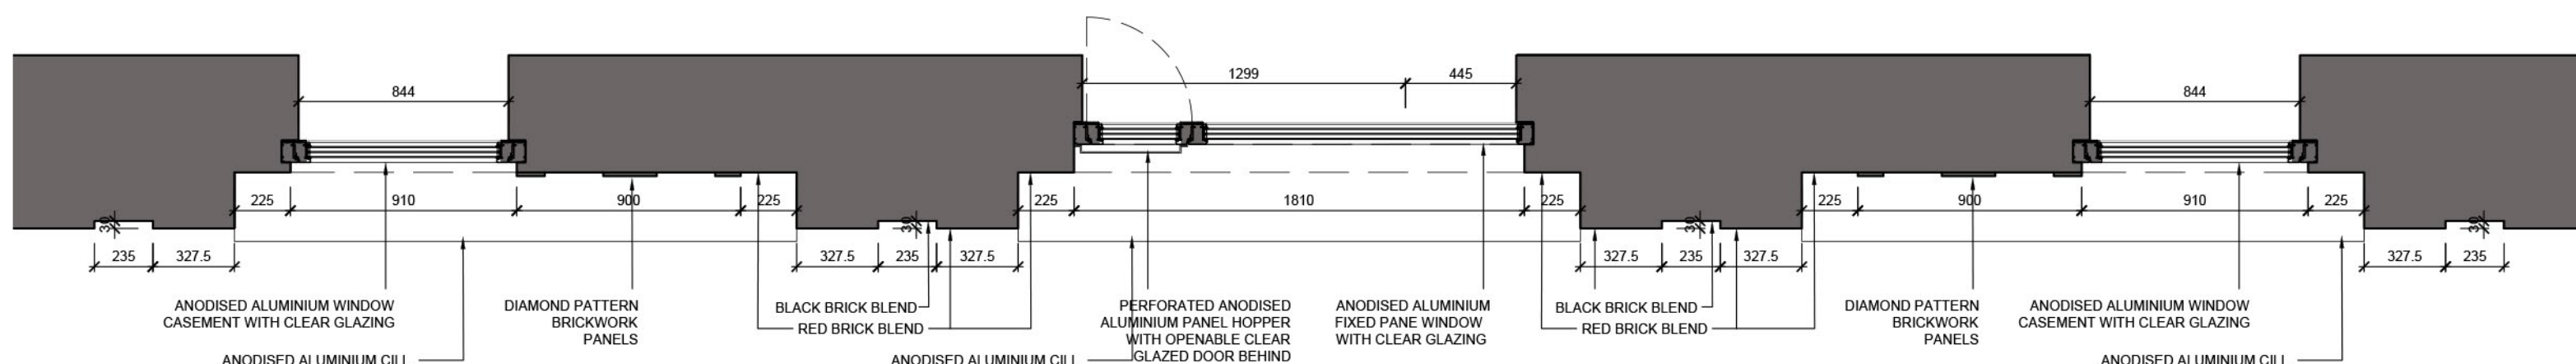

SOUTH
ELEVATION
KEY

