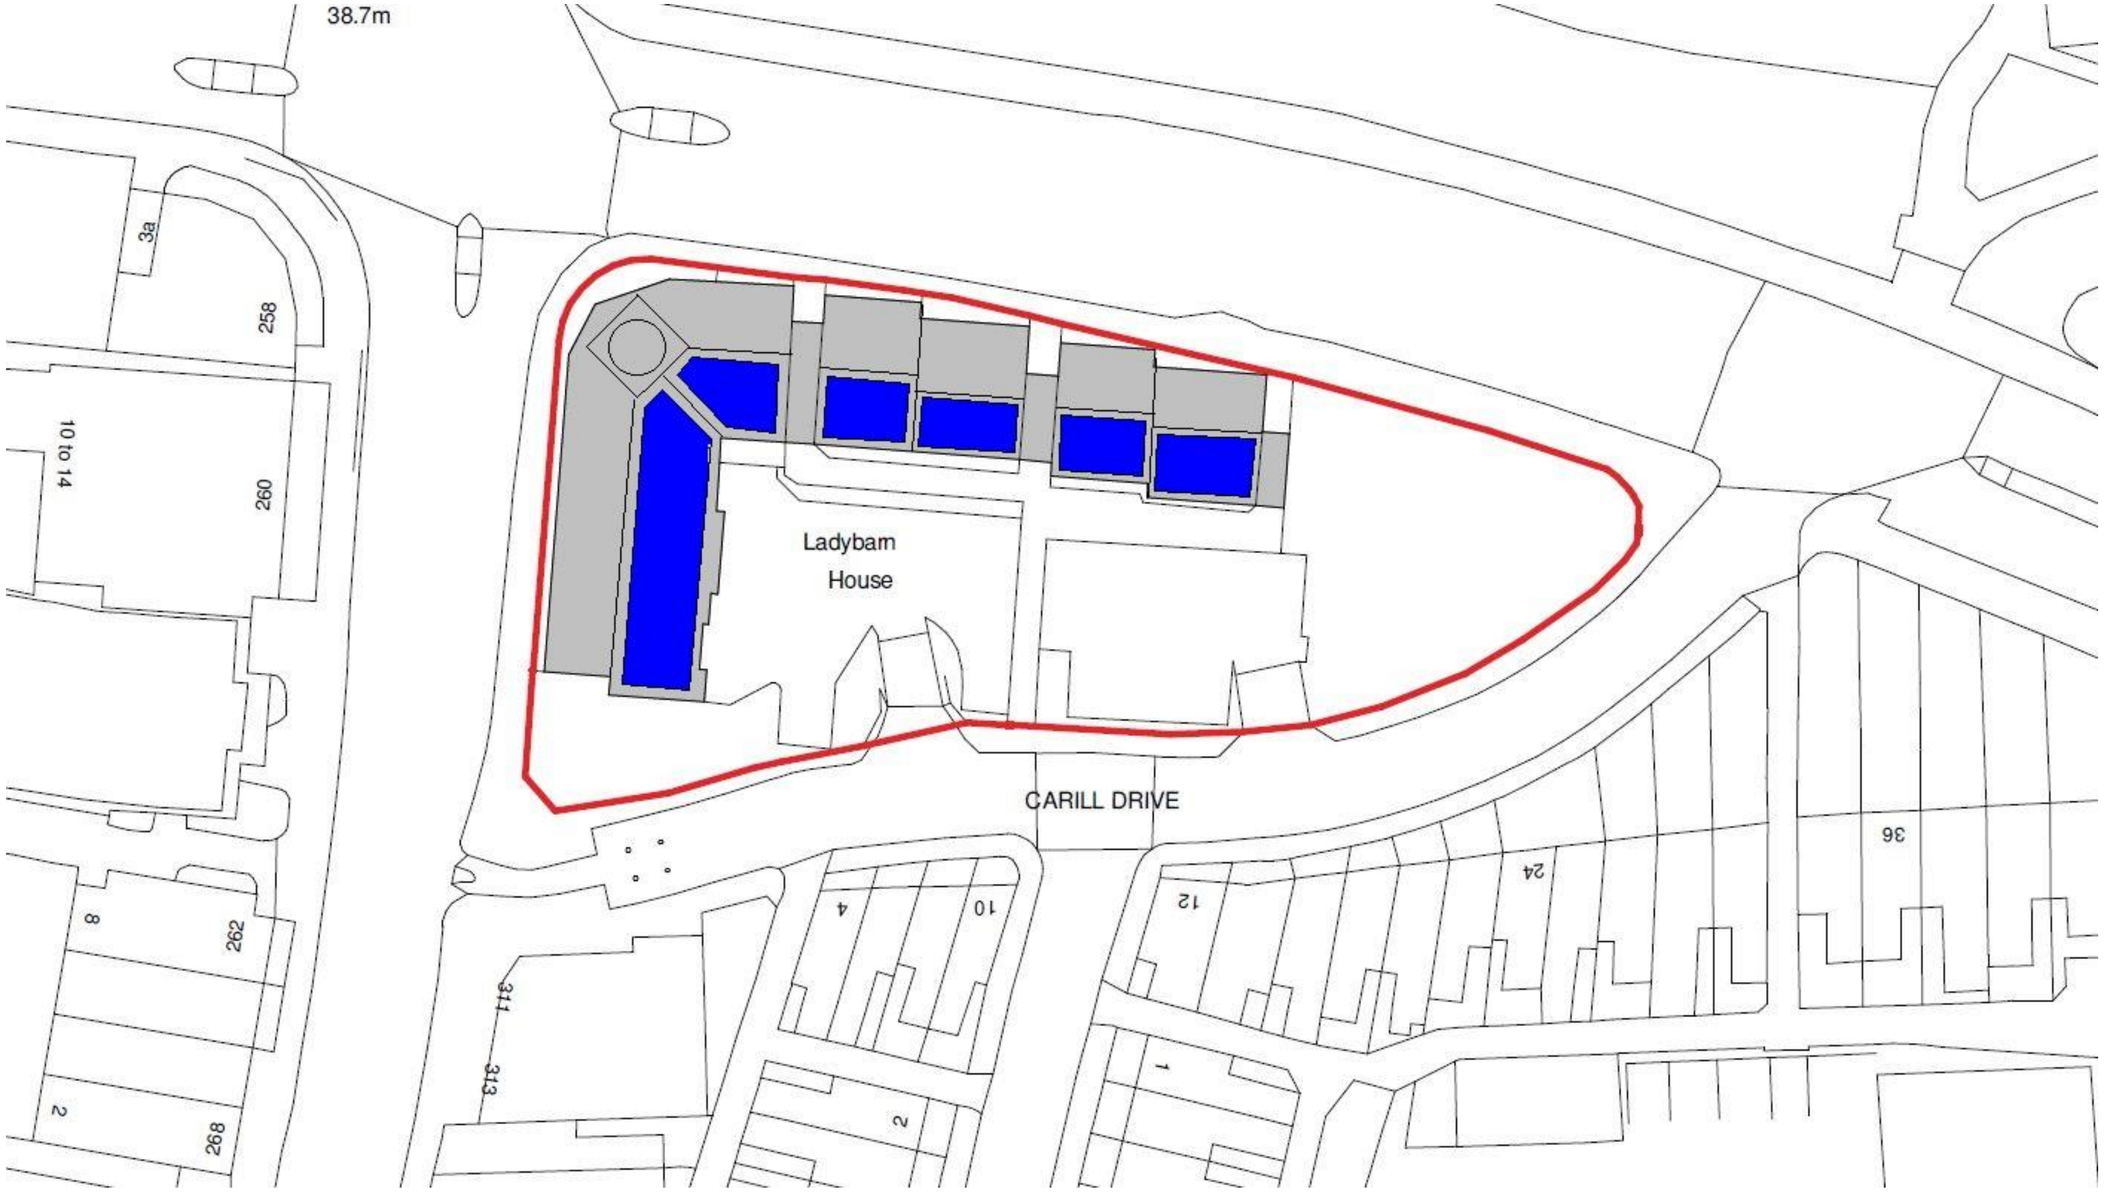

General Notes

1. Dimensions are in millimetres unless stated otherwise.
2. Levels are in metres AOD unless stated otherwise.
3. Dimensions govern. Do not scale off drawing.
4. All dimensions to be verified on site before proceeding.
5. All discrepancies to be notified in writing to BAL Architecture Ltd.

Note:
Drawing based on latest available OS survey information and site survey information produced and compiled by others

Key:
Site Boundary

REV	Date	Reason For Issue	Chk
00	15/04/24	For Planning	

Planning

DRAWING STATUS

Client

Bluesky Student Ladybarn House Limited

Keyplan

Project

Ladybarn House

Drawing Title

Solar Panel – Proposed Arrangement Plan

Scale at A1: N/A

Date: 15/04/24

Project No.: 020

Rev No.: 00

Drawing No.: P0010