
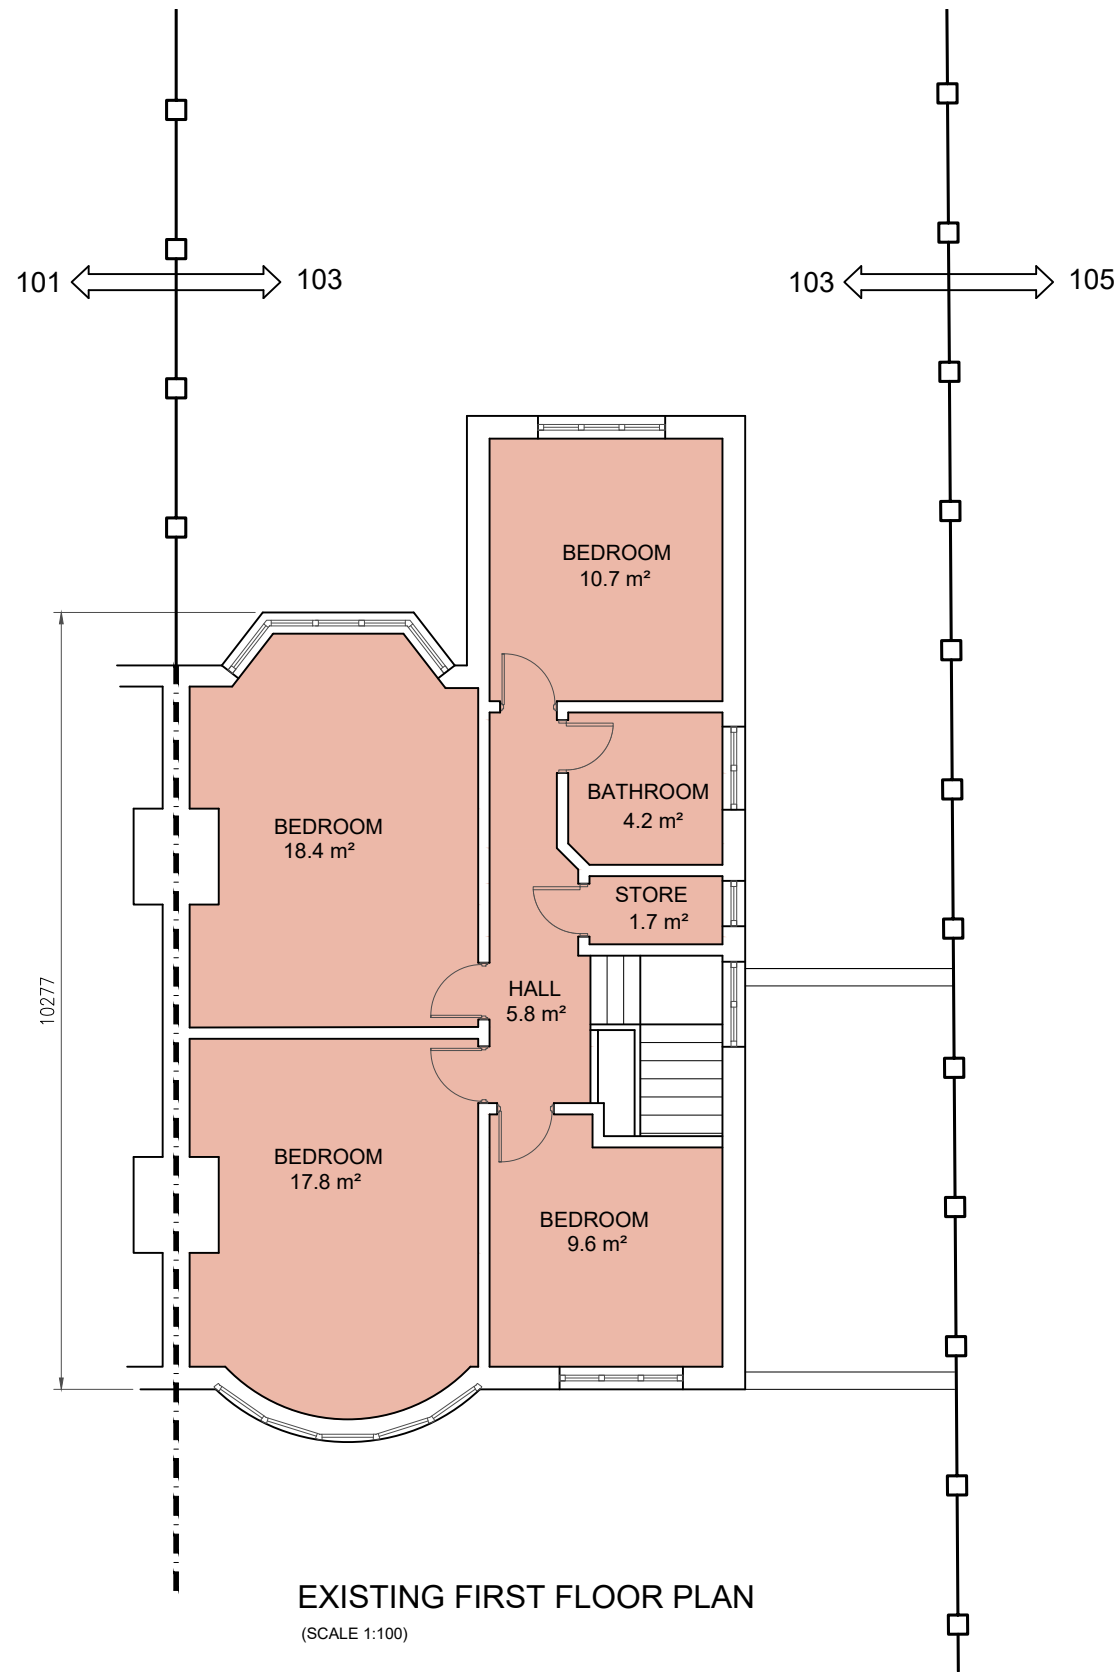
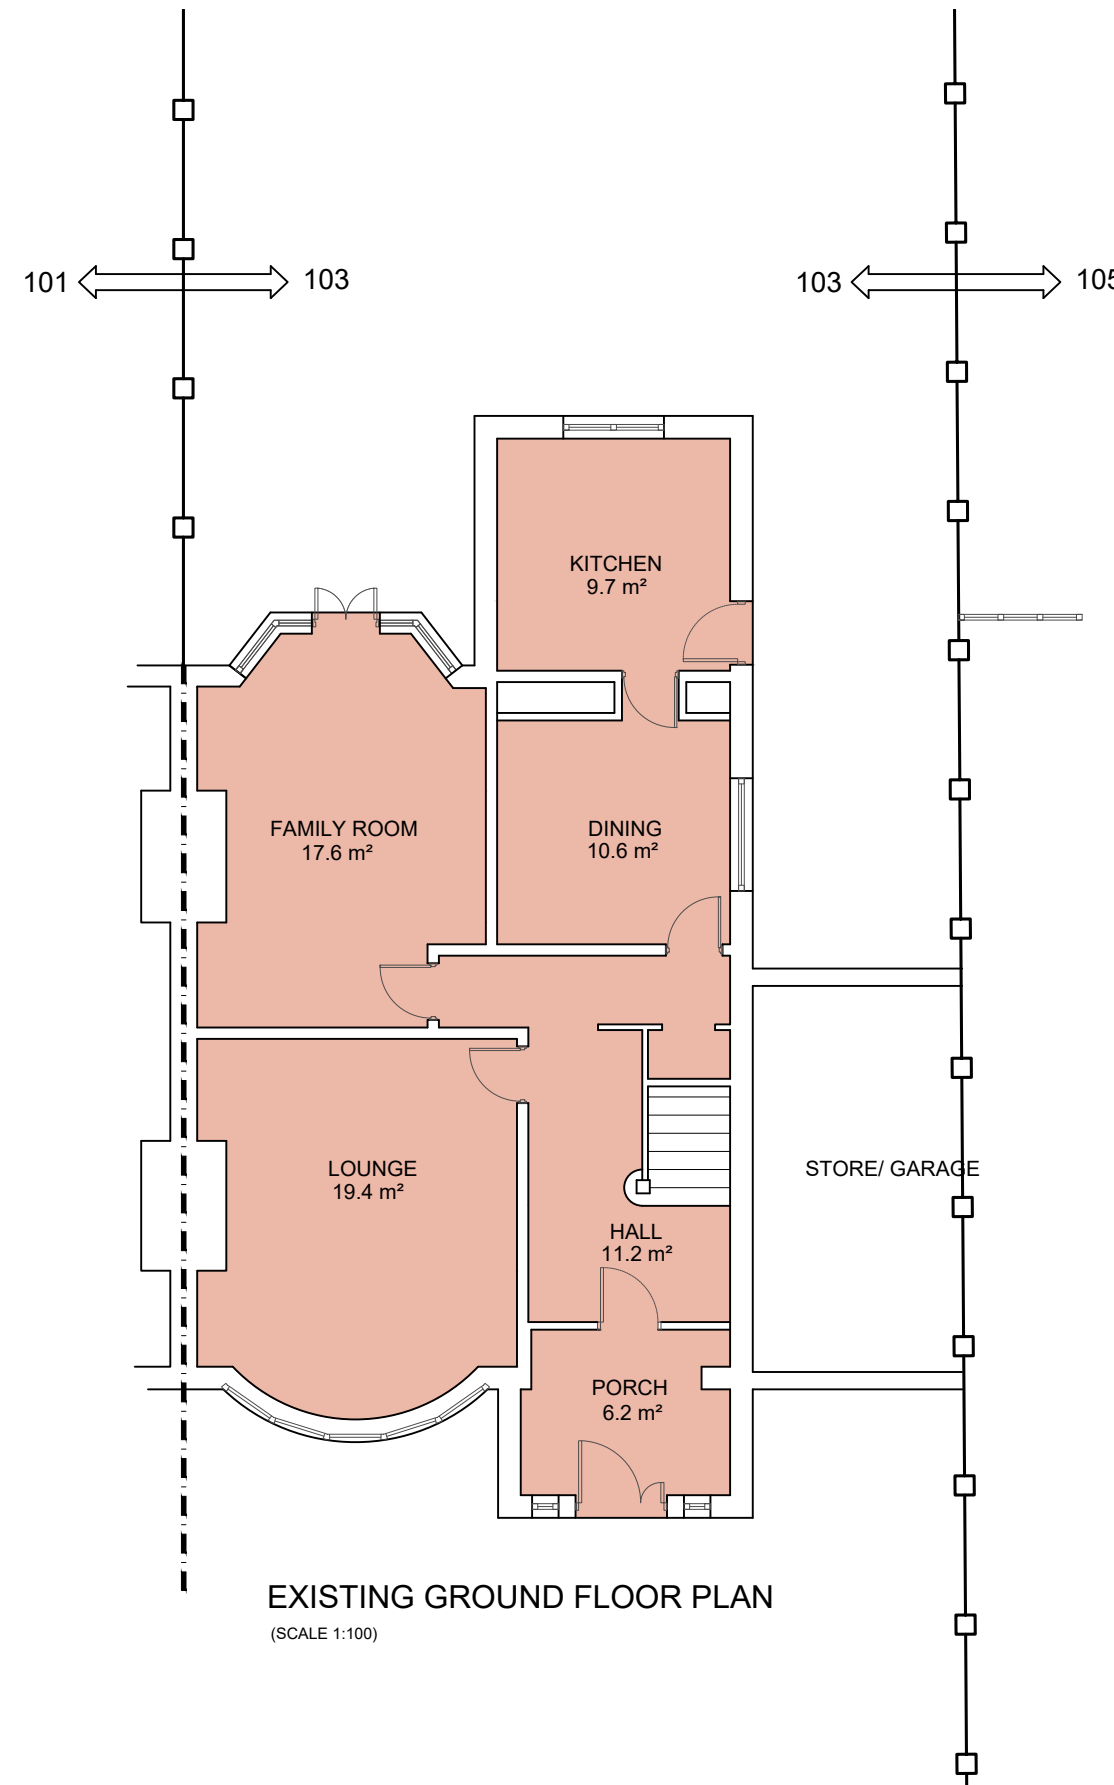
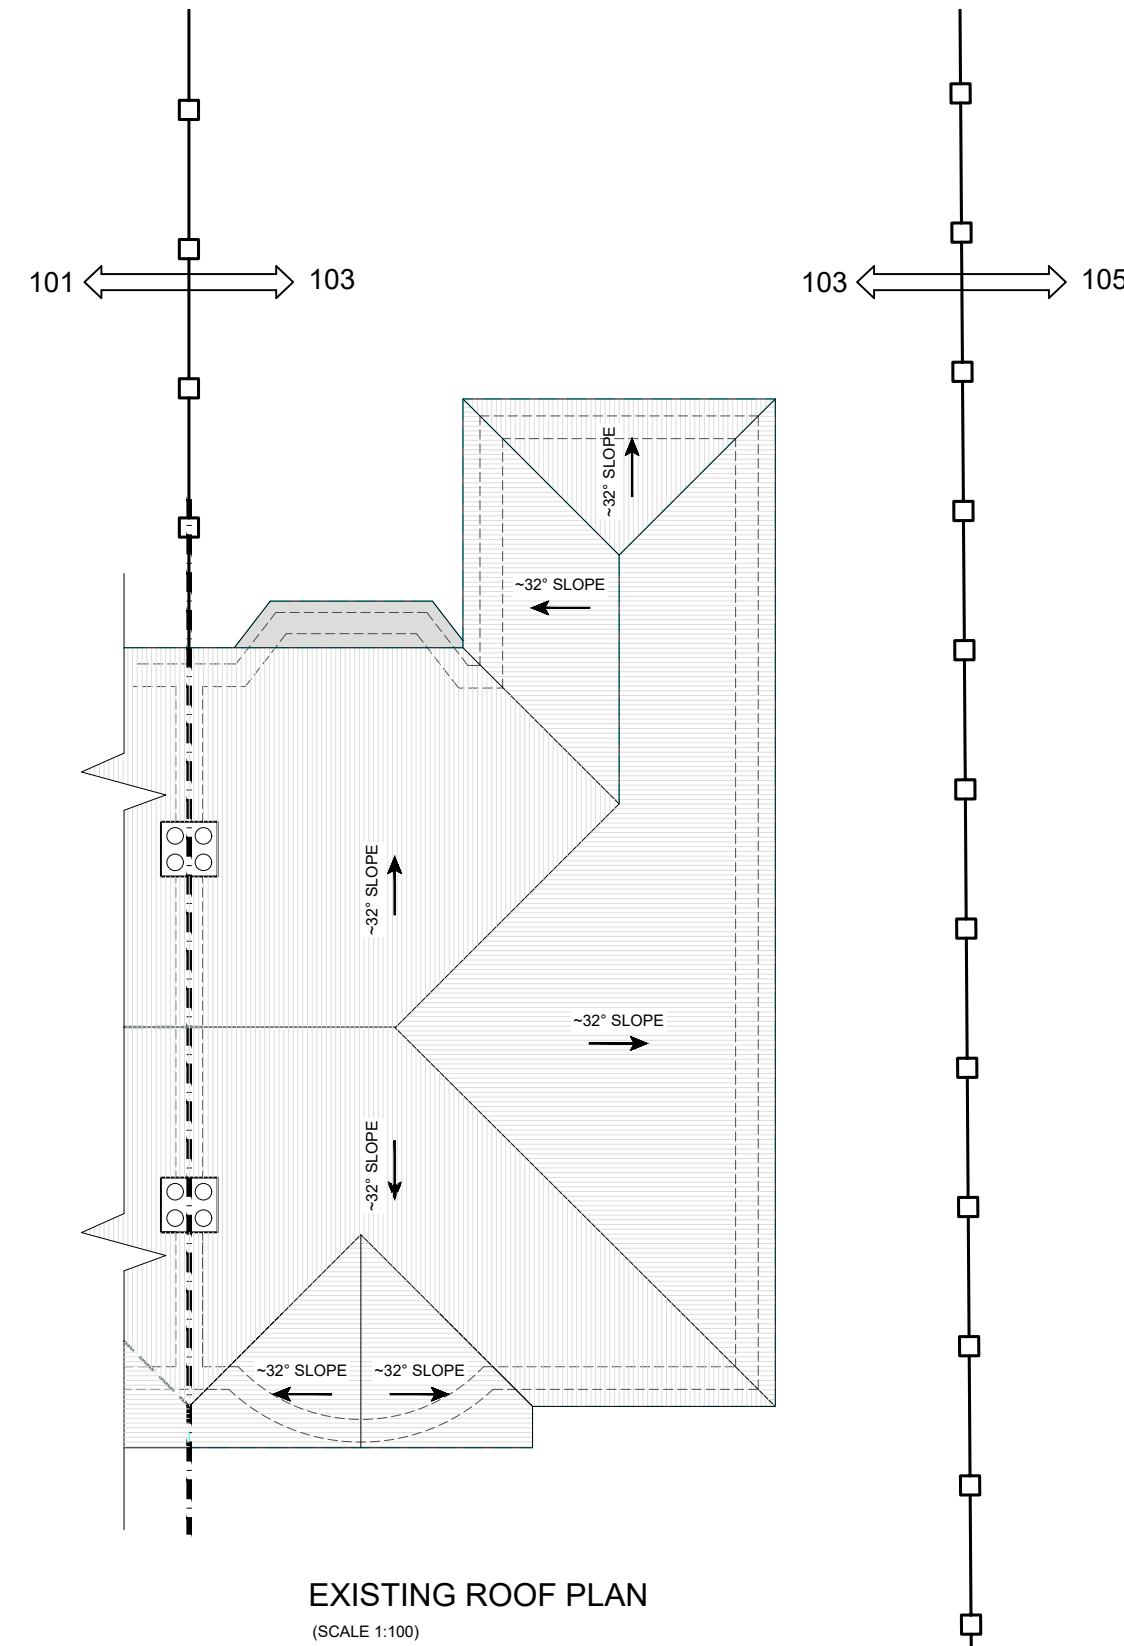
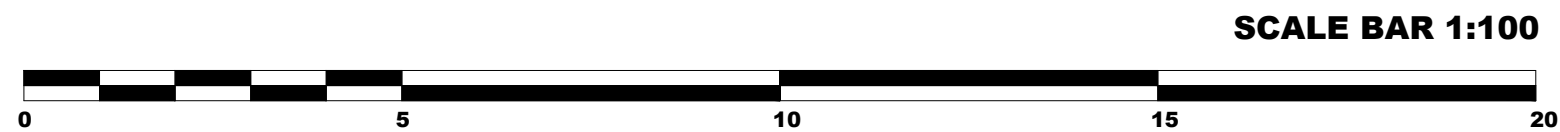


GENERAL NOTES:

- ALL DIMENSIONS ARE IN MILLIMETRES (mm) UNLESS NOTED OTHERWISE
- ALL LEVELS ARE IN METRES (m) ABOVE ORDNANCE DATUM UNLESS NOTED OTHERWISE.
- ALL CO-ORDINATES ARE IN METRES (m) UNLESS NOTED OTHERWISE.
- THE CONTRACTOR IS TO GAIN ALL RELEVANT PERMISSIONS PRIOR TO COMMENCEMENT OF WORKS.
- THE CONTRACTOR SHALL CARRY OUT A FULL SITE SURVEY PRIOR TO COMMENCEMENT OF WORK. SURVEY DATA SHALL BE SUPPLIED TO THE ENGINEER FOR REVIEW.
- THE CONTRACTOR SHALL BE RESPONSIBLE FOR THE ACCURACY OF ALL DIMENSIONS AND FOR THE CORRECT SETTING OUT OF WORK ON SITE. ANY DISCREPANCIES TO BE BROUGHT TO THE ATTENTION OF THE CLIENT
- ALL STANDARDS USED SHALL BE TO THE LATEST EDITION.

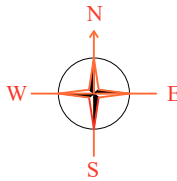

REV. No.	DESCRIPTION	DRN BY	CKD BY	AP'D	DATE
-	-	-	-	-	-
-	-	-	-	-	-
-	-	-	-	-	-
-	-	-	-	-	-

PROJECT NAME FLAT CONVERSION, REAR AND SIDE EXTENSION 103 SPRINGBRIDGE RD, M16 8PU		
TITLE EXISTING PLANS		
DRAWN BY R. A. C.	CHECKED BY D.N.D	
APPROVED BY: N.D	DATE 27/10/2023	
CLIENT Mr. Ali 103 SPRINGBRIDGE ROAD MANCHESTER M16 8PU EMAIL: CONFIDENTIAL		
AGENT/ CONSULTANT NEEL CIVIL ENGINEERING SERVICES LIMITED 77 HOPE ROAD MANCHESTER M33 3DU EMAIL: ncesltd@hotmail.com		
PROJECT 00238	SCALE 1: 100	SHEET SIZE A2
DRAWING NO: 00238/23/PP/A-0001		
SHEET NO: 1 OF 1		
REVISION P2		
UNIT mm		