


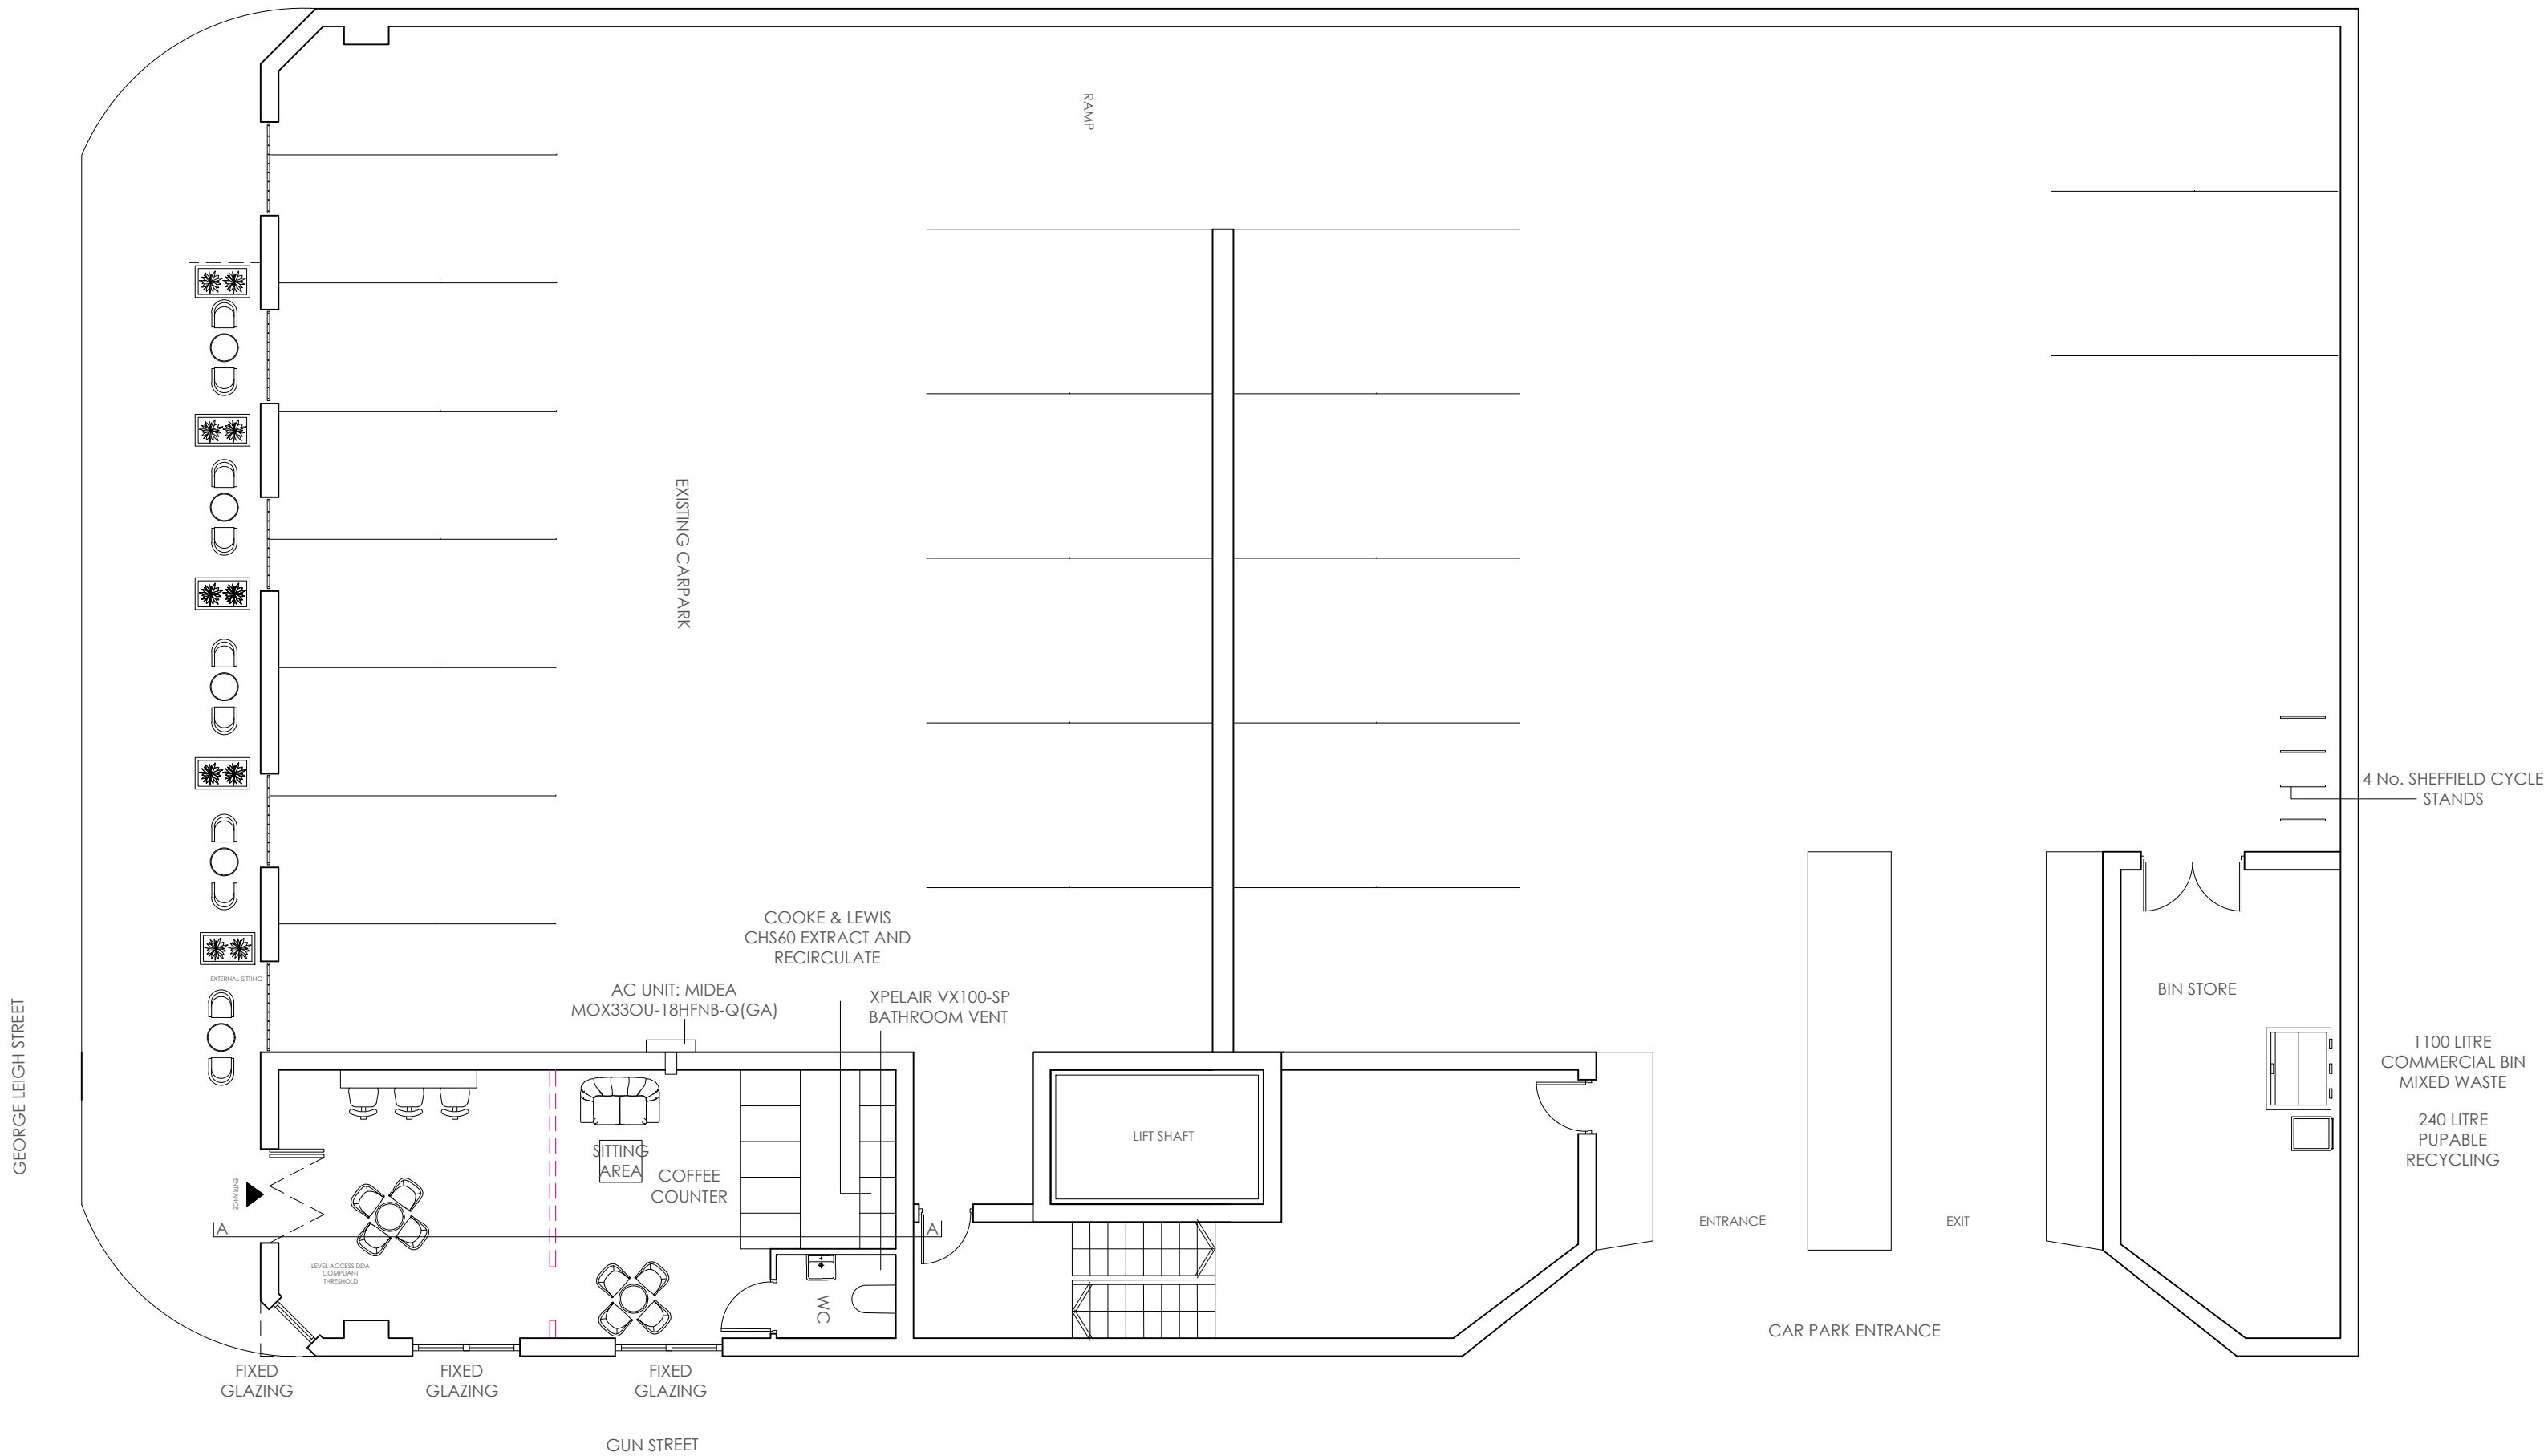

GROUND FLOOR PLAN
1:100@A3