


# Location Plan

Site Address: The Crown Court, Crown Square, Manchester, M3 3FL

Date Produced: 13-Feb-2024

Scale: 1:1250 @A4

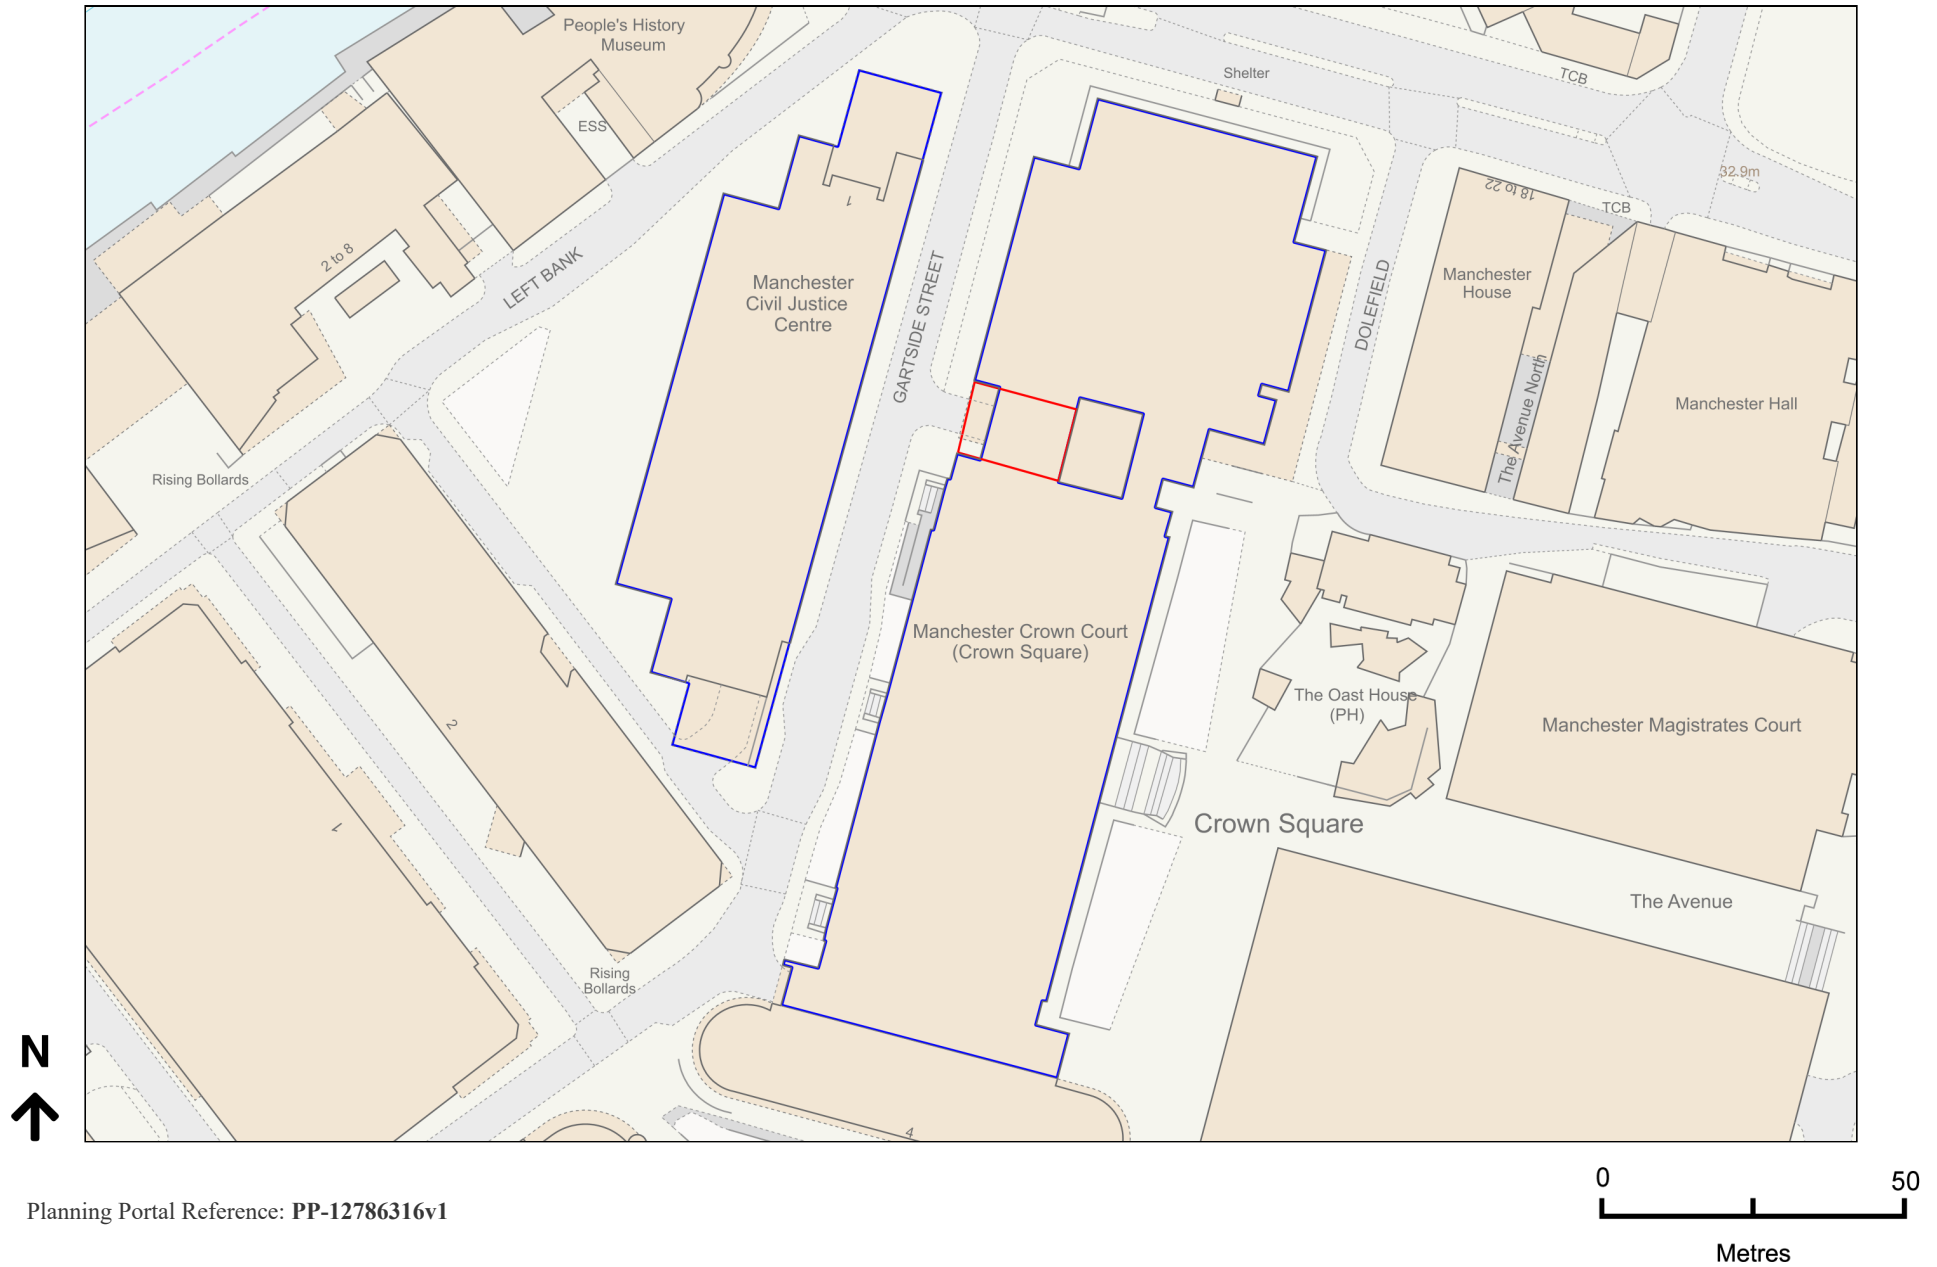

Planning Portal Reference: PP-12786316v1