




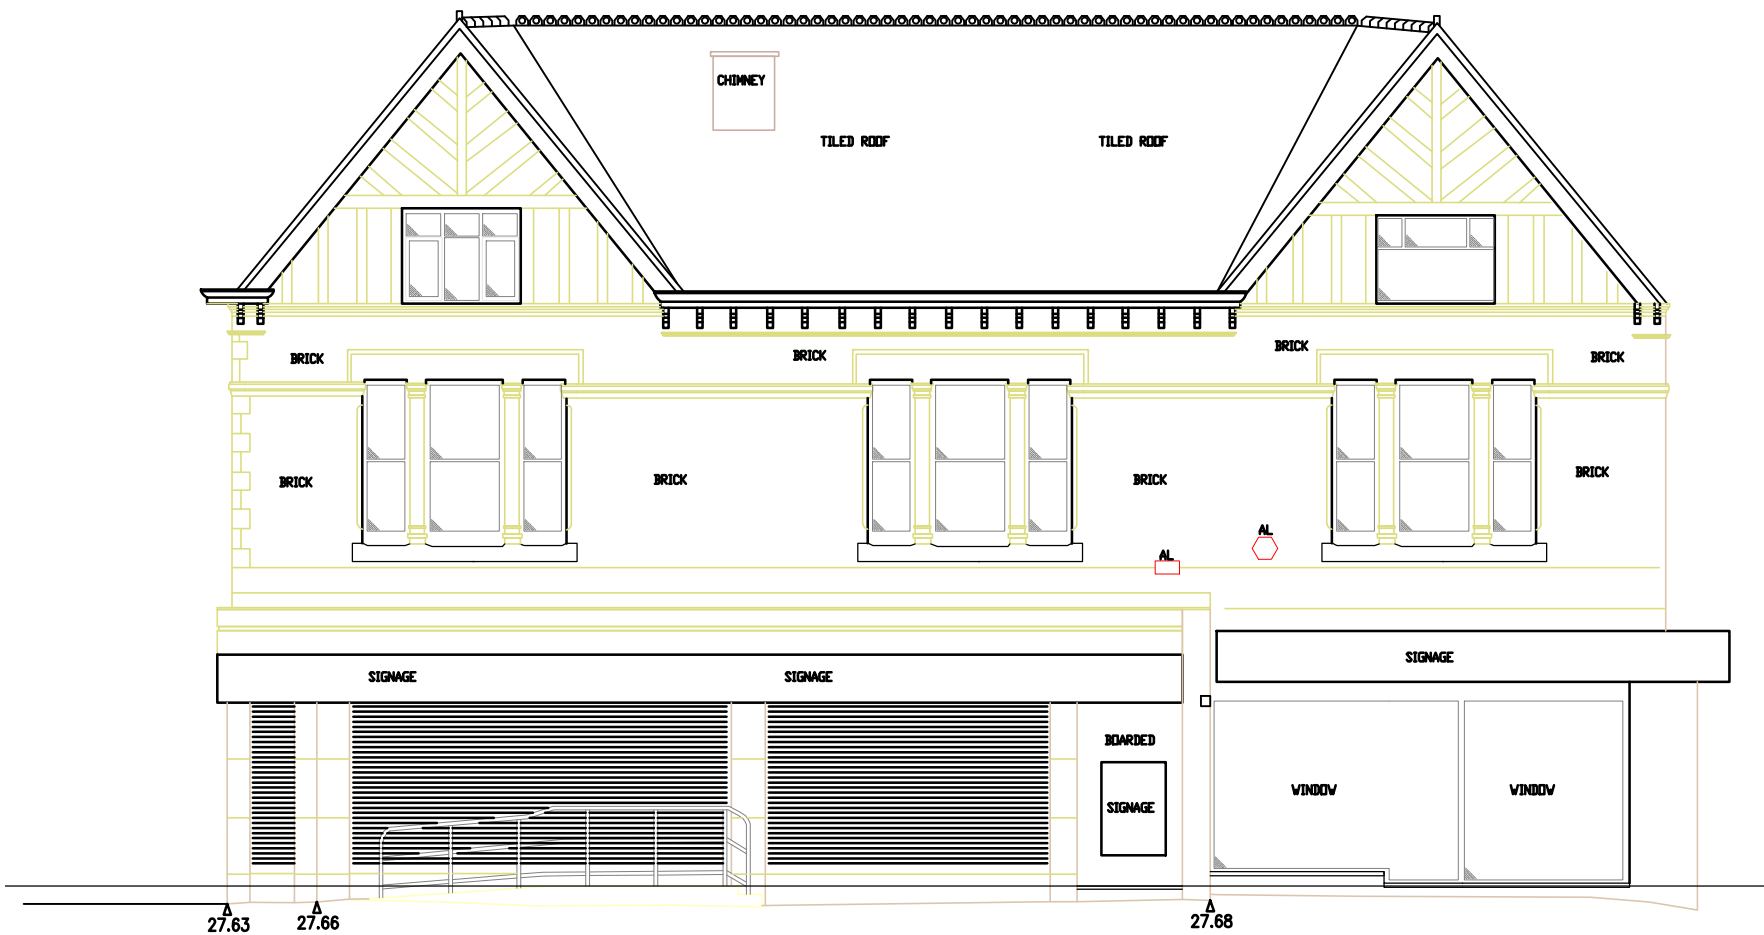

Existing East (Front) Elevation

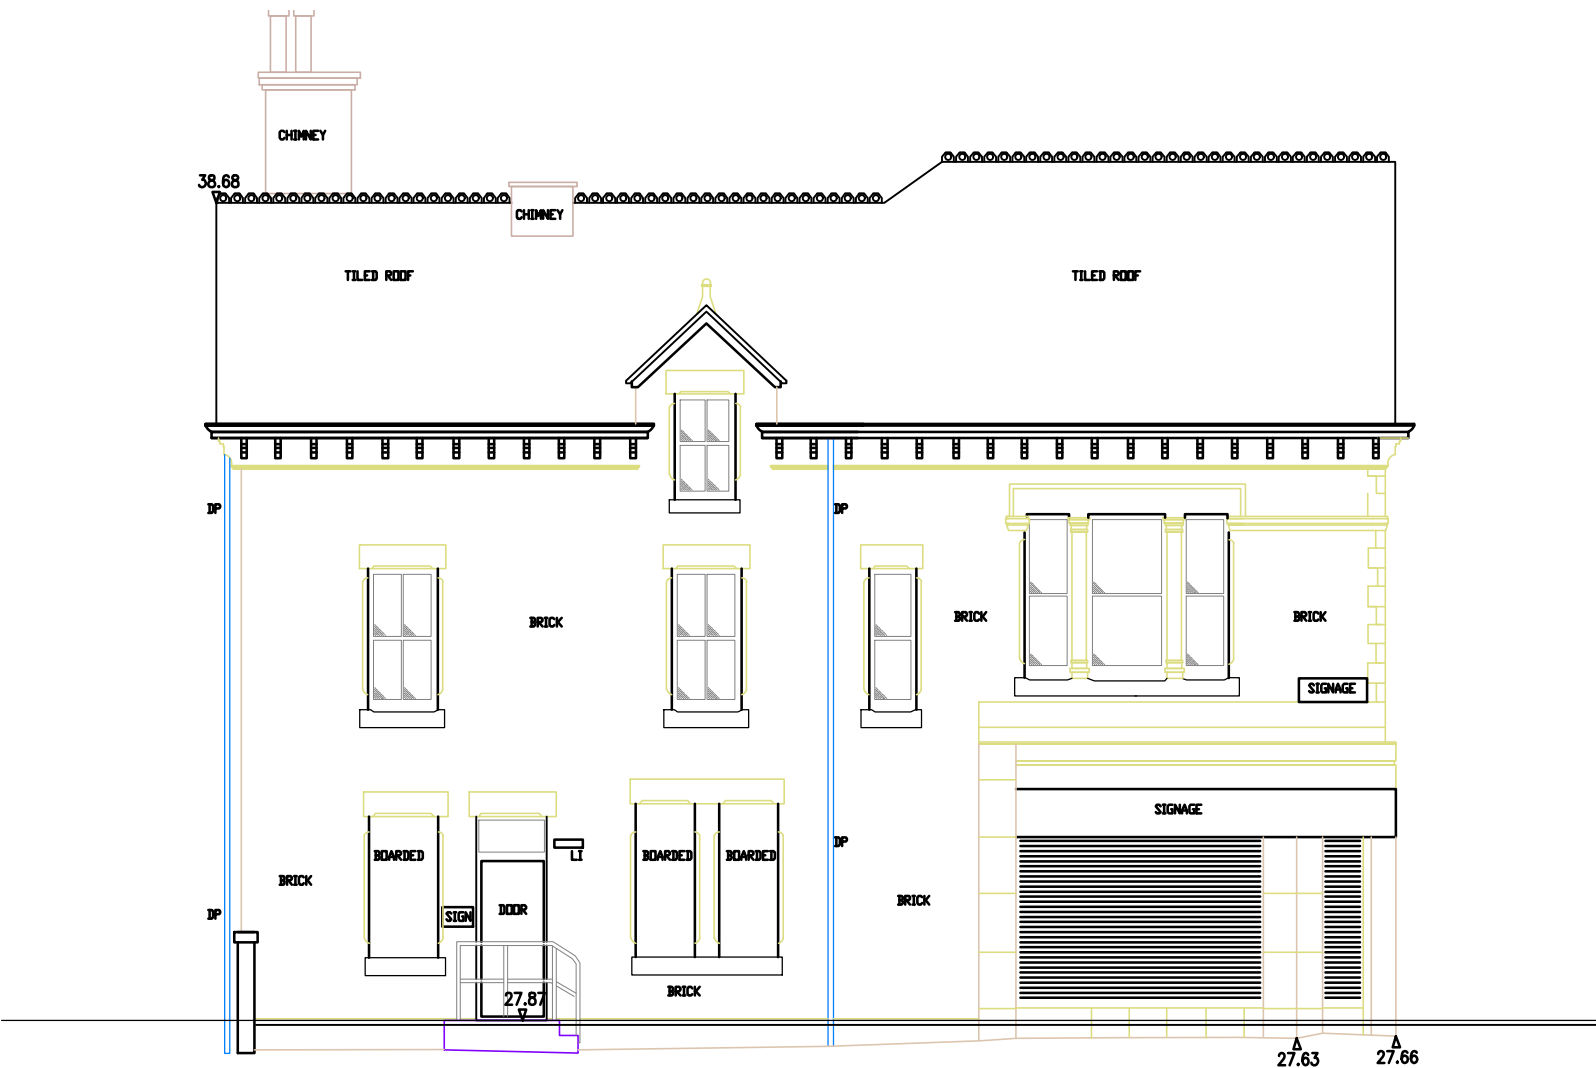

Existing South (Side) Elevation

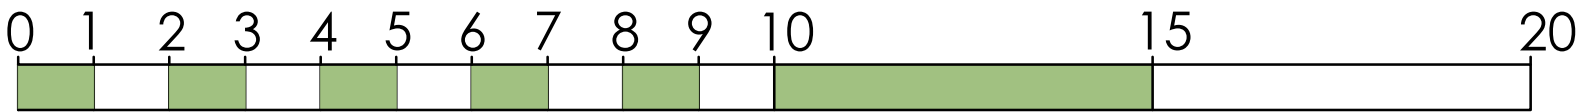

REV	DATE	DRAWN BY
Copyright of fob design (UK) Ltd, all rights reserved. No information contained within this drawing should be reproduced in whole or part or modified without written consent of fob design. No information within this drawing should be modified or disclosed or passed onto third parties without written consent of fob design. Do not scale from drawing.		
Milan Group MCR		
Proposed Development		
579 Barlow Moor Road		
Existing Elevations		
Drawn	NP	Status PL
Checked	DPP	Original A3
Date		08.01.24
Scale		1:100@A3
18719-PL04		A