



Elevation Detail C-C

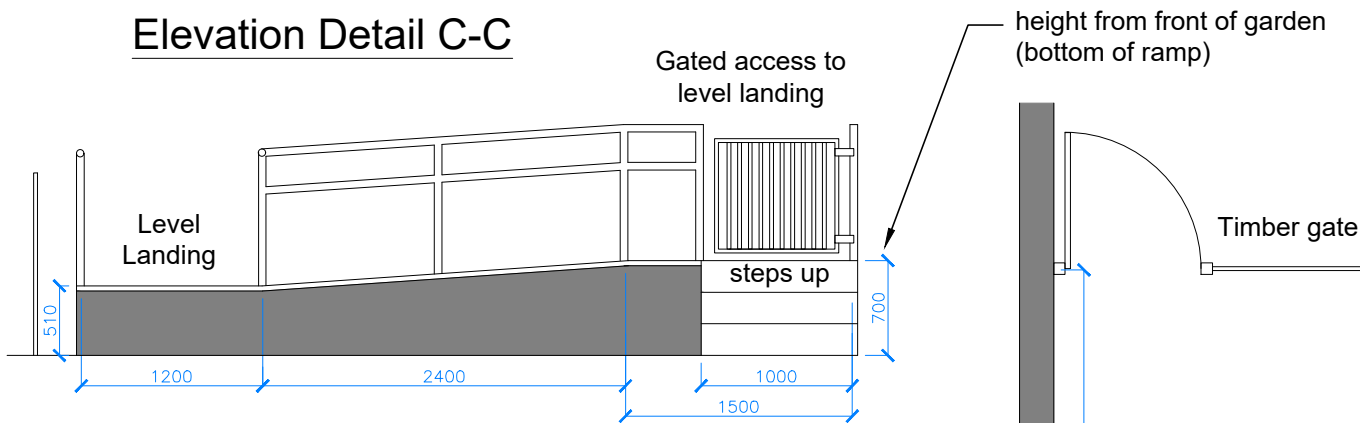


Schedule of Proposed Works:


- Create new ramp with 1:12 gradient up to internal floor level.
- Create 1500mm x 1500mm level landing at top of ramp with step and gated access.
- Create level tarmac walkway from driveway to bottom of ramp.

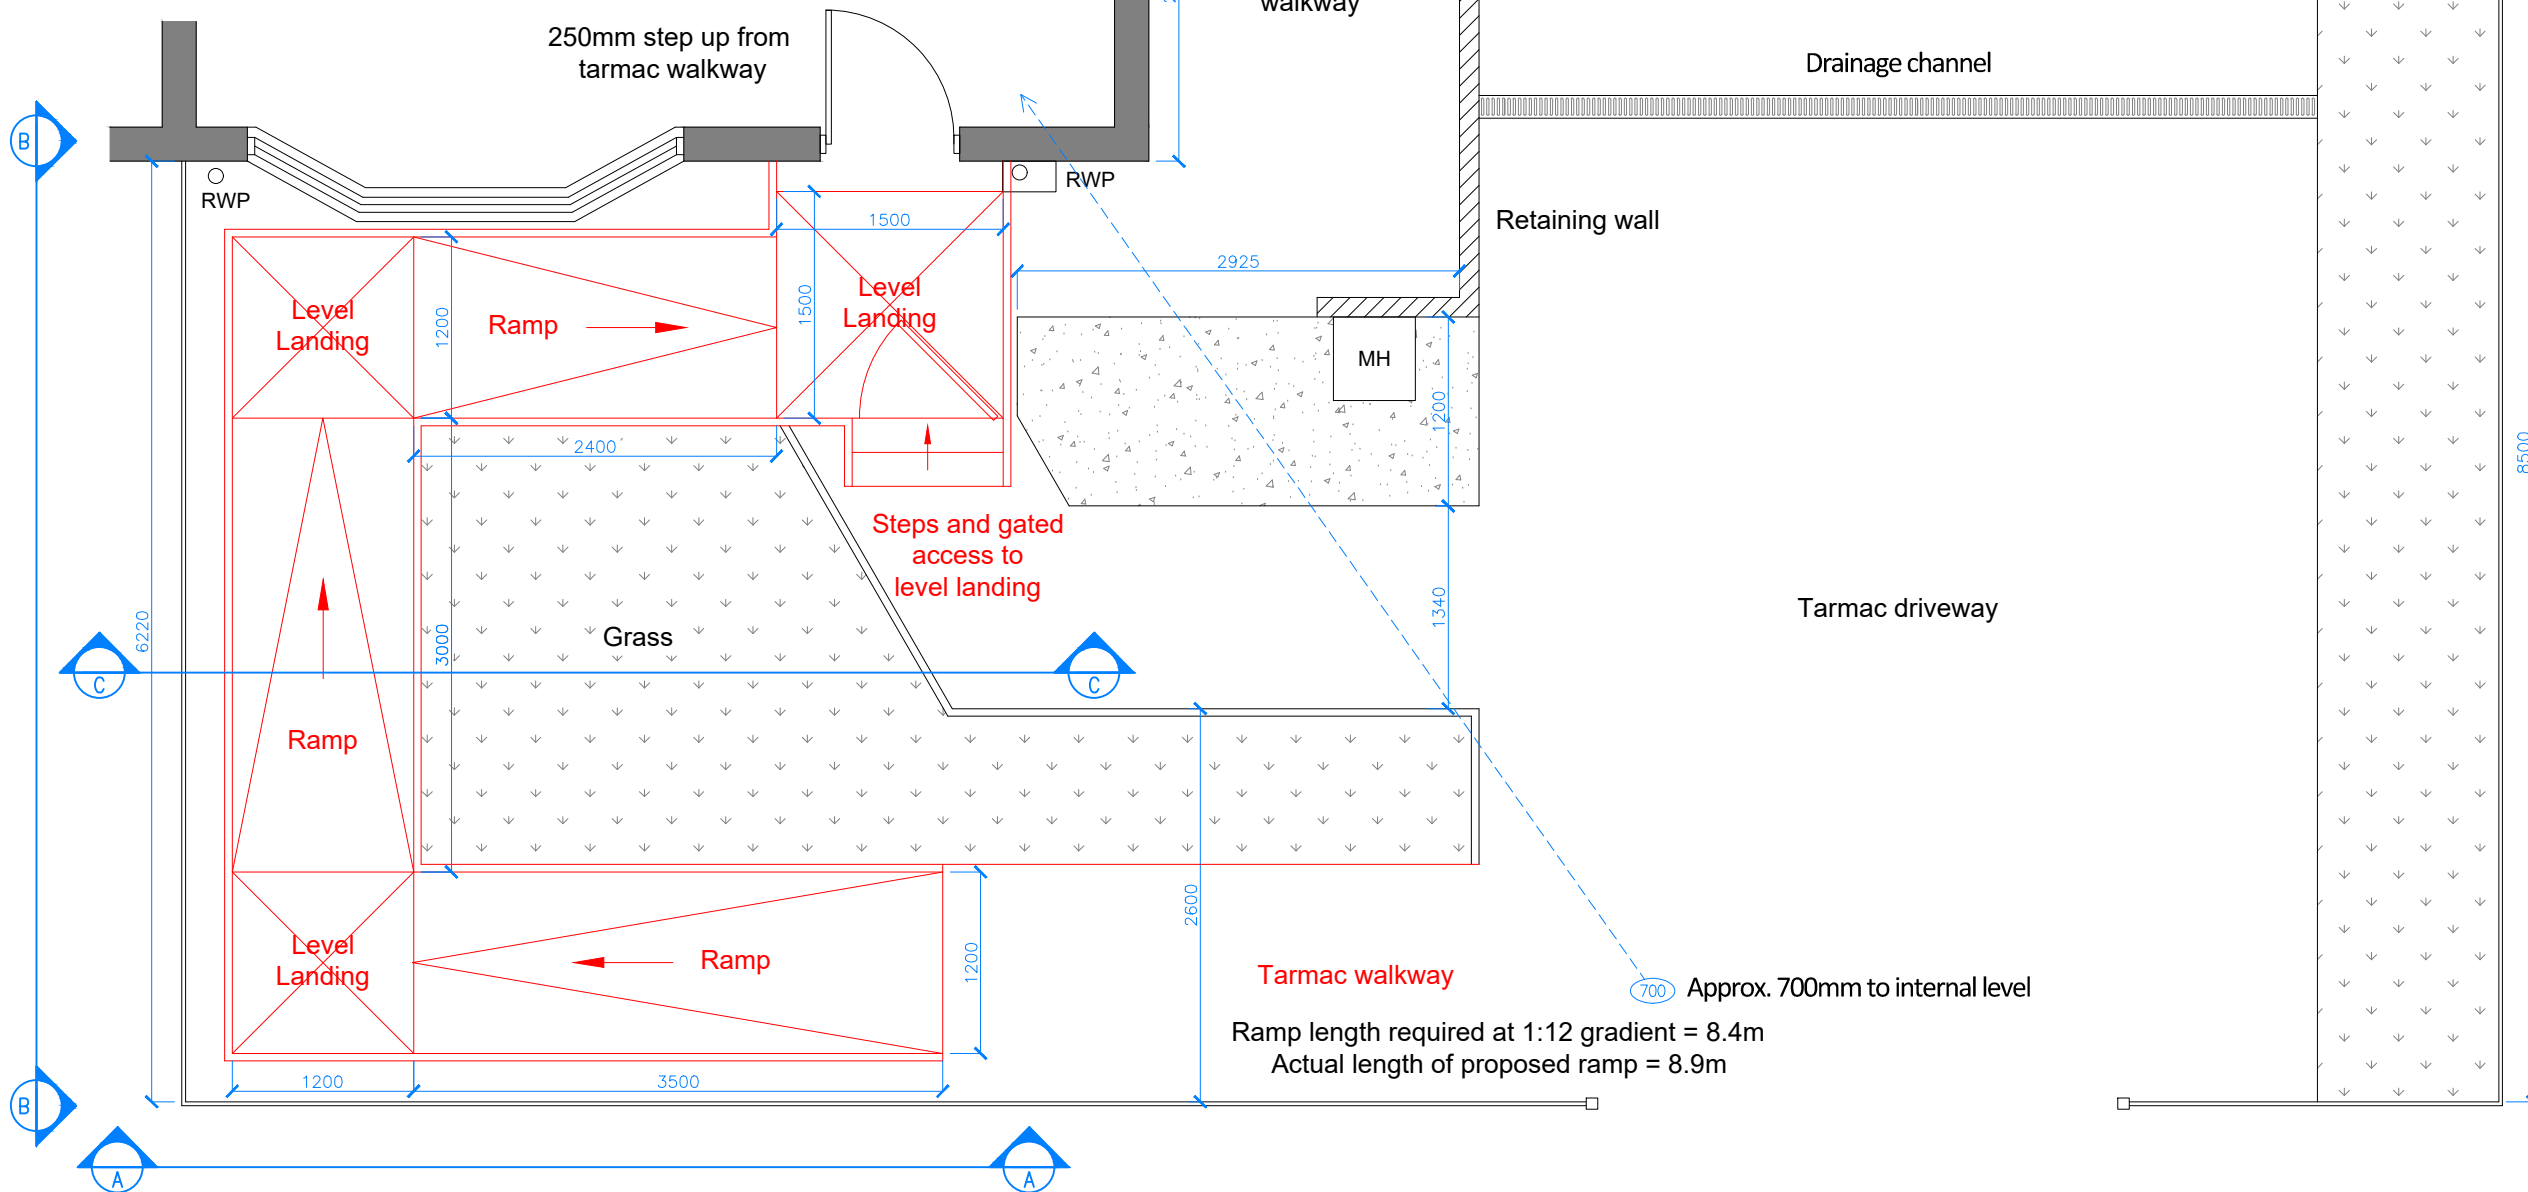

Elevation Detail B-B

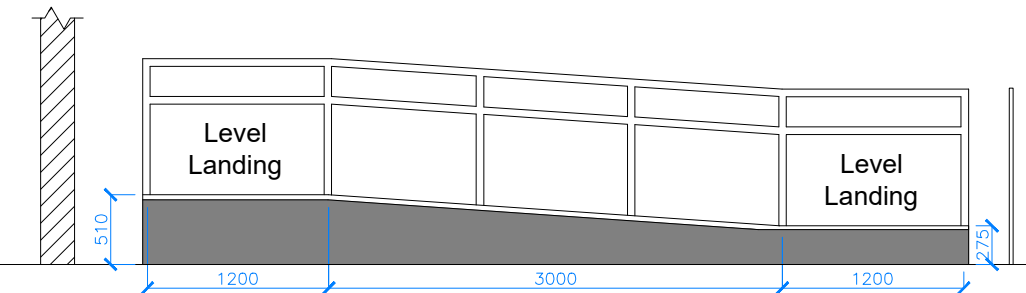

Elevation Detail A-A

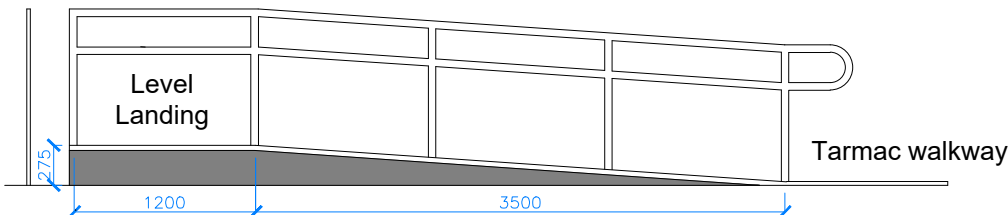

D	RAMP DETAILS ADDED TO DRAWING	08.08.23	AU	AU
C	ELEVATIONS DETAIL C-C AMENDED	08.08.23	AU	AU
B	RAMP ELEVATIONS ADDED TO DRAWING	26.07.23	AU	AU
A	AMENDED TO LATEST COMMENTS	21.11.22	AU	AU
REV	DESCRIPTION	DATE	BY	CHK
Project:				
138 Holmcroft Road, Manchester				
Drawing Title:				
Proposed Front Garden Layout				
Drawing No.:				
M4-211-002				
Scale @ A3	Revision:	Status:	Drawn By:	Date:
1:50	D		AU	03/11/22