JCDecaux

MANCHESTER CITY COUNCIL

Roadside Advertising Estate

SITE 8 Junction of **Oxford Street & Whitworth Street West**
M1 5NH

SITE MAPS AND VISUALS


A02510 Rev A

JCDecaux

Site 8

Junction of Oxford Street & Whitworth Street West

Manchester

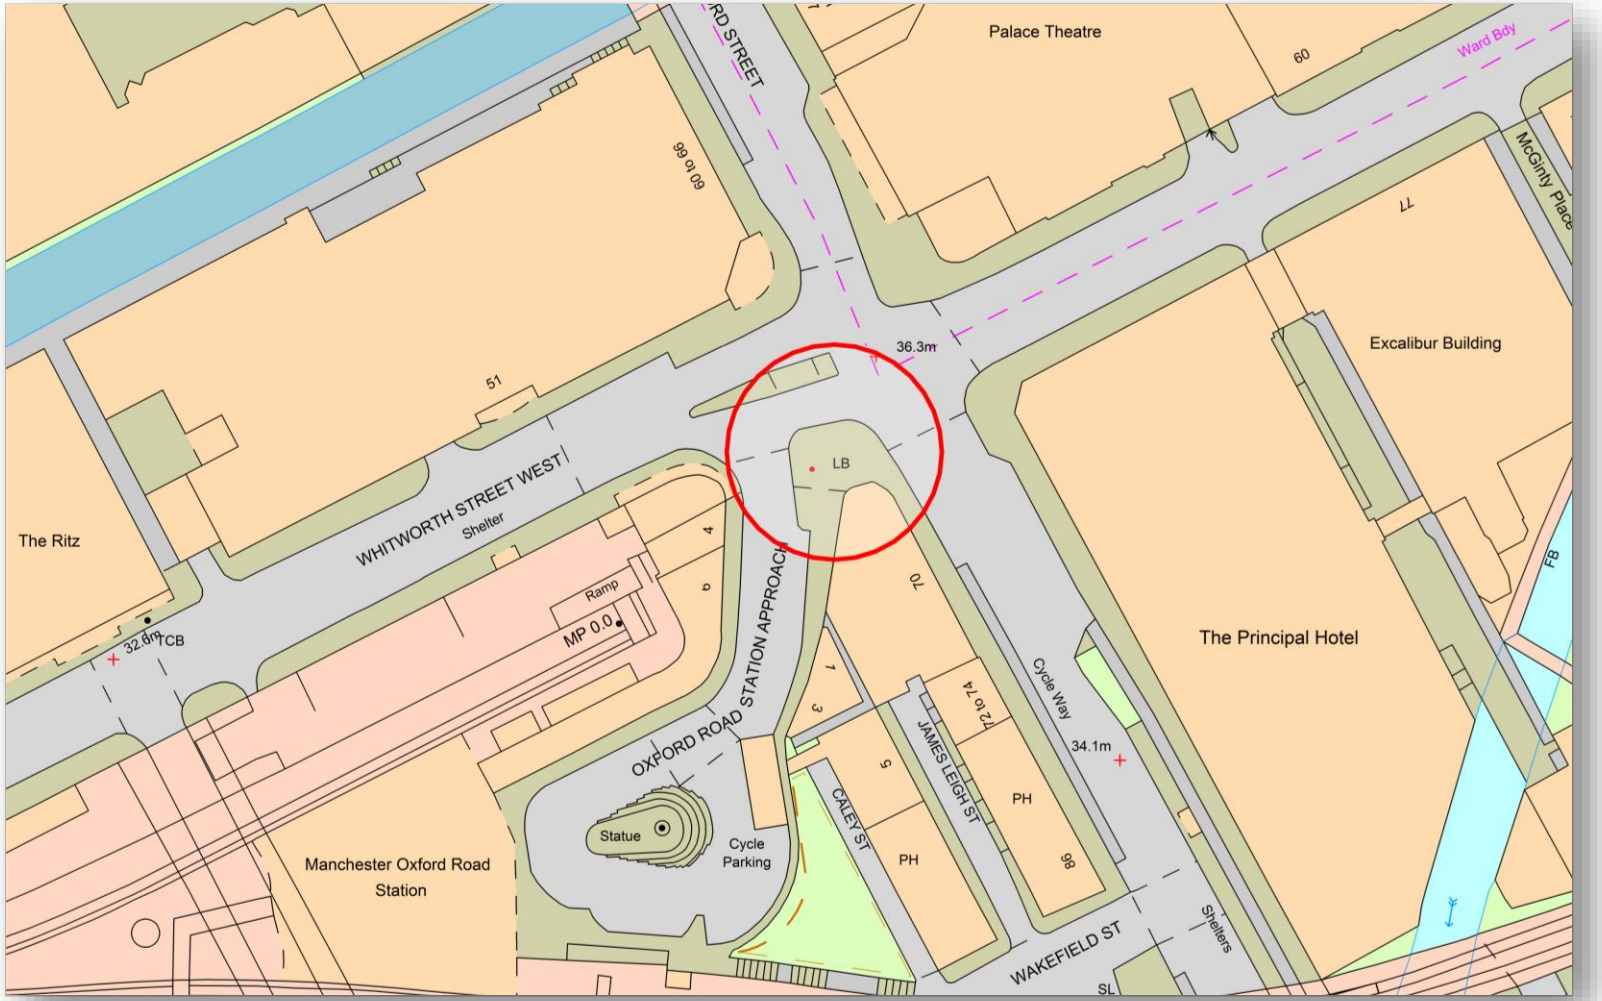

E384081

N397559

0m 50m


1:1250 @ A4

JCDecaux

Site 8

Junction of Oxford Street & Whitworth Street West

Manchester

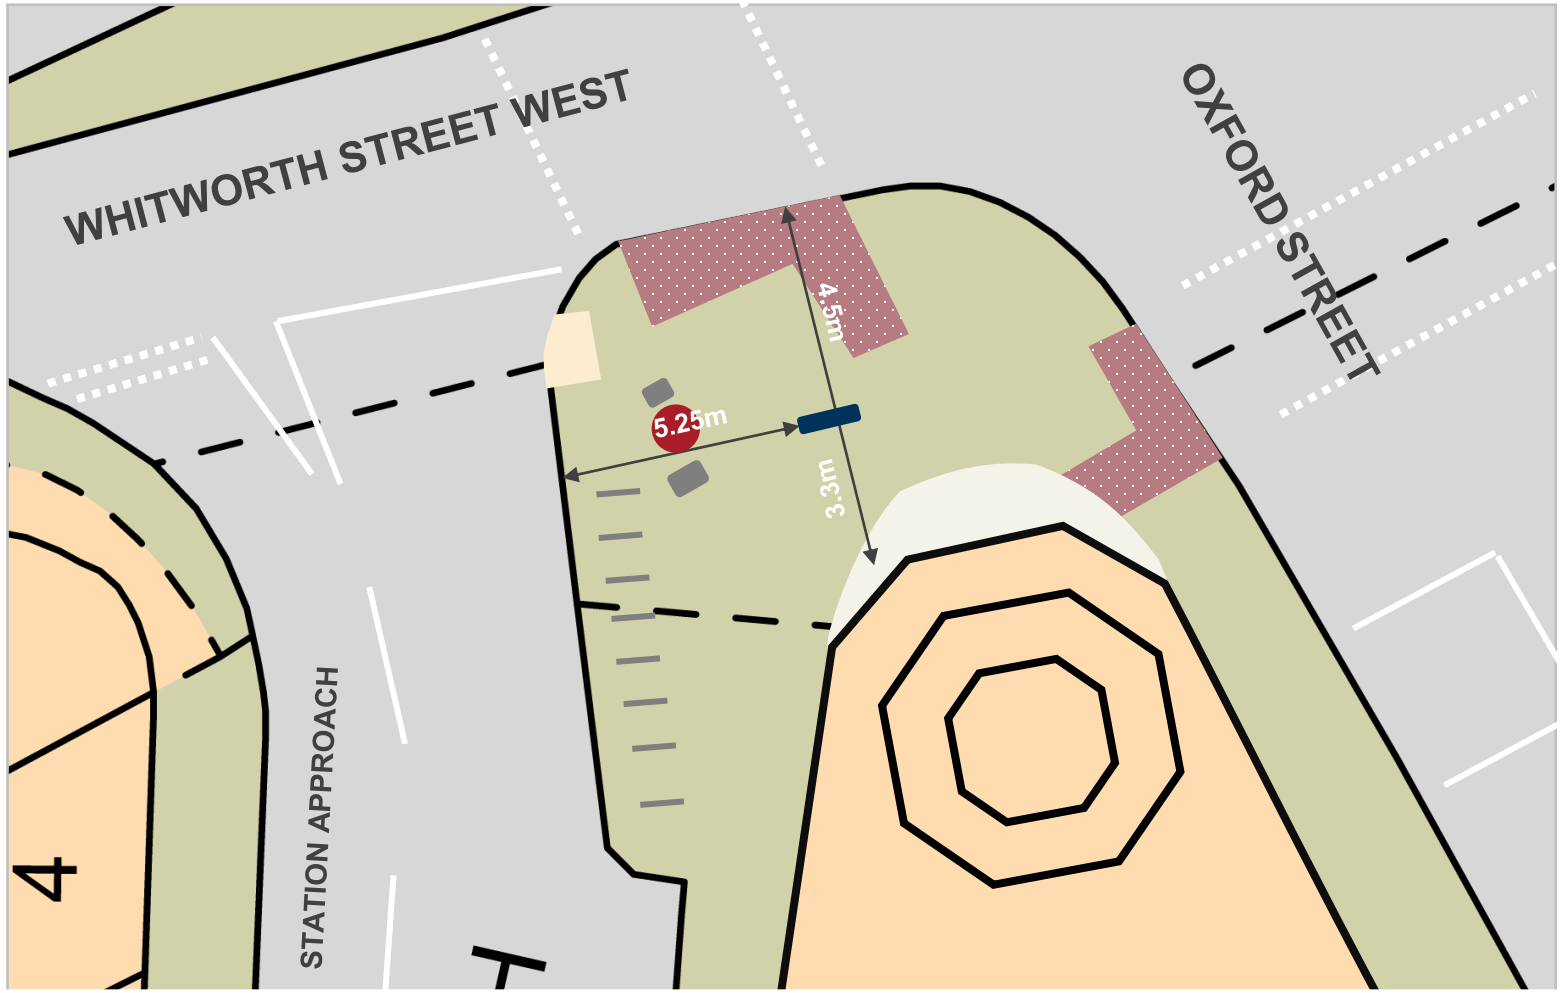

E384081

N397559

- TACTILE PAVING
- SMART CITY DISPLAY UNIT
- POST BOX
- ELECTRICAL CABINET
- CYCLE HOOP

0m 6m

1:200 @ A4

JCDecaux

Site 8

Junction of Oxford Street & Whitworth Street West

Manchester



E384081

N397559

JCDecaux

Site 8

Junction of Oxford Street & Whitworth Street West

Manchester



Existing Street View

JCDecaux


Site 8

Junction of Oxford Street & Whitworth Street West

Manchester

Existing

Forum 6 Sheet CIP

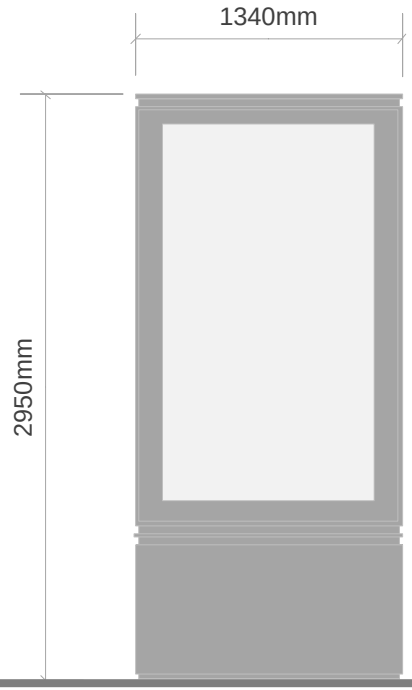

Replacement

Smart City CIP

