



1. This drawing is to be read in conjunction with all relevant architects, engineers and specialists drawings and specifications.
2. Do not scale from this drawing in either paper or digital form. Use written dimensions only. To check drawing has been printed to the intended scale the above bar should be 100mm.
3. Any setting out dimensions shown in red are to be confirmed by the architect. All dimensions are to be checked by the contractor against site dimensions prior to fabrication /commencement of work on site. Beams and columns are to be centred on grid unless noted otherwise. Setting out of steelwork is shown to the centre of symmetric sections and to the back face of PFCs and RSAs.
4. Refer to drawing 0001 for general notes

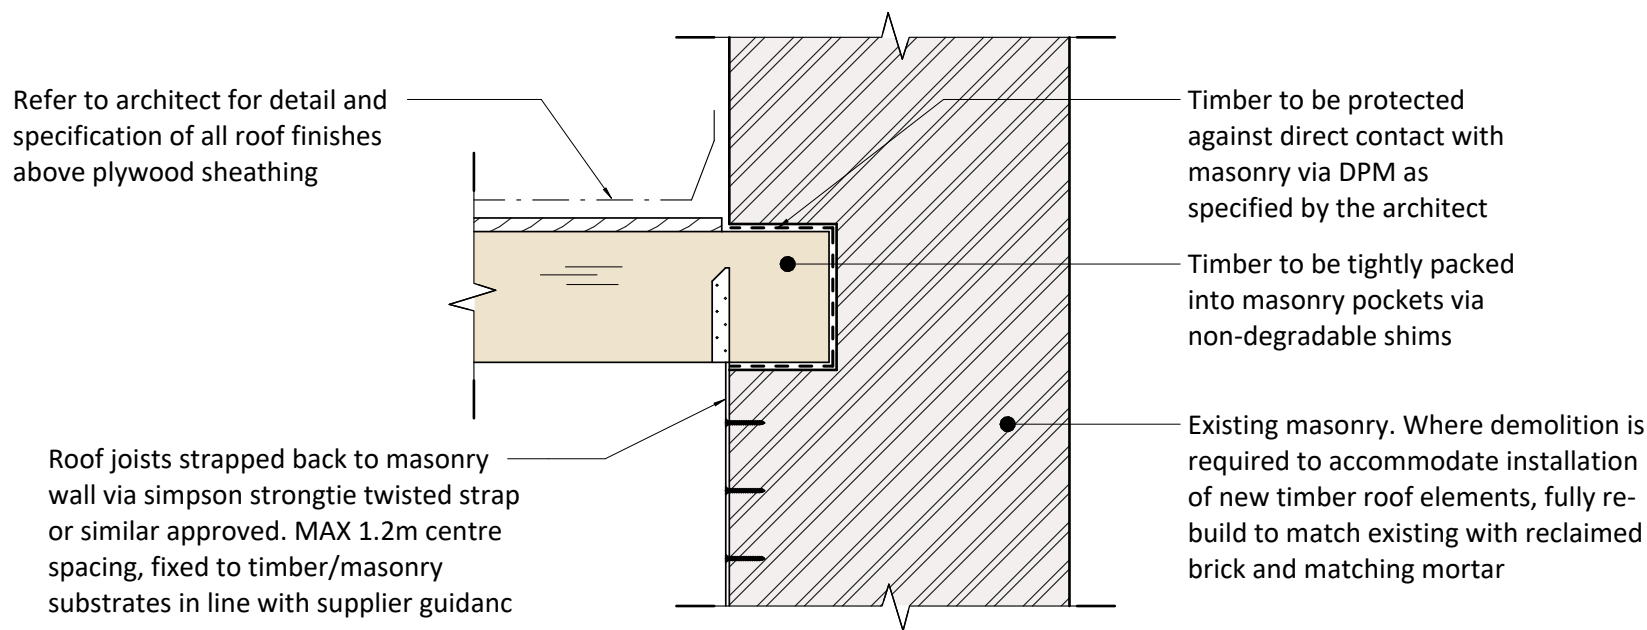


Typical Detail Flat Roof to Masonry Connection (perpendicular)

1 : 10

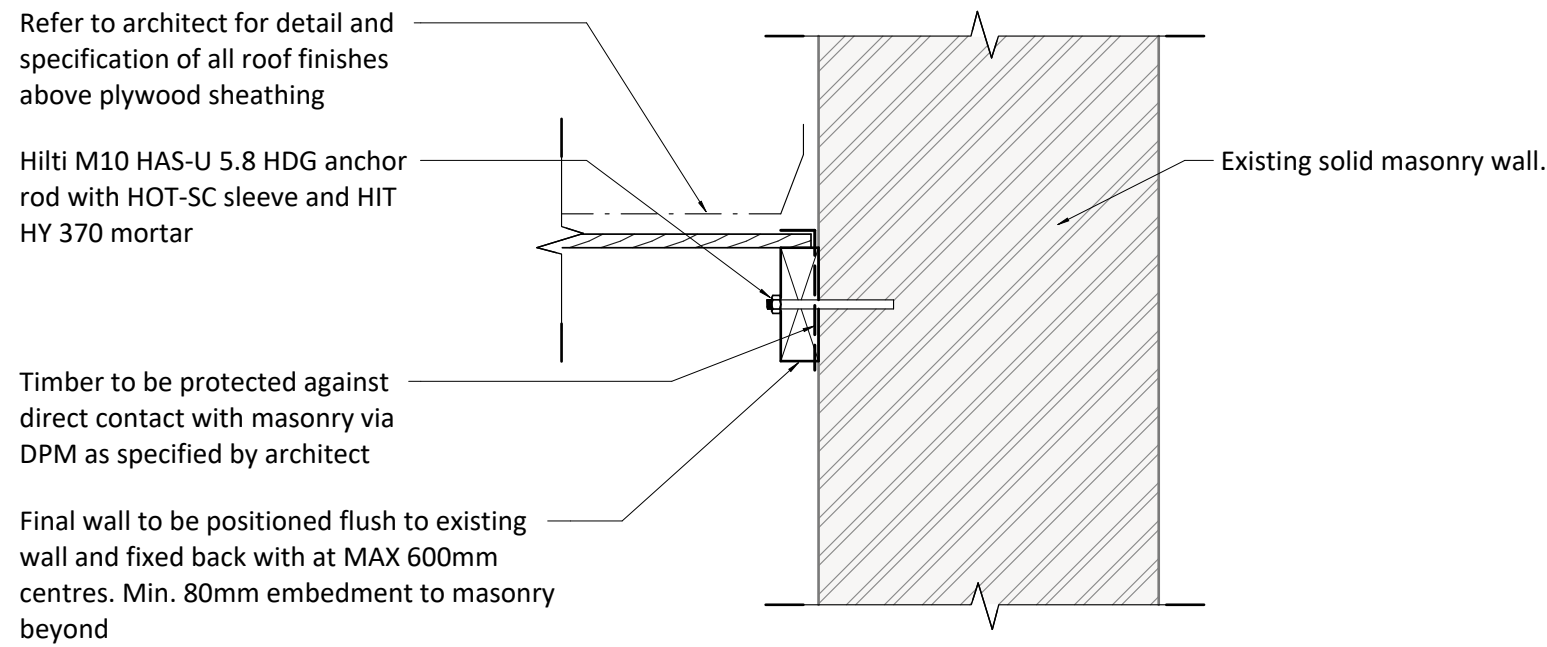

Typical Flat Roof to Masonry Connection Detail (Parallel)


1 : 10

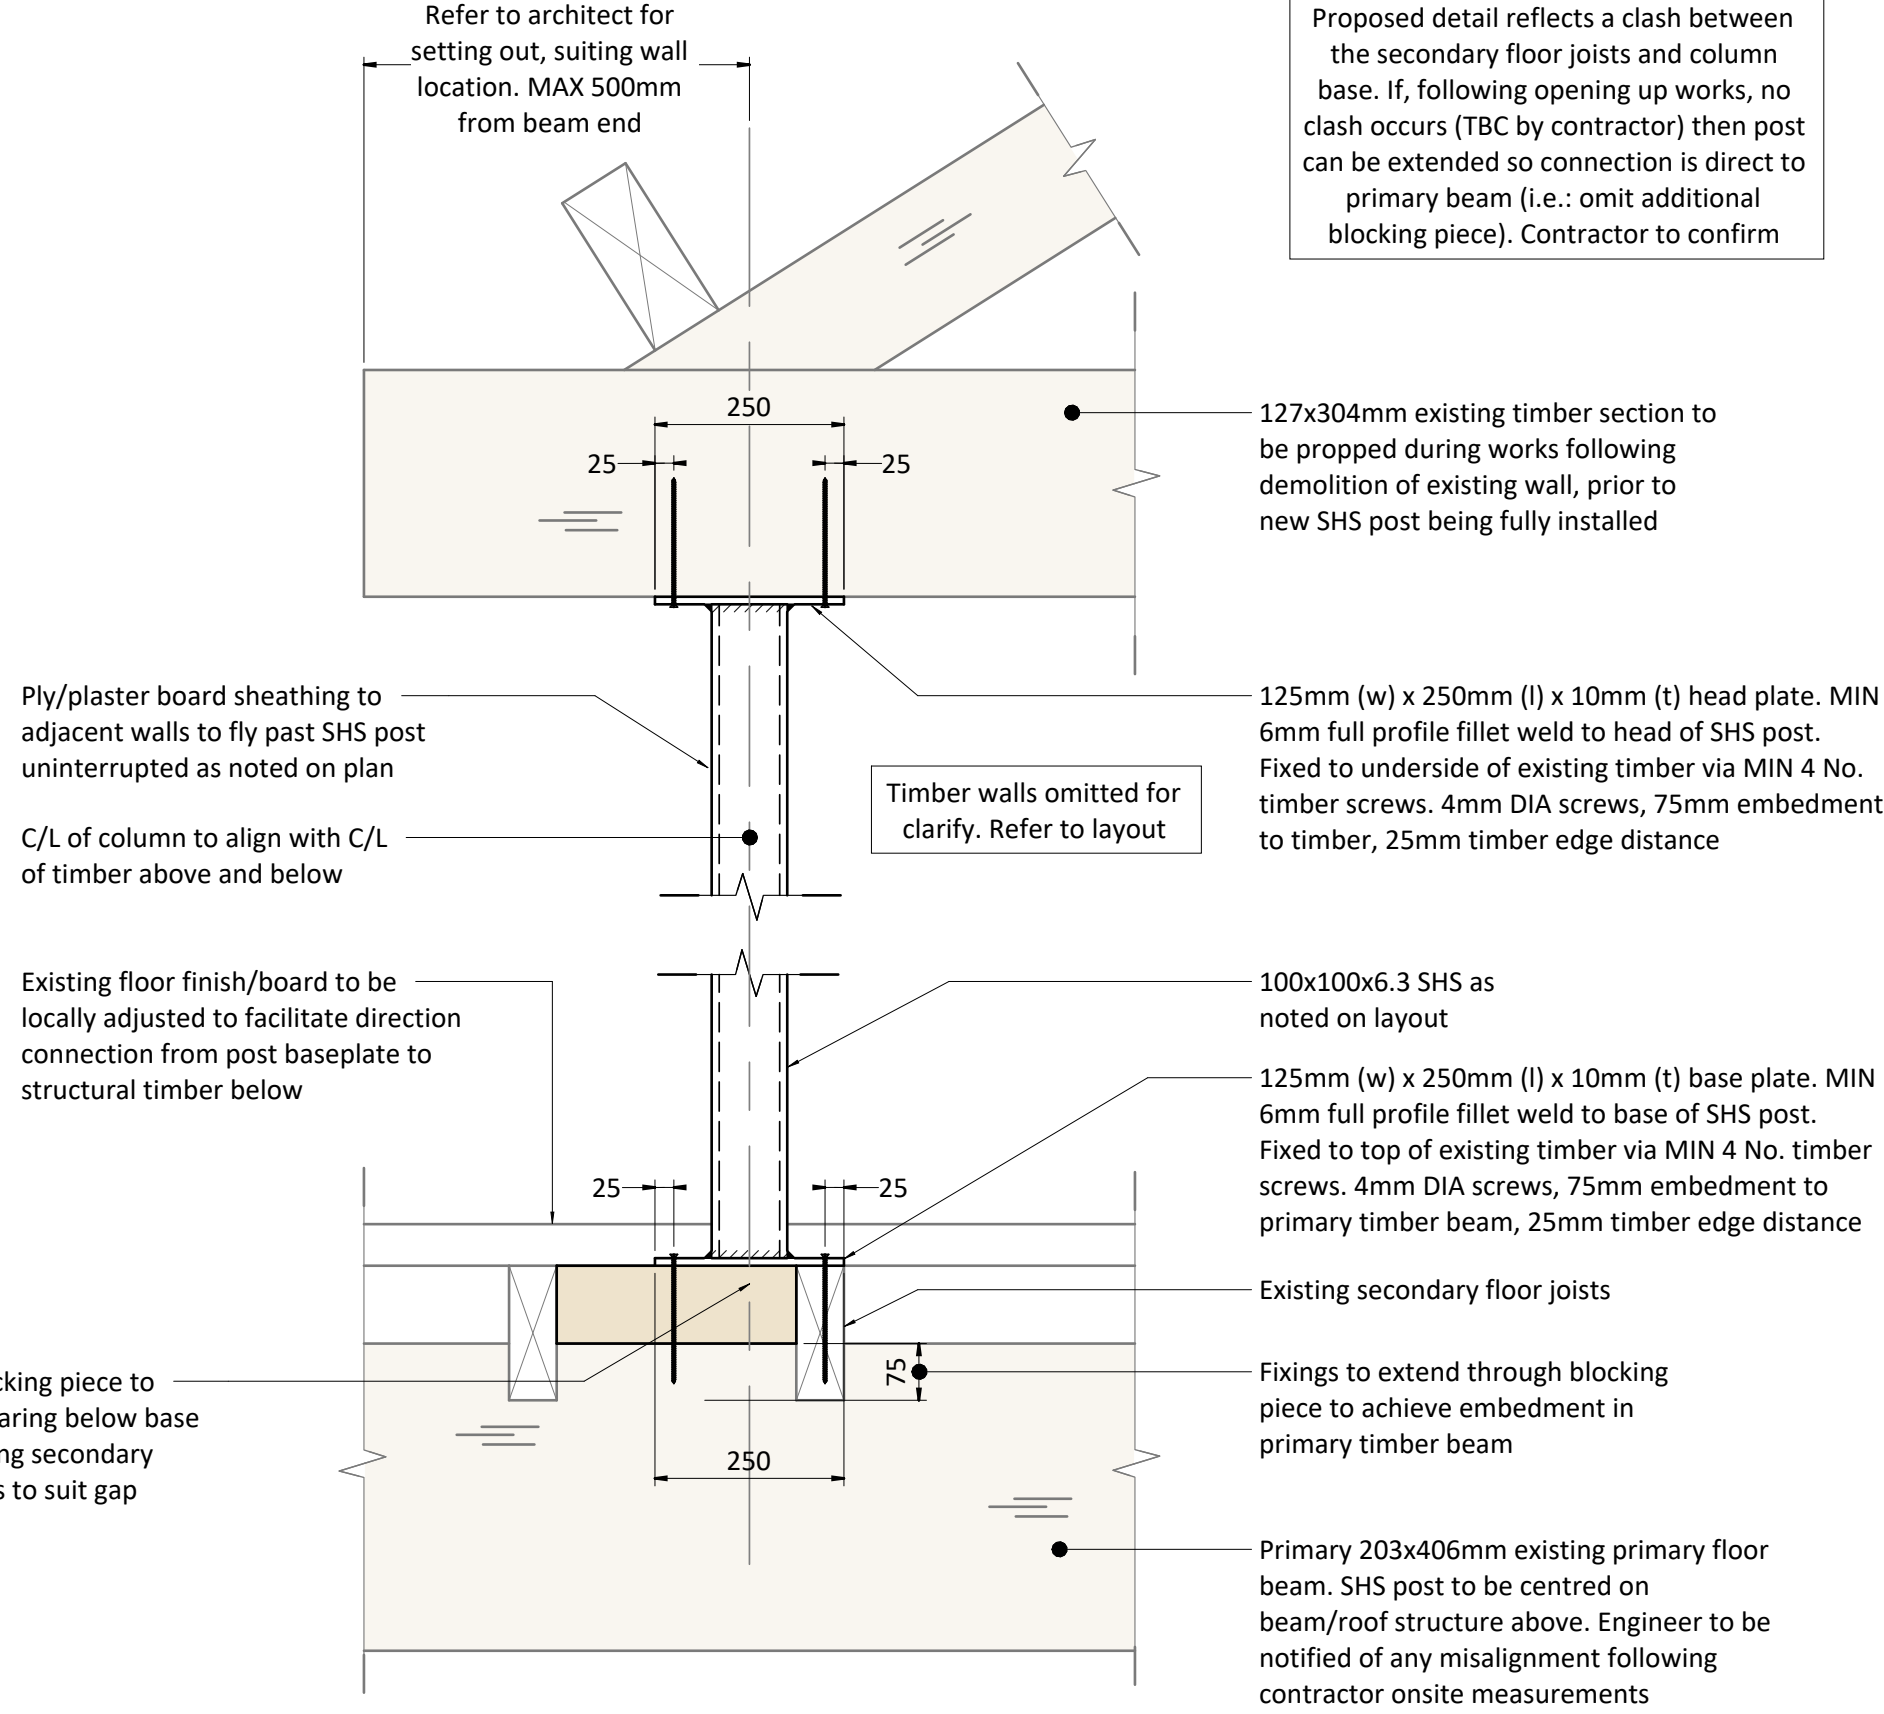

SHS Post Head/Base Detail


DWG 2140
Detail 02
1 : 10

Secondary structure and fixings from roof-light to primary structure in line with contractor design

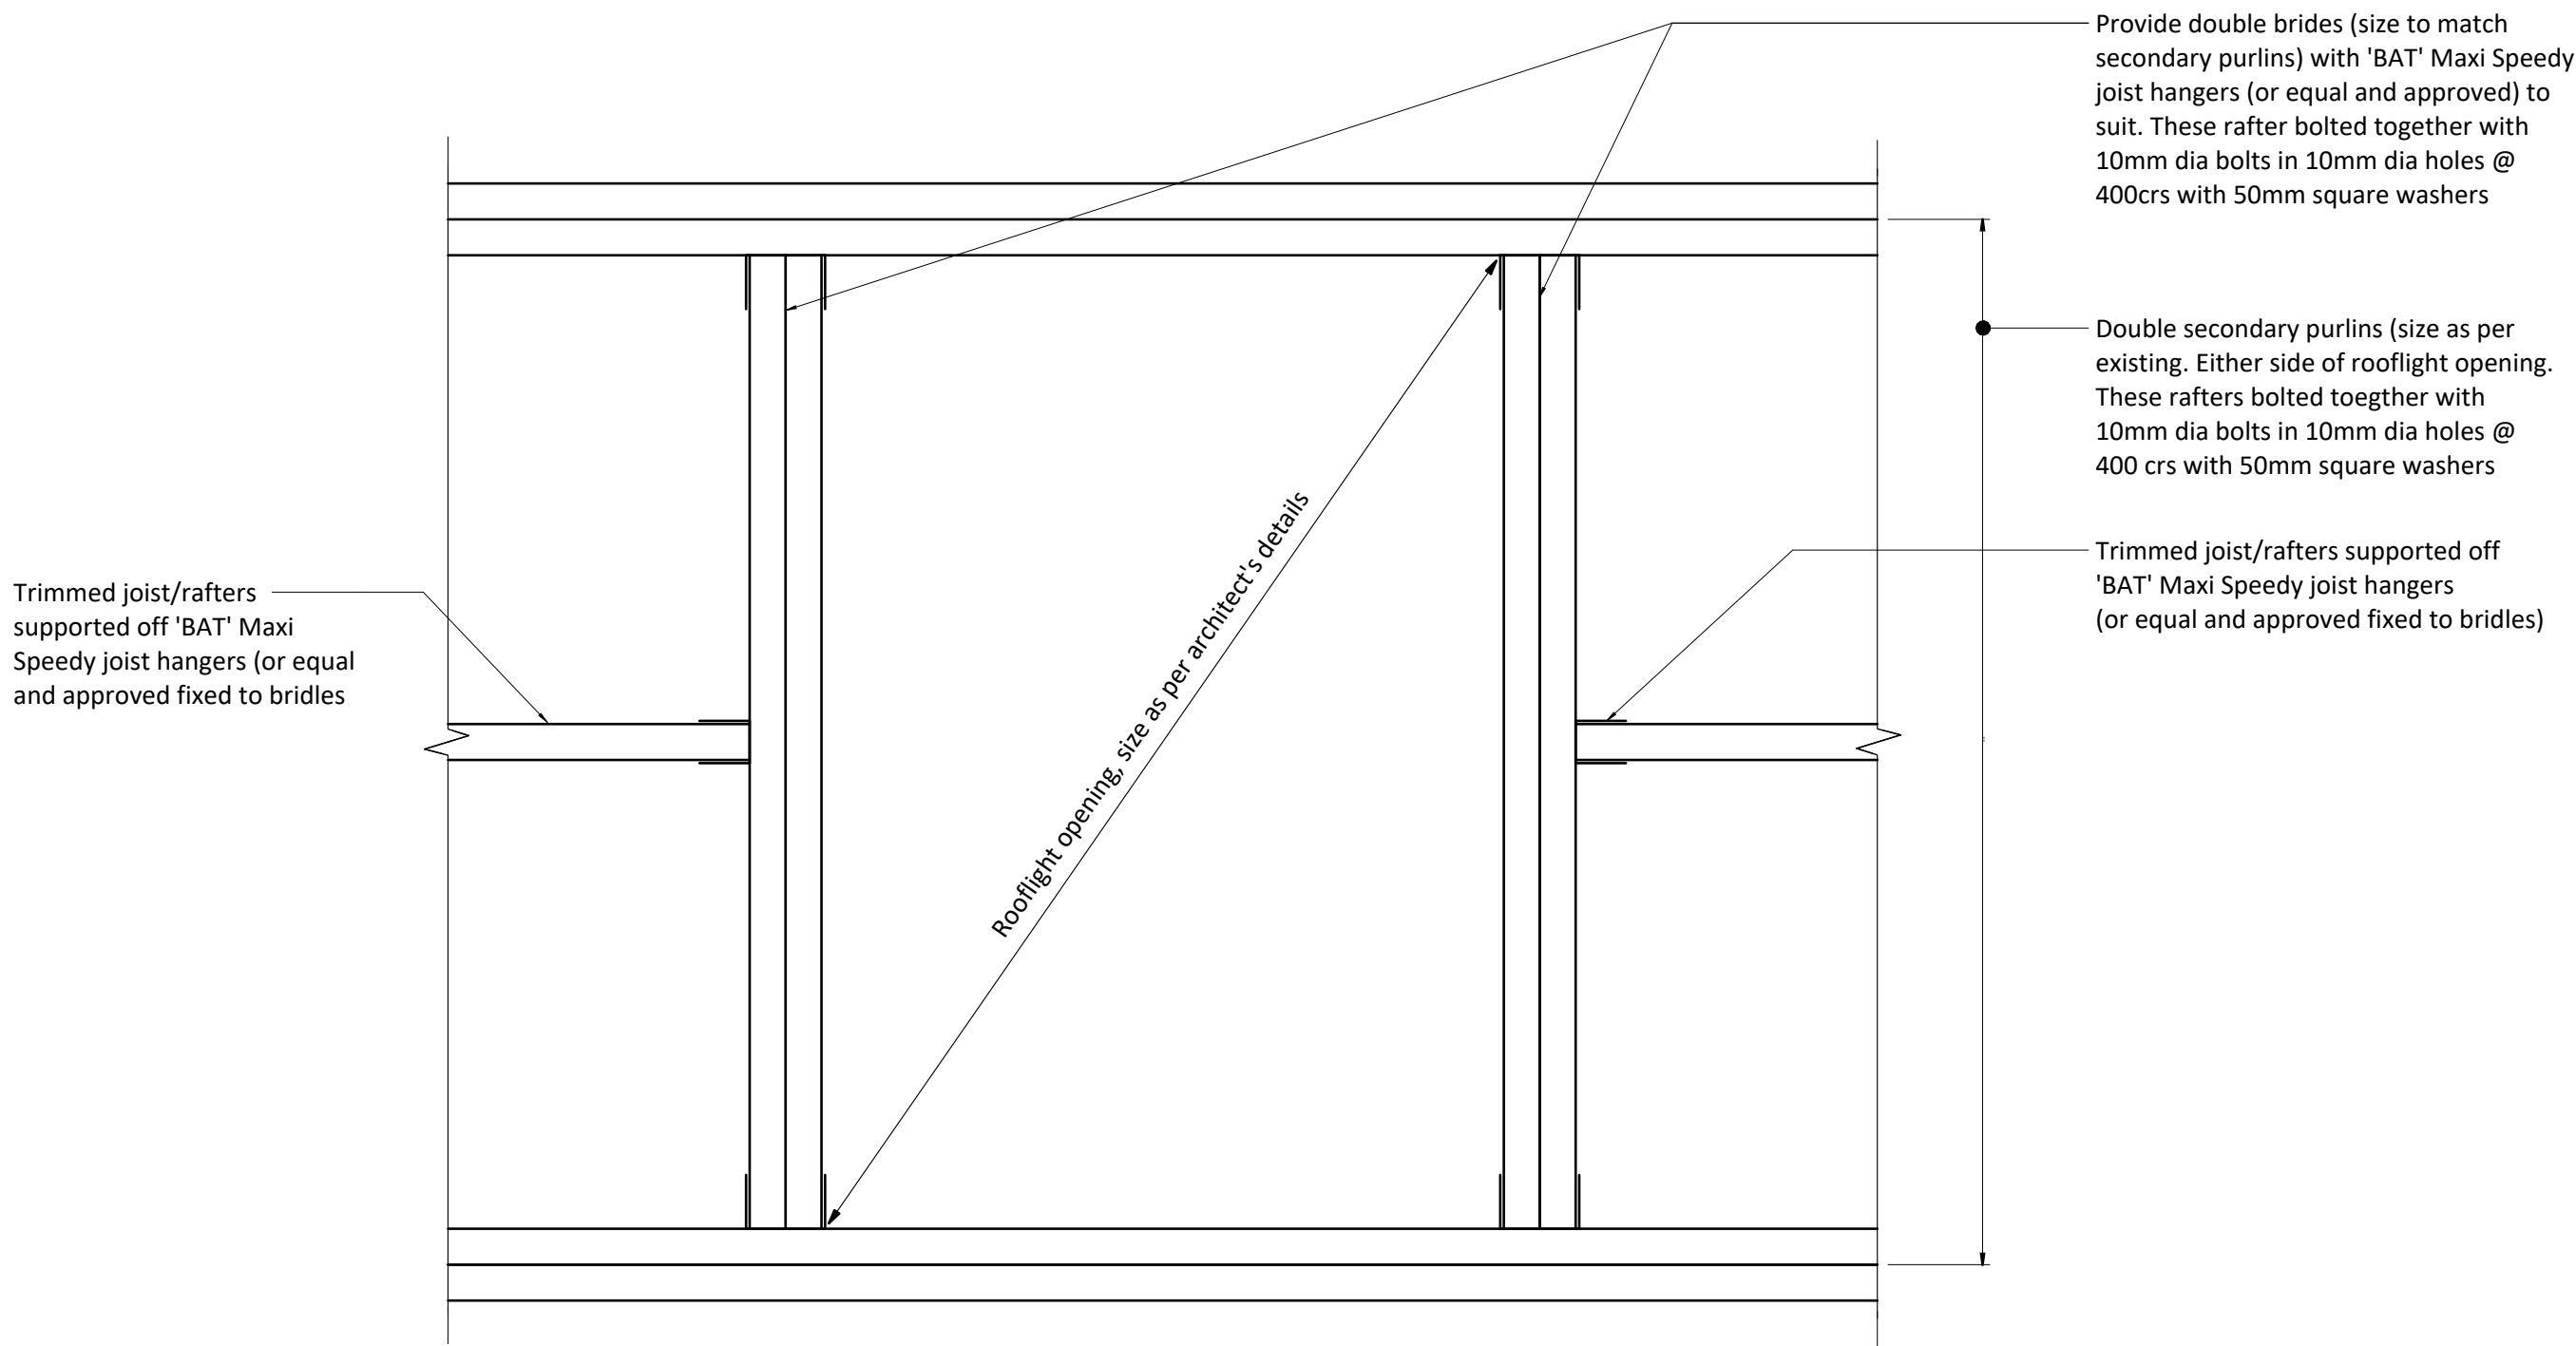

Typical Rooflight Opening - Trimming Detail 01

1 : 10

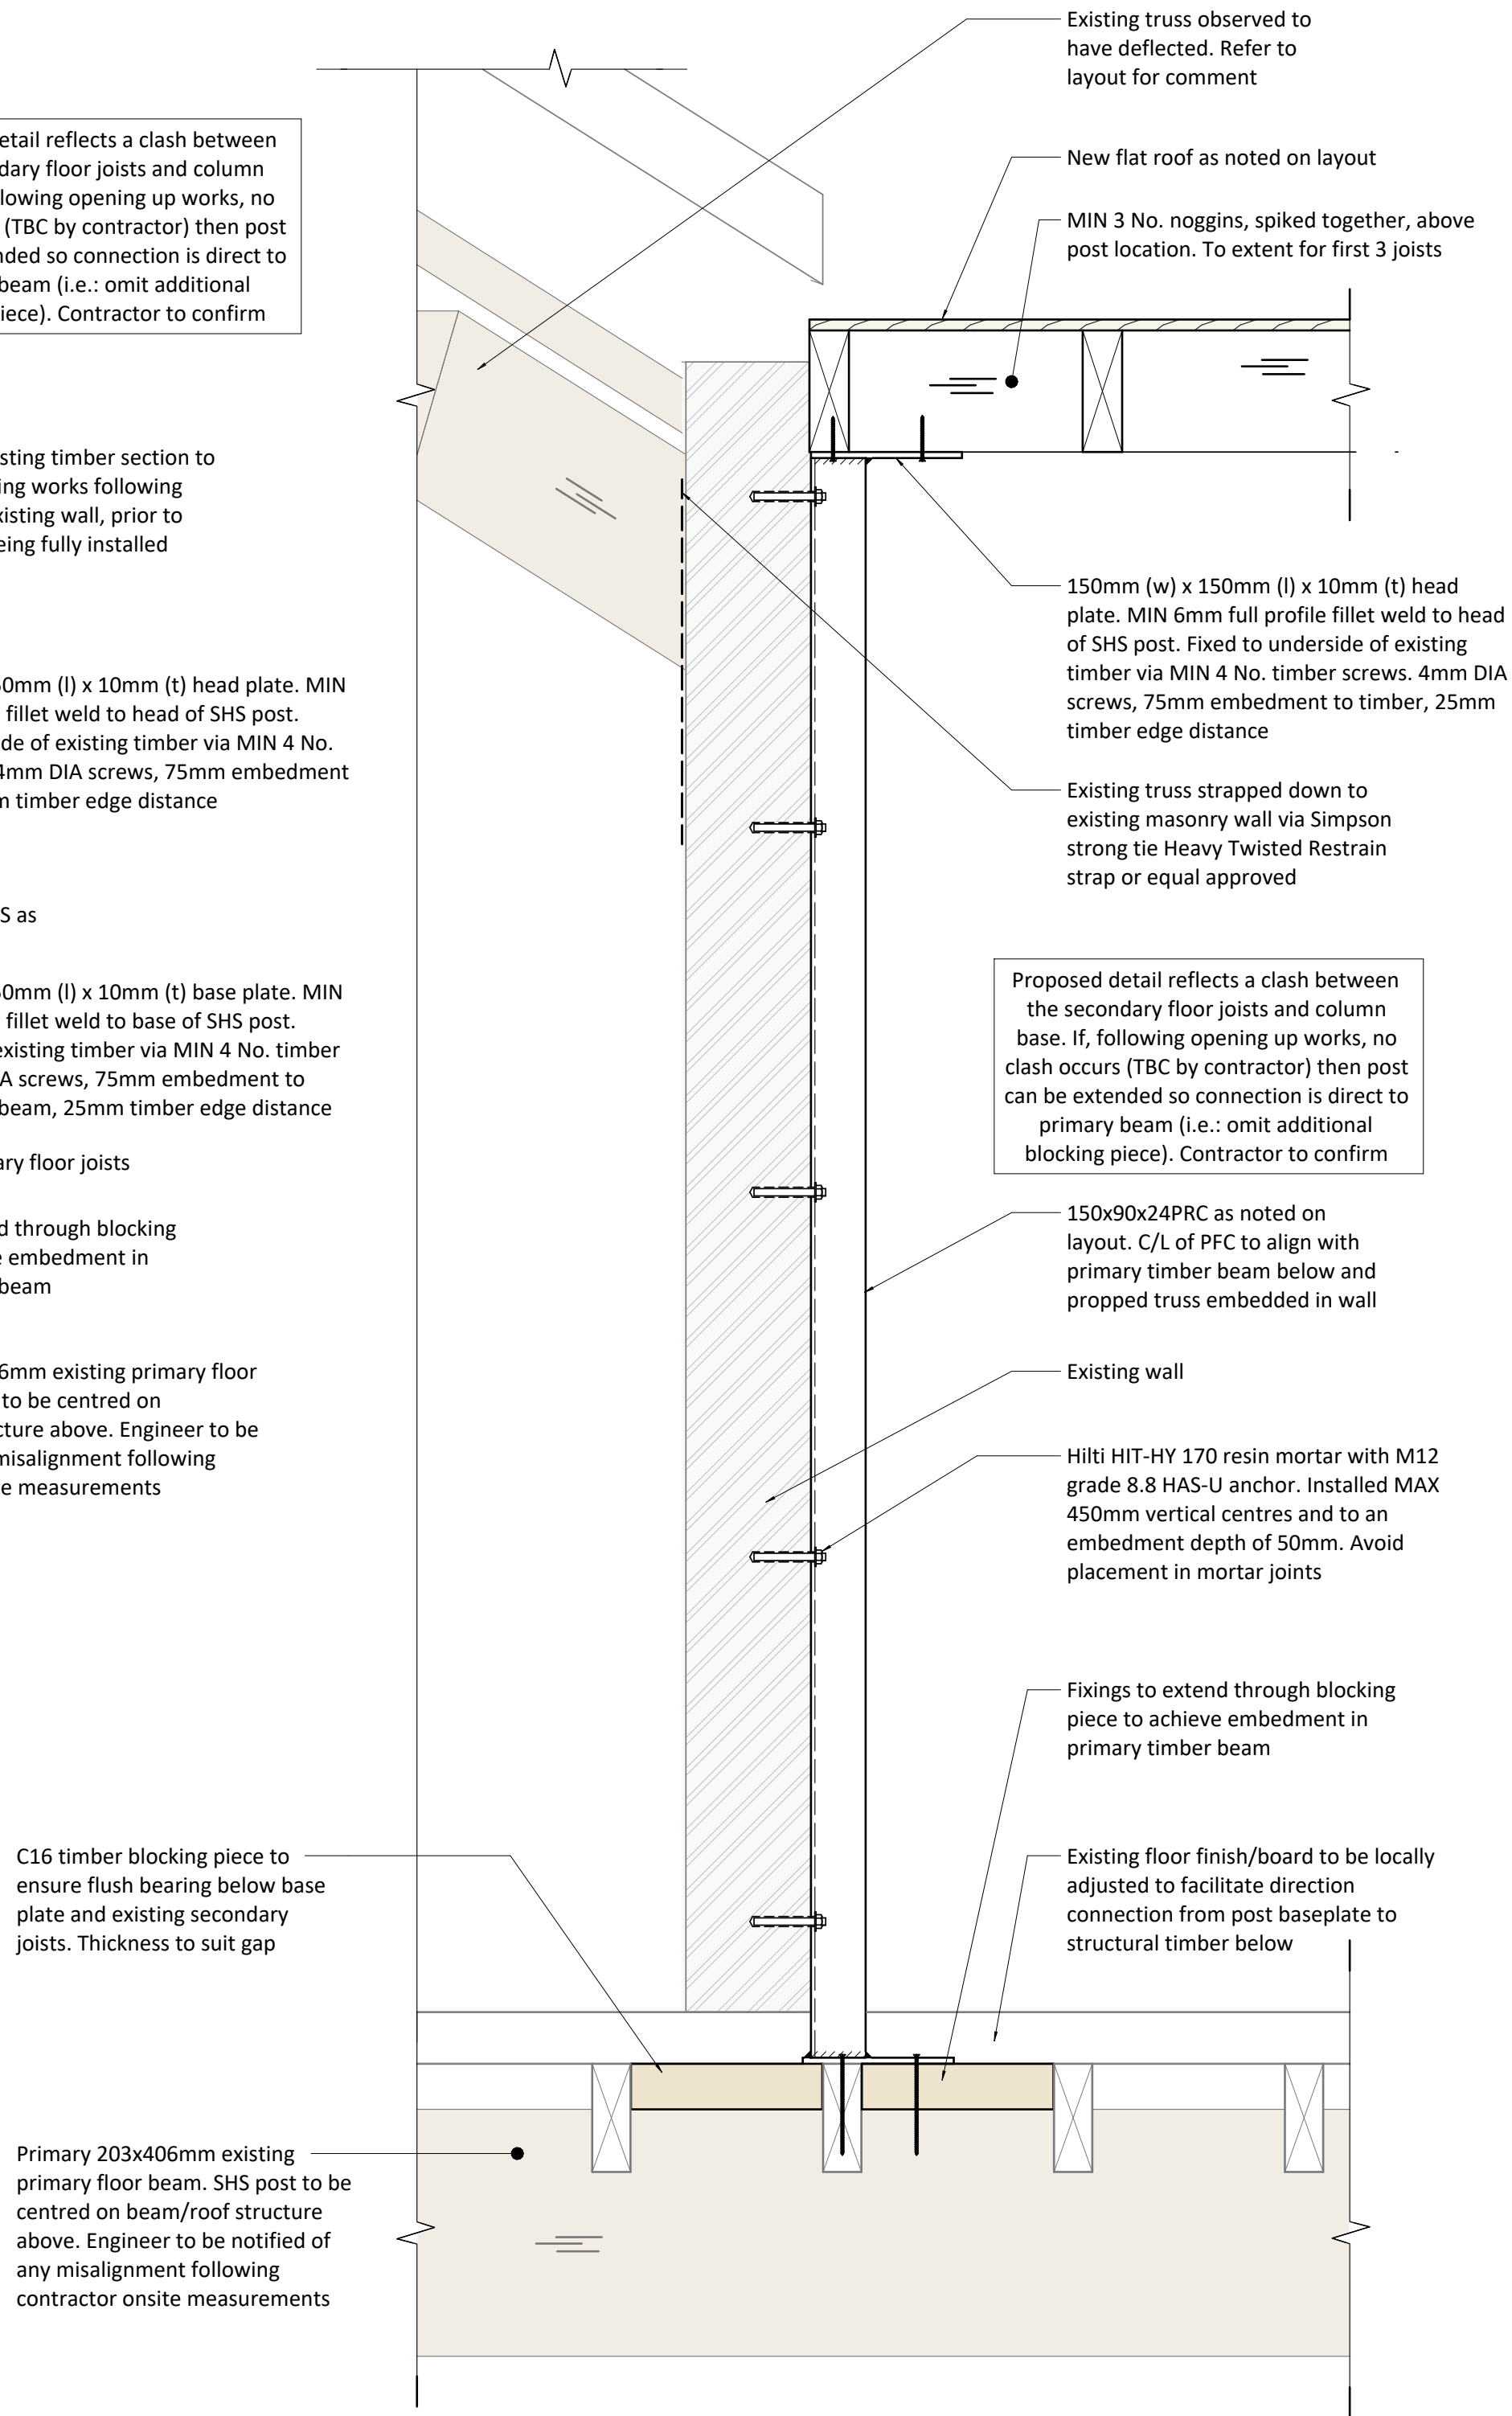

PFC Post Head/Base Detail

DWG 2140
Detail 03
1 : 10

P2	01.12.23	JMD	SD	Draft Stage 4 Issue	
P1	24.04.23	JMD	SD	Stage 3 Issue	
Rev	Date	By	Eng	Amendment	

**HEYNE
TILLET
STEEL**

STRUCTURAL &
CIVIL ENGINEERS

<http://hts.uk.com/>

Job Name
Neptune Mill
Manchester, M1 2WQ

Drawing Title
Proposed Typical Details - Sheet 3

Purpose of Issue **Stage 4** Scale at A1 **1 : 10**

Drg No **2909-HTS-XX-XX-DR-S-2302**

HTS Job No **2909** Suitability Rev **P2**