

Doc Name: Plaster Removal Plan Level 01 North

Doc Reference: OTH-PUR-TH-01-SKE-A-0571

Status: S4 Suitable for Construction


Document Type: Sketch



Purpose:	<i>To show areas requiring Terrix plaster applications</i>
Location:	<i>1st floor</i>
Documents affected:	-
WPs affected:	<i>Specialist decoration</i>
Co-ordinated with:	
Purcell	Yes / No
Ramboll	Yes / No
Arup	Yes / No
Planit	Yes / No

Revision History:

REV.	DATE	DESCRIPTION OF CHANGE
-	15/01/2021	First Issue
01	29/03/2022	Amended for Terrix plaster application use
02	19/12/2022	Updated following site reviews
03	24/02/2023	Updated following site reviews

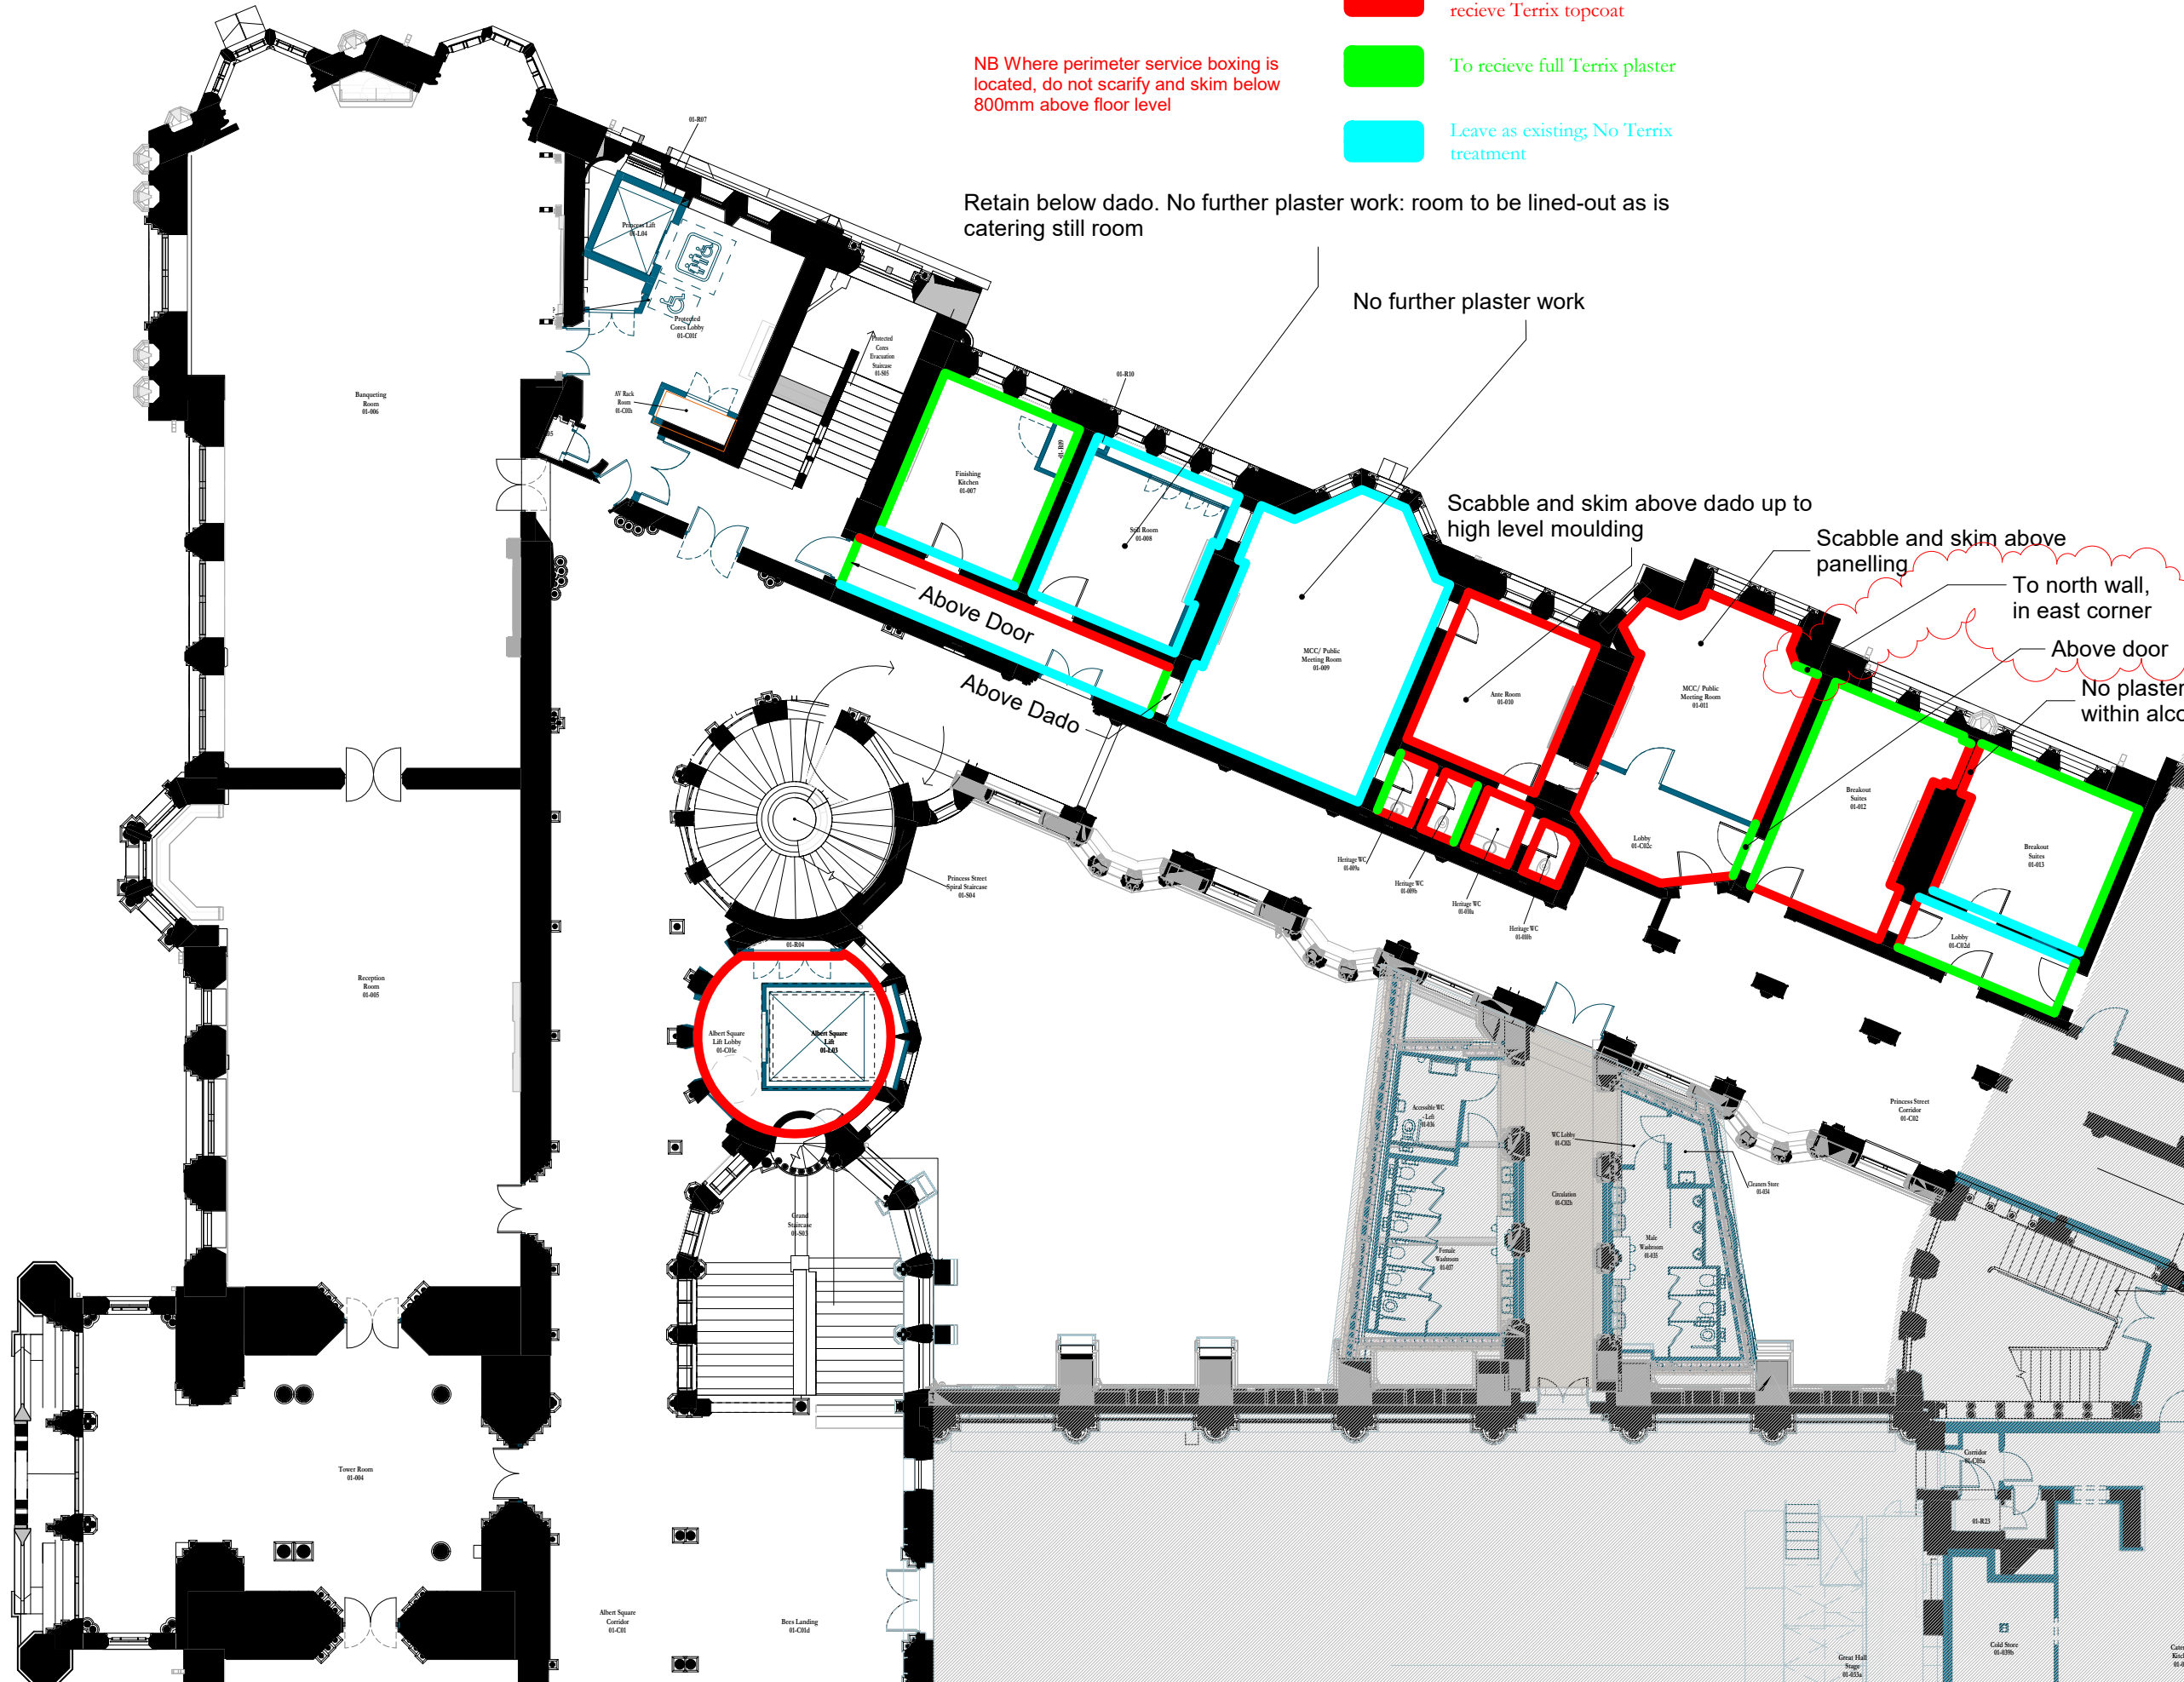

Scale Bars to be used as guidance only - refer to sheet size below

1:100	1000	2000	3000	4000	5000	6000	7000	8000	9000	10000
1:200	500	1000	1500	2000	2500	3000	3500	4000	4500	5000
1:500	200	400	600	800	1000	1200	1400	1600	1800	2000
1:1250	100	200	300	400	500	600	700	800	900	1000

Notes:
Drawings are based on survey data and may not accurately represent what is physically present.
Do not scale from this drawing. All dimensions are to be verified on site before proceeding with the work.
All dimensions are in millimeters unless noted otherwise.
Purcell shall be notified in writing of any discrepancies.

Key Plan

03	24/02/2023	AB	MJBS	As revision clouds
02	19/12/2022	MJBS	JW	As Rev Clouds
01	29/03/2022	AB	MJBS	Amended for Terrix
-	15/01/2021			First Issue
ISSUE	DATE	APPROVED	DRAWN	DESCRIPTION



Project Office, Room 308, Town Hall, MANCHESTER M60 2L1
+44 (0) 7970 097 432
www.purcelluk.com

PROJECT STATUS	RIBA STAGE 5
CLIENT	Manchester City Council
PROJECT	OUR TOWN HALL
DRAWING TITLE	PLASTER REMOVAL L01 NORTH
SIZE & SCALE	A1: 1 : 100
DRAWING STATUS	For Construction
JOB NUMBER	236959

DRAWING NO.	REV
OTH-PUR-TH-01-SKE-A-0571	03

© PURCELL 2019. PURCELL IS THE TRADING NAME OF PURCELL ARCHITECTURE LTD.