NOTE: PLANTS TO BE FITTED WHEN THE GLASS IS REMOVED TO PUT THE TILED FLOORING DOWN. NEED TO WORK WITH VANTAGE PLANTS AND AGREE TIMES THAT THEY CAN INSTALL BEFORE THE GLASS IS PUT BACK

WHEN FITTING THE PLANTS PLEASE REFER TO THE FOLLOWING DRAWINGS:
12_000 Atrium section-01-02 Rev A
12_001_Atrium section-03-04

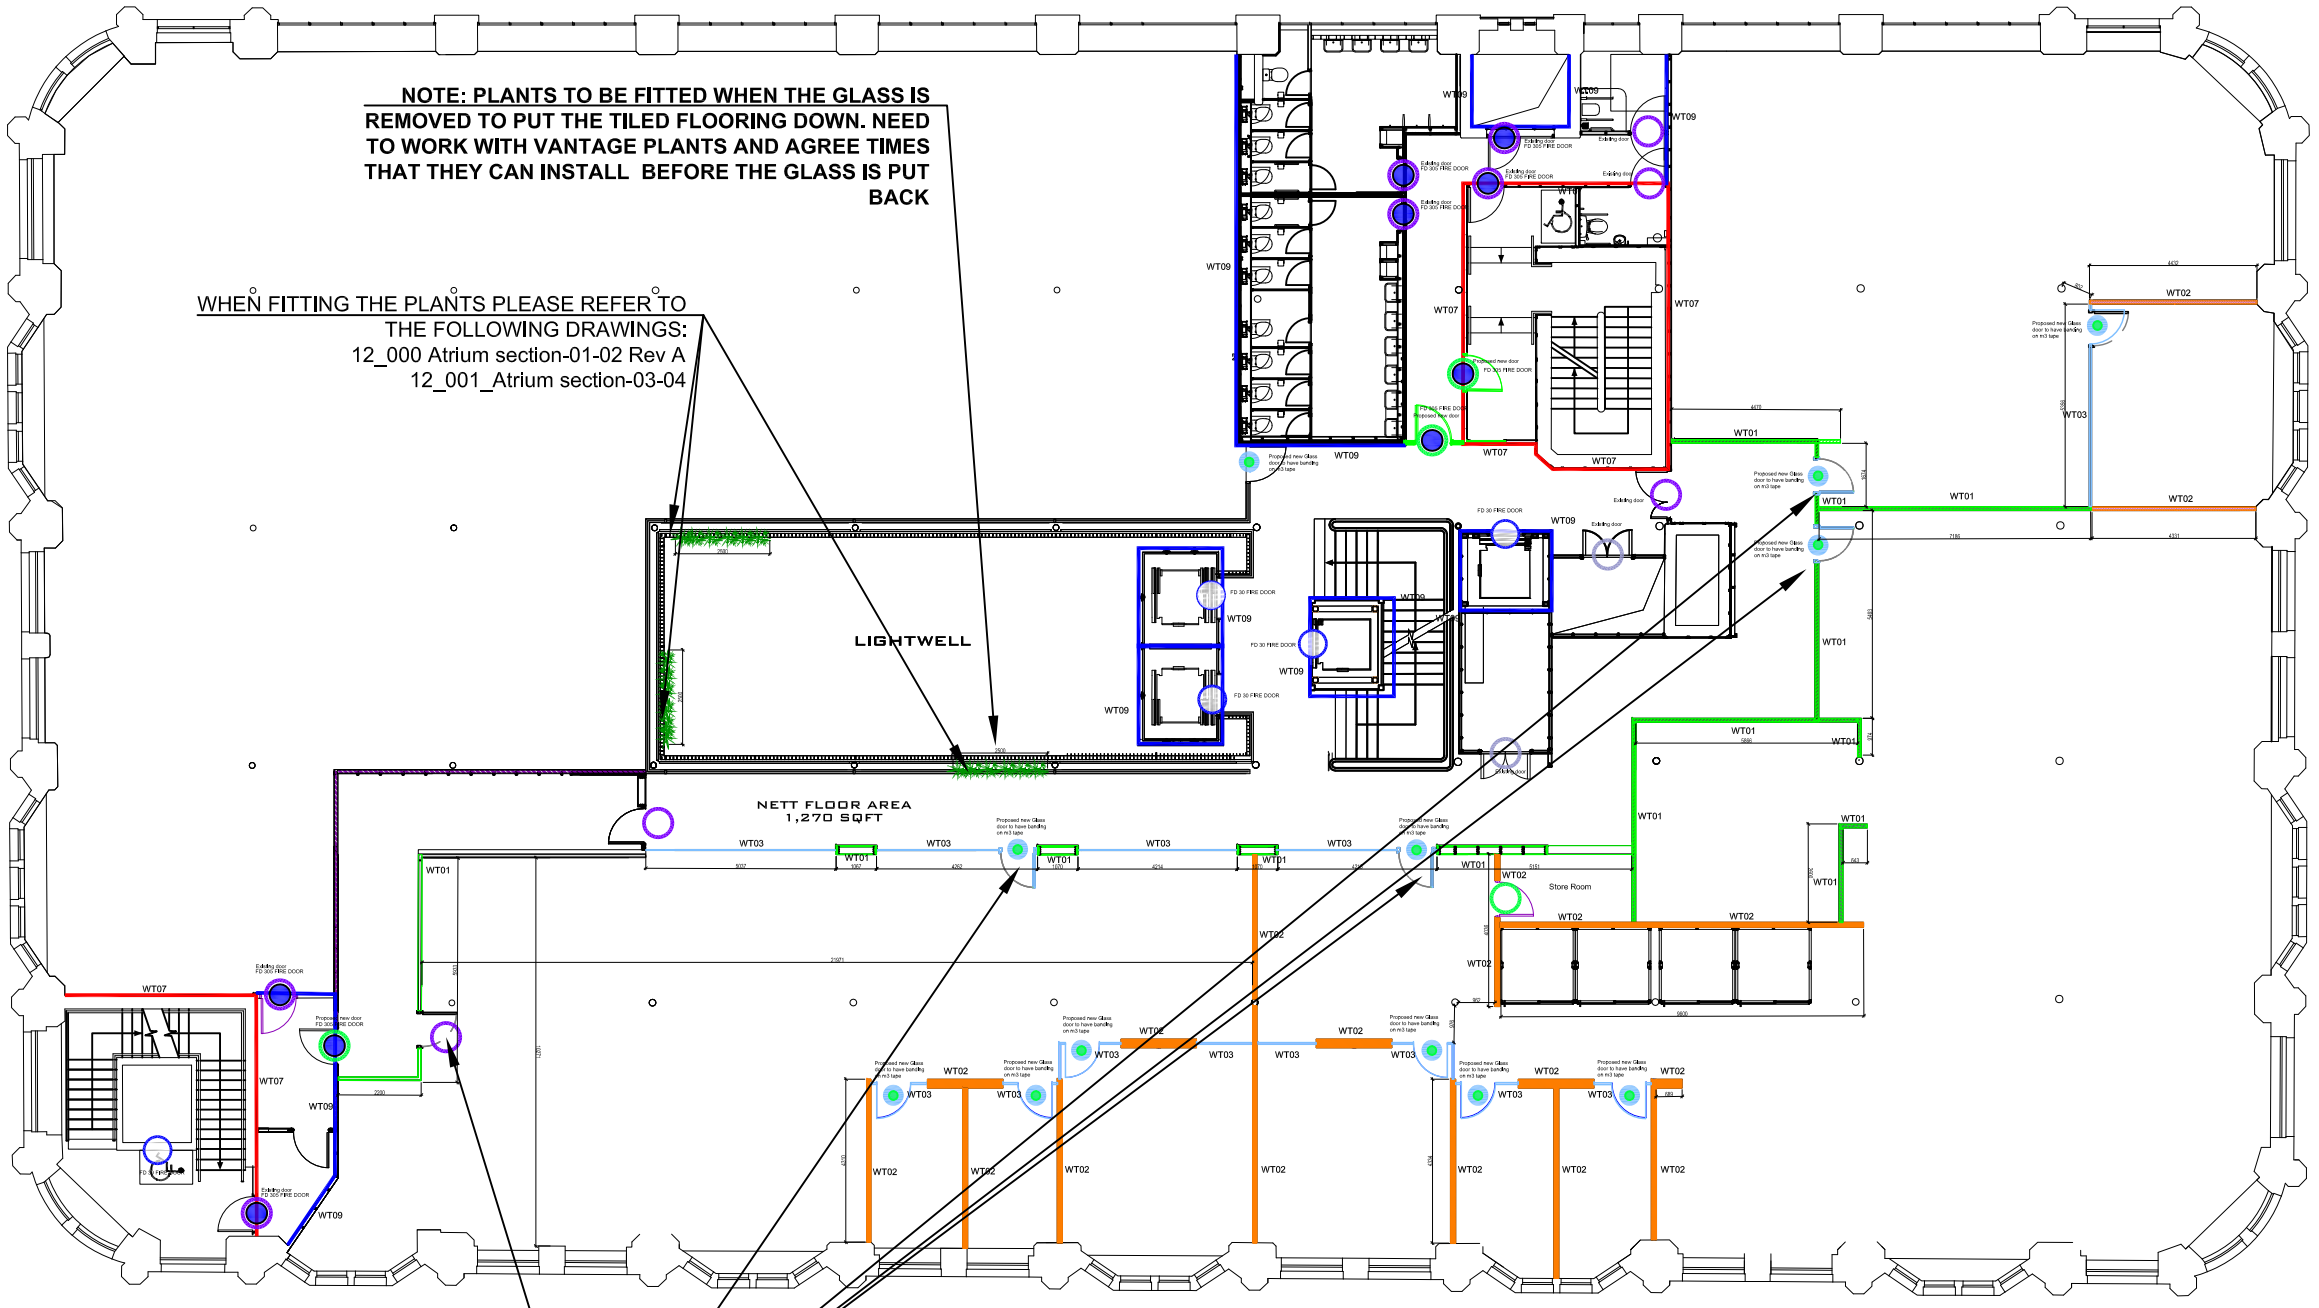

CHECK ALL SUITE DOORS COMPLY WITH FIRE STRATEGY DRAWING AS THE SUITE SIZES HAVE CHANGED SINCE THE REPORT WAS DONE.

PLEASE MAKE SURE THE EXISTING FIRE DOORS COMPLY WITH THE FOLLOWING DESCRIPTIONS

Door Types

Proposed Doors	Existing Doors	Code	Description
D01P	D01E	FD 605 FIRE DOOR	FD 605 Fire Door
D02P	D02E	FD 305 FIRE DOOR	FD 305 Fire Door
D03P	D03E	FD 30 FIRE DOOR	FD 30 Fire Door
D04P		PROPOSED NEW SOLID DOOR	Matt Black Finish TBC
	D05E	EXISTING DOOR	Vinyl wrapped - black when applying please make sure doors are prepped and clean to avoid dust and grit getting trapped between the vinyl and doors.
	D06E	EXISTING DOOR	To be painted out in the same colour as the walls finish to be eggshell
	D07E	EXISTING GLASS DOOR	Banding on M3 Tape to achieve crittall glazing effect
D08P		PROPOSED NEW GLASS DOOR	Banding on M3 Tape to achieve crittall glazing effect
D09		PROPOSED NEW ALUMINIUM SLIDING DOOR	Rolled Aluminum slidding door, Track to be inserted to the floor.

WallTypes

WT01	Solid walls 1 + 12.5mm plasterboard, 75mm stud.	
WT02	Solid walls double wall staggered stud 50mm Insulated 2 x 12.5 plasterboard	
WT03	Single Glazed partitions 125mm touchened glass - allow for black frame to glass and door with bulkhead above Banding on M3 Tape to achieve crittall glazing effect	
WT04	Feature glazed screen one piece without any joints	
WT05	Add banding to existing glass	
WT06	paint existing frame black	
WT07	60 Minute Fire Resistance	Existing walls
WT08	60 Minute Fire Shutter	Existing walls
WT09	30 Minute Fire Resistance	Existing walls
WT10	Existing railings to be clad in artifal planters	

OBI
www.obiproperty.co.uk

All dimenslons are in millimetres unless stated otherwise. No dimenslons to be scalled from drawings. All dimenslons to be checked on site prlor to manufacture.

Any discrepancies between drawings and site conditions are to be reported to the contract manager.

This drawing is to be read in conjunction with all relevant Structural Engineers and Mechanical & Electrical Engineers drawings and specification.

© COPYRIGHT
The copyright in this drawing is vested in OBI Property Ltd and no licence or assignment of any kind has been, or is, granted to any third party whether by provision of copies or originals of the drawings or otherwise unless otherwise agreed in writing.

REV	DESCRIPTION	DATE	BY	CHK
F	Issued For Tender	14/10/23	RG	
E	Issued For Tender	08/09/23	RG	
D	Issued For Tender	01/09/23	SV	
C		30/06/23	RG	
B		30/06/23	RG	
A		24/06/23	RG	
-	First issue	26/04/23	RG	

CLIENT NAME

Philip J Davies Holdings plc

PROJECT NAME

Sevendale House

DWG TITLE:

First Floor - WallTypes

DWG NO: 16_100 REVISION: -

SCALE 1 : 200 @A3 DRAWN: RG

DWG STATUS:

TENDER

© OBI Property Limited
80 Mosley Street, Manchester, M2 3FX
t: 0161 237 1717 e: info@obiproperty.co.uk

OBI