


New Signage

New signage to consist of light box style sign of school logo formed using aluminium powdercoated to main body, colour to match branding. Areas of sign that are illuminated shall have Perspex frontage and to be provided with LED internal lighting. Signage to best match existing.


Existing Signage

Existing signage to consist of individual aluminium powdercoated lettering. Sign shall be re-used from site.

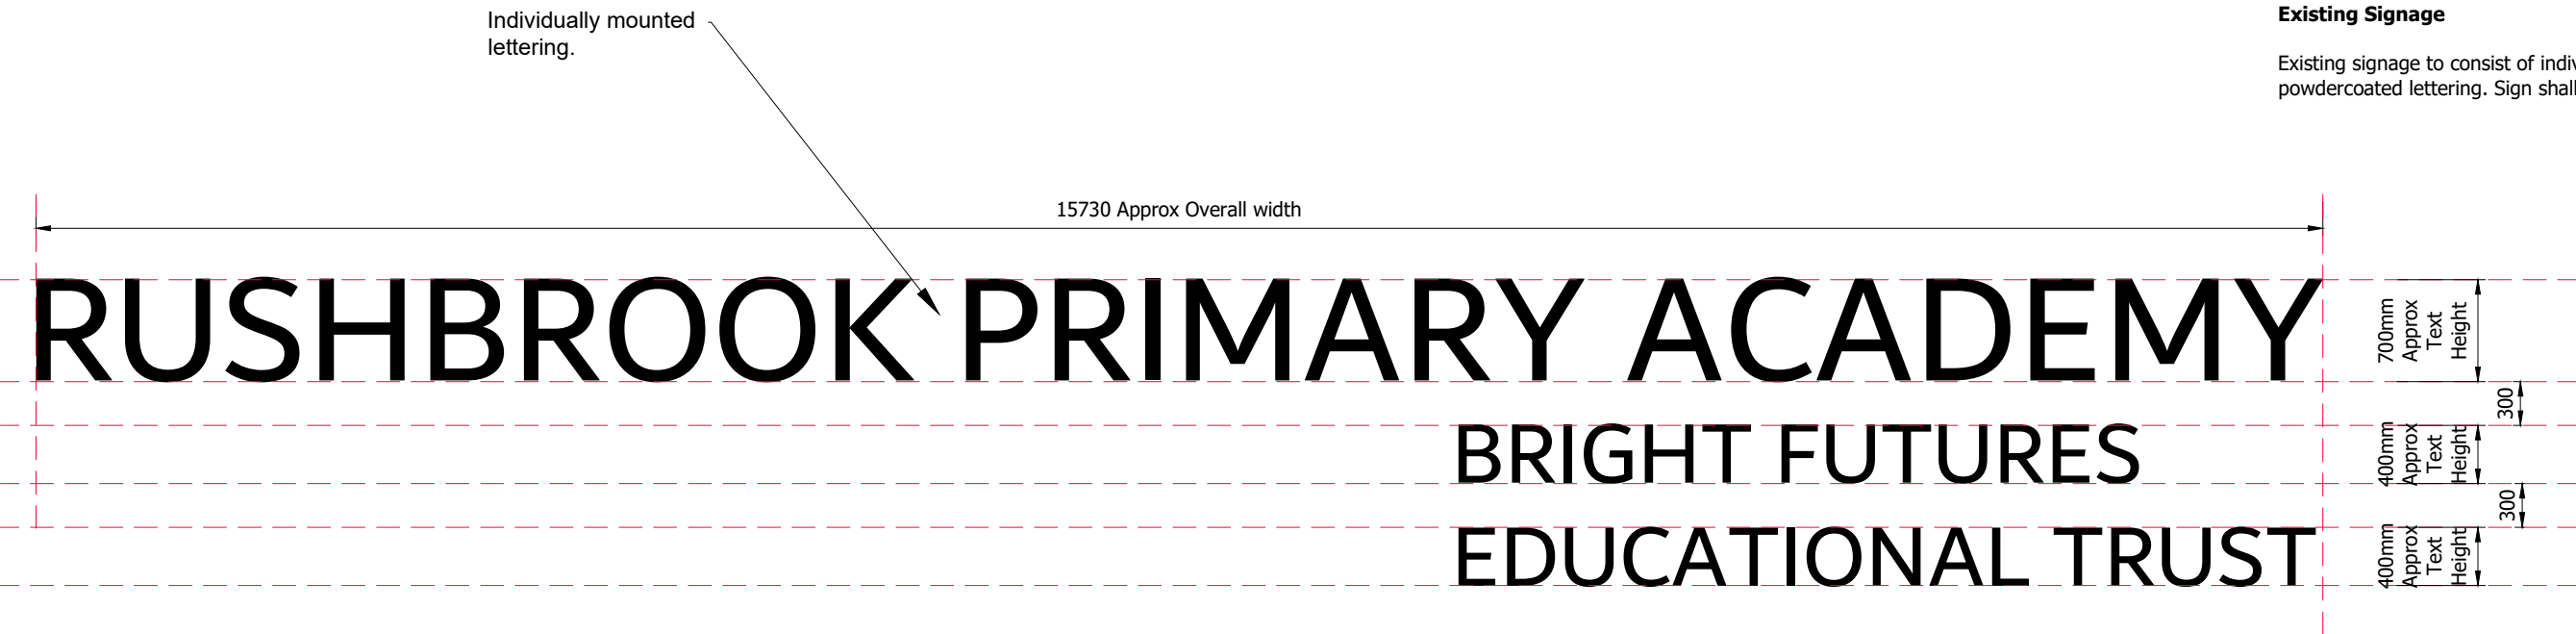


Letter Signage Elevation (Existing Re-used)

Scale 1:50 @ A3

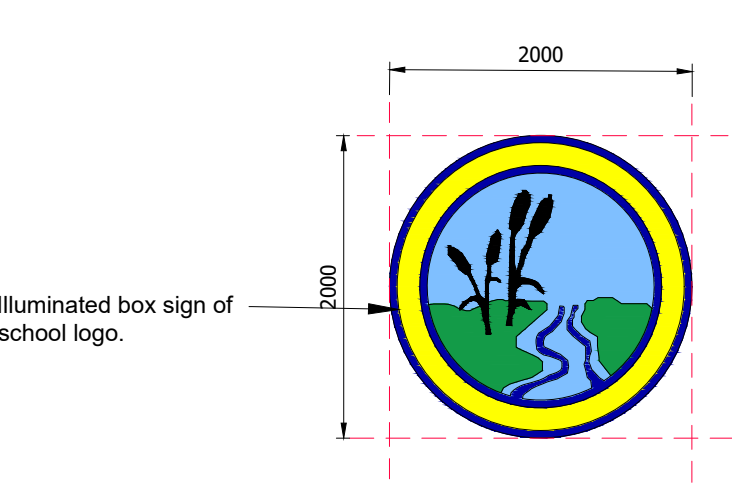

Box Sign Elevation

Scale 1:50 @ A3

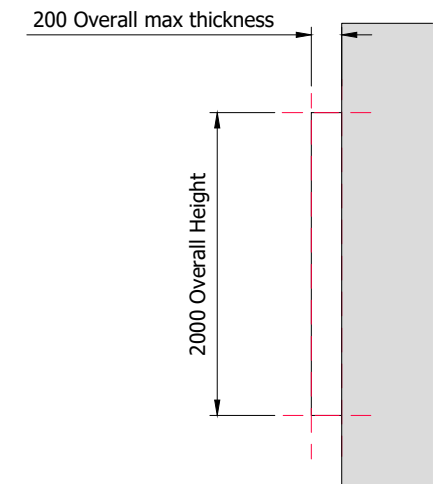

Box Sign Section

Scale 1:50 @ A3



Image of existing sign



Image of school logo for sign

Rev	Description	Date
Client		
Bright Furtures Educational Trust		
Contract		
Rushbrook Academy Primary School 2FE and SEN Conversion		
Drawing		
Sign Details		
Project Ref		Scale
		1:50 @A3
Drawing No		Drawn
BCBC-BFET-RAPS-A-D-XX-78-001		RB
Revision		Checked
		JD
Date		Status
19.02.2024		Planning



1:50



This drawing is copyright and remains the property of Black Cat Building Consultancy.

All drawings are to be read in conjunction with all accompanying information. All dimensions must be checked and verified on site before commencing any work or producing drawings.

Any discrepancy's found should be immediately notified to Black Cat Building Consultancy.

Once drawing is in general circulation Black Cat Building Consultancy take no responsibility for the accuracy or information taken from them.