



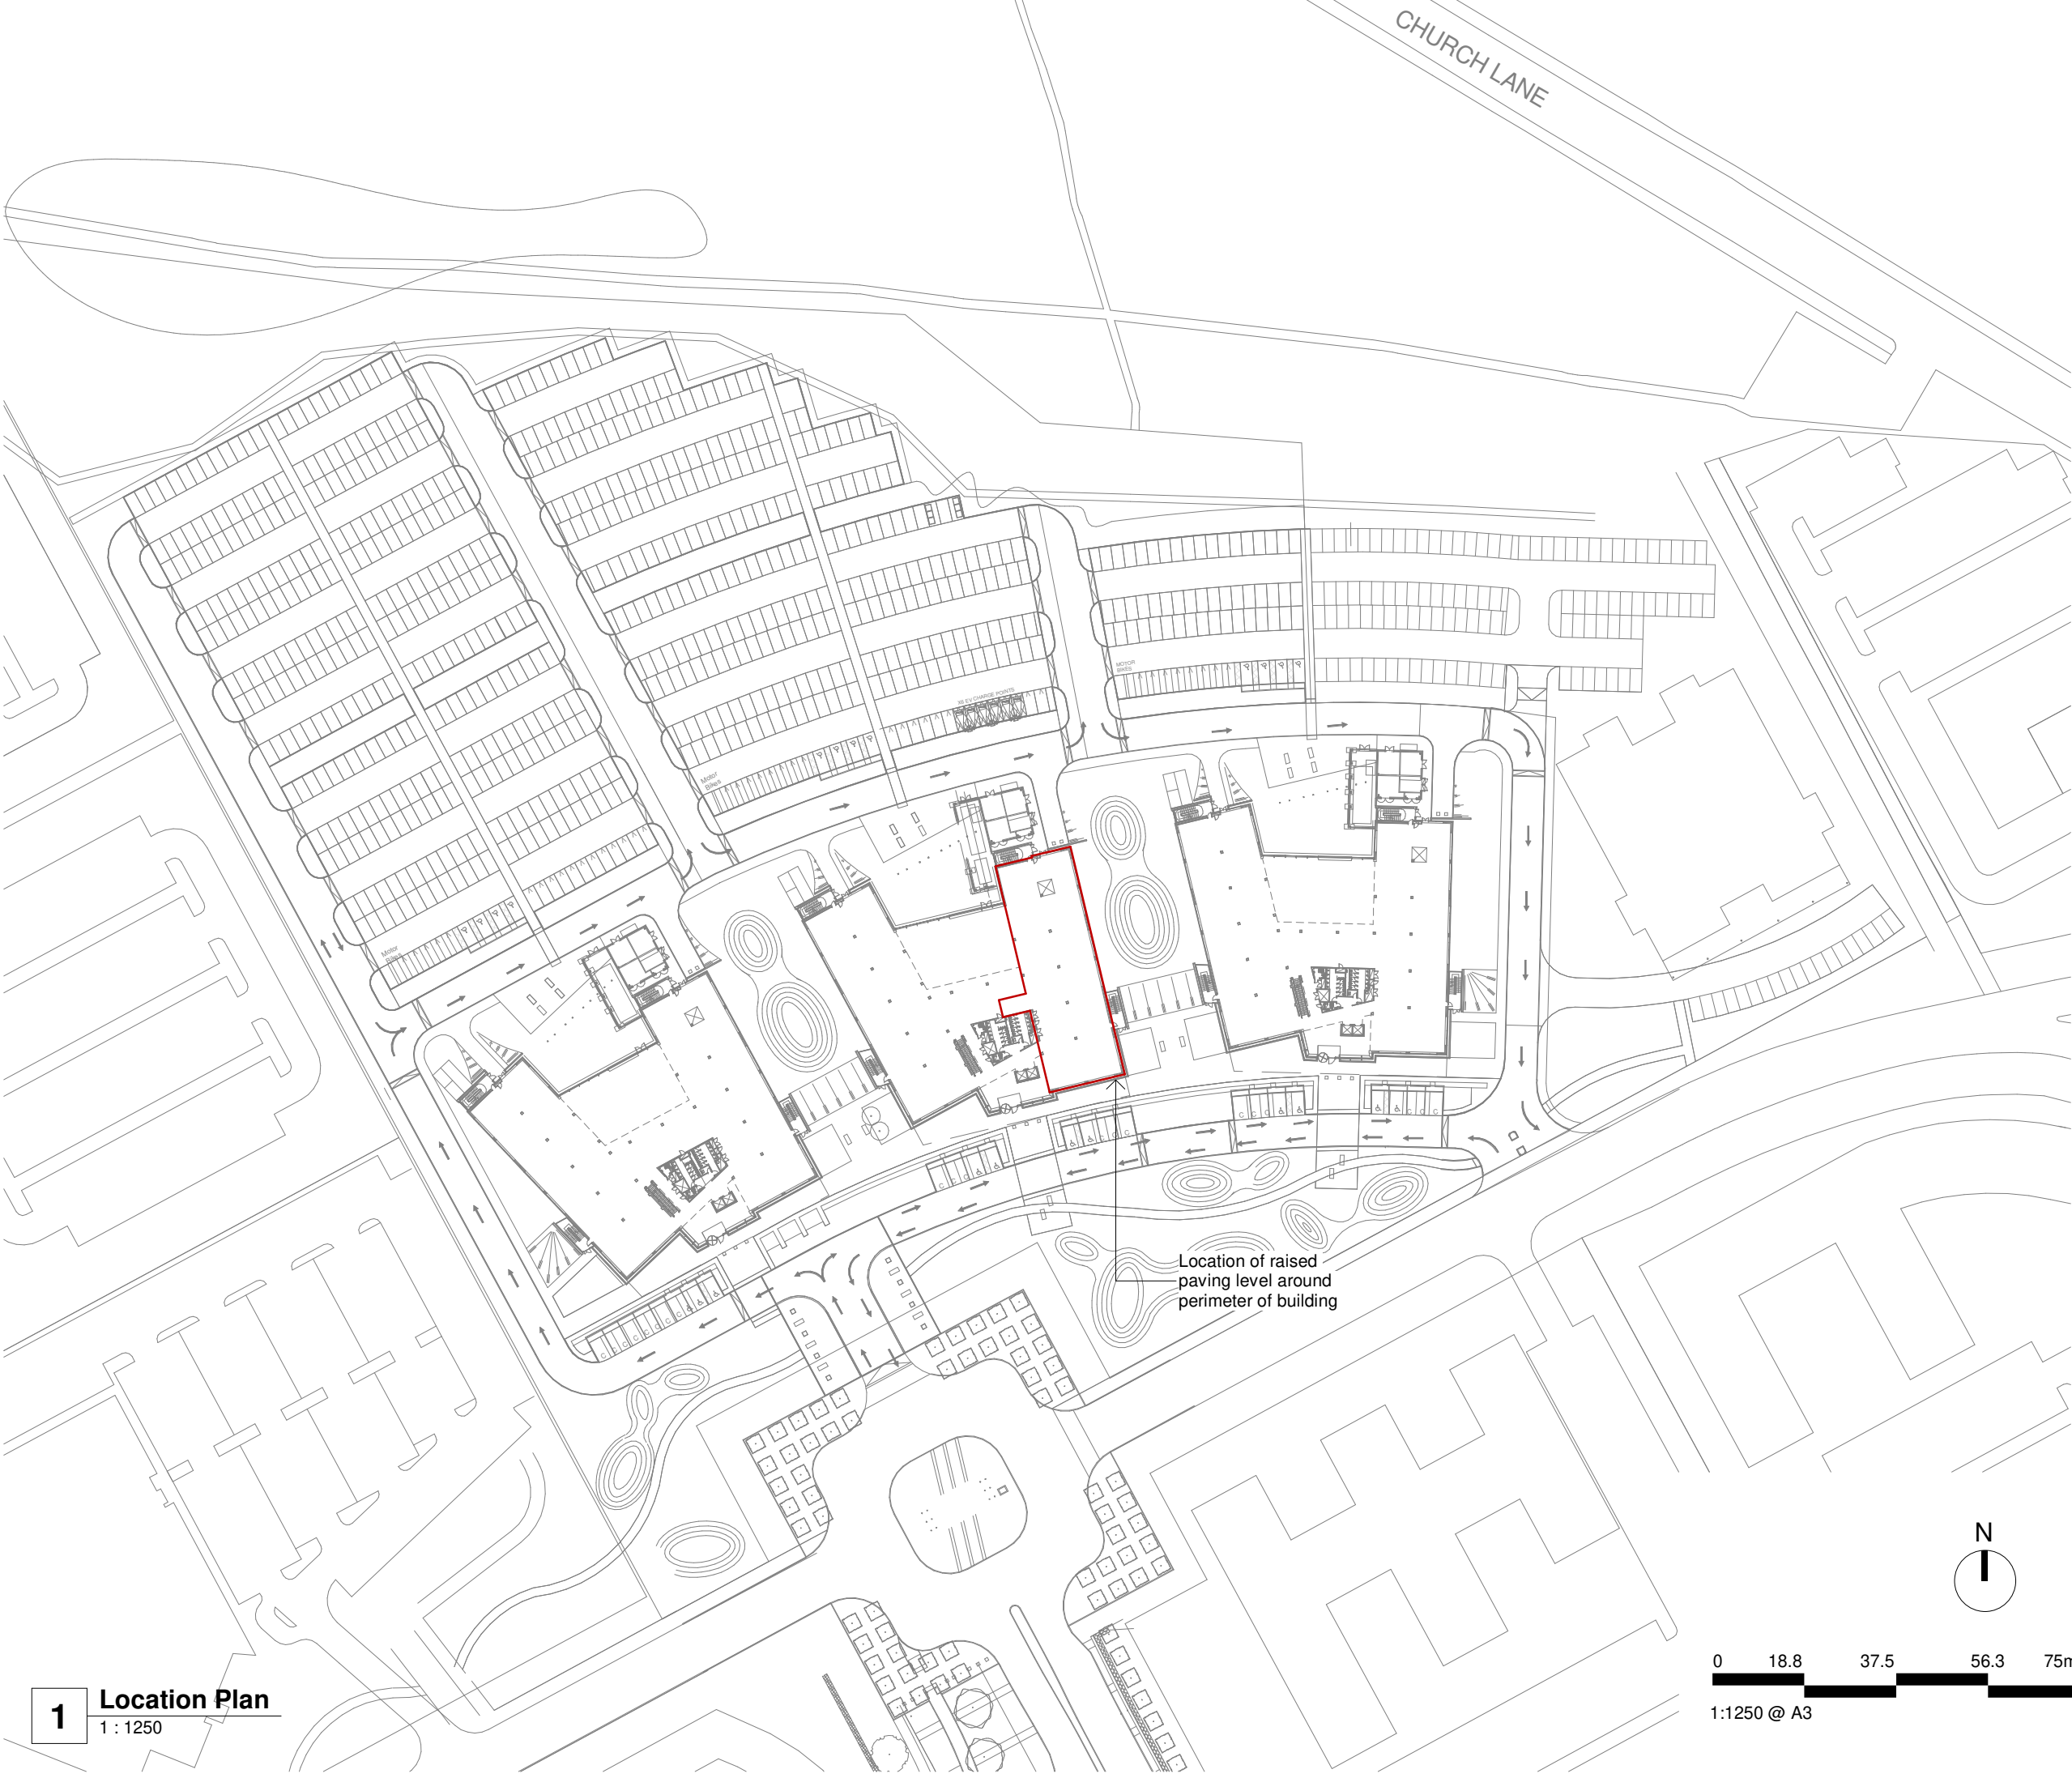

1 Location Plan
1 : 1250

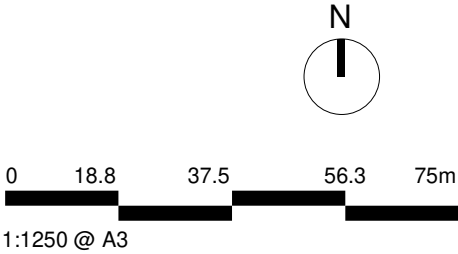

Drawing Status

STAGE 4 DESIGN

This drawing is © C4 Projects and is not to be copied, reproduced or re-distributed either in whole or in part without the prior written permission of the originator.

The originator shall have no responsibility for any liability, loss, cost, damage or expense arising from or relating to any use of this document other than for its intended purpose on this project.

This drawing shall be read in conjunction with all other relevant drawings, specifications and associated documentation. Any discrepancies, errors or omissions are to be reported to the originator before proceeding with work.

This drawing can be scaled for planning purposes only.
All dimensions are to be checked on site by the contractor prior to proceeding with any work.
Contractors to work to figured dimensions only & scaled figures are not to be used for construction purposes.

DISCLAIMER
When this drawing is issued in CAD, it is an uncontrolled version issued for information only, to enable the recipient to prepare their own documents/ drawings for which they are solely responsible.

SOFTWARE INTEROPERABILITY
C4 Projects prepared this drawing using Autodesk **REVIT** Architecture.

C4 Projects does not accept liability for any loss or degradation of any information held in the drawing resulting from the translation from the original file format to any other file format or from the recipients reading of it in any other programme.

P04	Annotation added to signify raised paving level around perimeter of building	TO	18.04.24	NE
P03	Amended red line application boundary	TO	17.04.24	NE
P02	Issue for Stage 4 Design	TO	11.04.24	NE
P01	First Issue of Drawing	NM	20.03.24	NM
Rev	Revision Details	Drawn	Date	Chkd



e: info@c4projects.co.uk
w: www.c4projects.co.uk

Projects

Architecture • Project Management • Building Surveying • Cost Consultancy • Interior Design

340 Firecrest Court Centre Park Warrington WA1 1RG t: 01925 751 852	Phoenix House 45 Cross Street Manchester M2 4JF t: 0161 399 2167
---	--

Client
Greater Manchester Mental Health NHS Foundation Trust

Project
Proposed Teams Relocation
Man33, North Manchester Business Park, M40 5BP

Drawing Title
Site
Location Plan

Drawn by	NM	Created	20.03.2024
C4 Job no.	23-121	1 : 1250	@ A3
Drg no. 23121-C4P-00-S01XX-D-A-0001			
Status	Purpose of Issue	Rev	
A4	APPROVED	P04	