
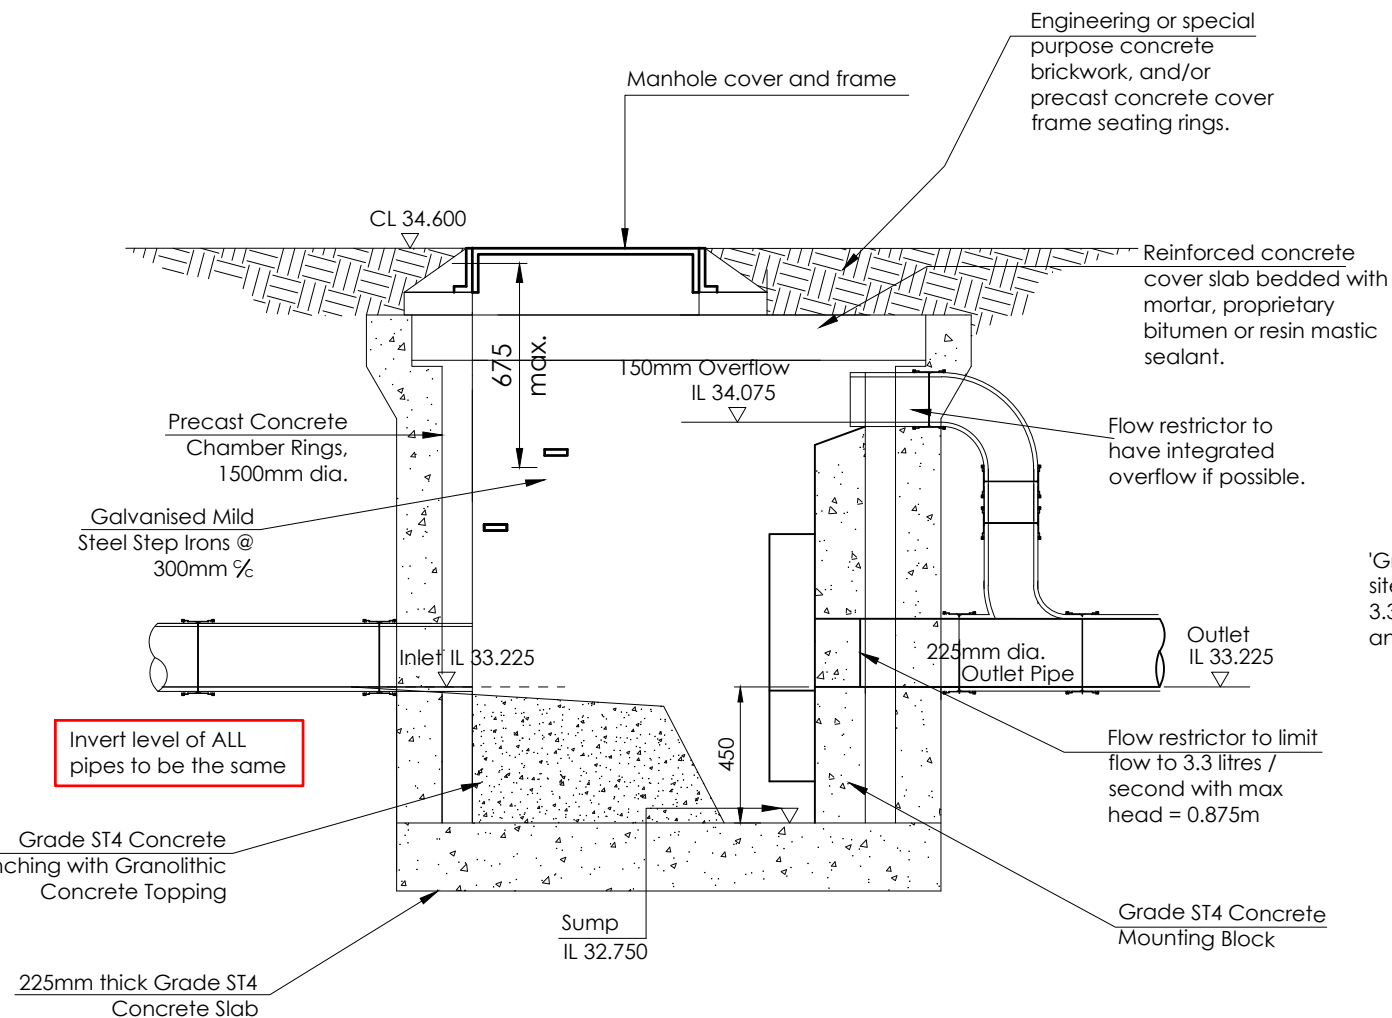


DWG INFO: C:\USERS\CHRISCORRIGAN\DW CONSULTING ENGINEERS LLP\ONEDRIVE - DATA\DW LLP\DW LLP JOBS\DW2325 GREENHEYS MSP\DW\GRE-DWC-ZZ-XX-DR-C-10003-C02

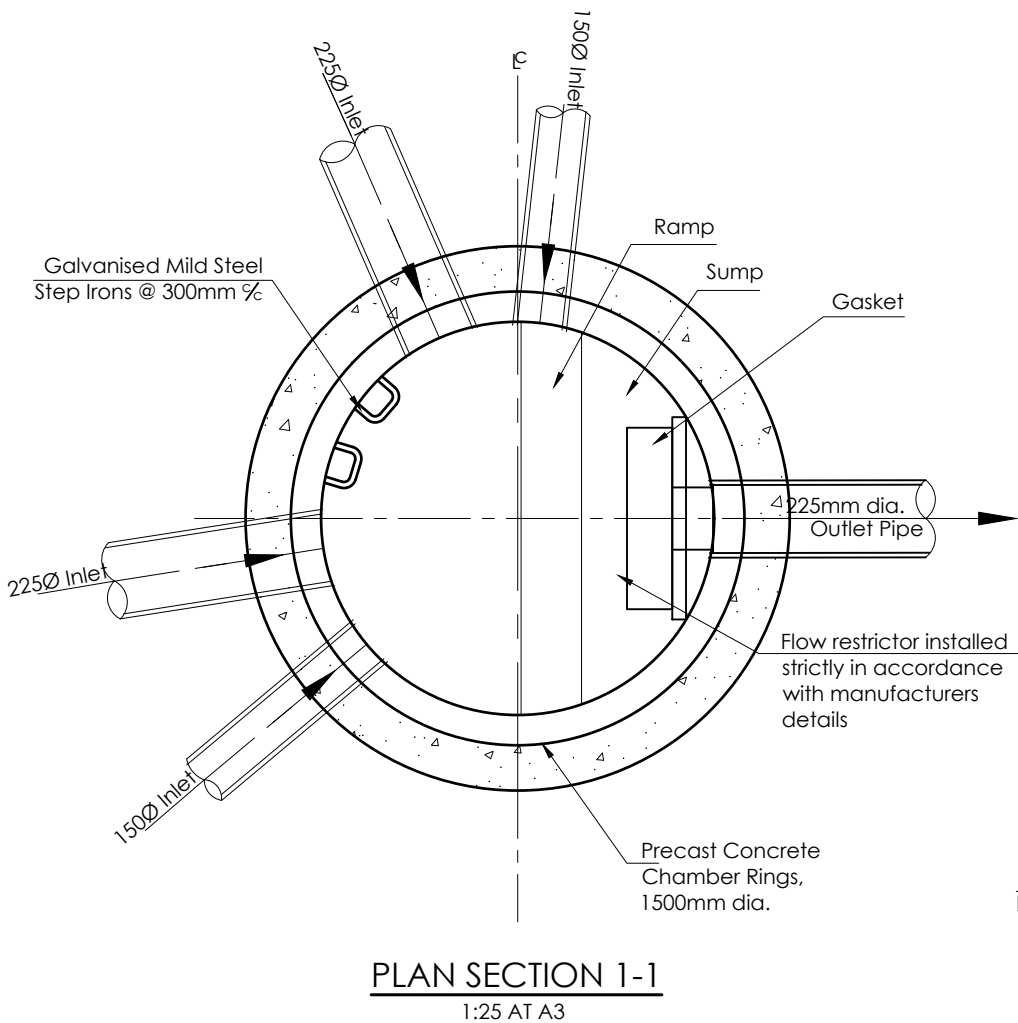

'Greenfield' Run-Off from site currently calculated at 3.3 litres / second, rate TBC and agreed with MCC

MANHOLE CHAMBER S10 WITH FLOW RESTRICTOR
1:25 AT A3

Details shown on this drawing are preliminary and are subject to final design and approval by Manchester City Council and construction must not commence until full approval has been obtained

C02	Cover level updated			5.3.24
Rev	Detail	By	Chk	Date
Revisions				

Client Bruntwood SciTech		Drawing Title Details of Flow Restrictor Chamber S10	
Project Greenheys Redevelopment MSP		Drawing No. GRE-DWC-ZZ-XX-C-10003	
Drawing Status construction		Scale 1:25	Sheet Size A3
Tel: 0161 969 4144 www.dwlpl.com		Date Feb'23	Revision C02
Marsland House Marsland Road Sale, M33 3AQ		Hornbeam House Hornbeam Park, Hookstone Road Harrogate, HG2 8QT	
Tel: 01423 855930		Tel: 01423 855930	