



G:\Current Jobs\BSM14420 - Univ of Manc Old Quadrangle\JM - BIM\JM2_AusCAD\JM14420-RPS-ZZ-B1-DR-E-6006.dwg

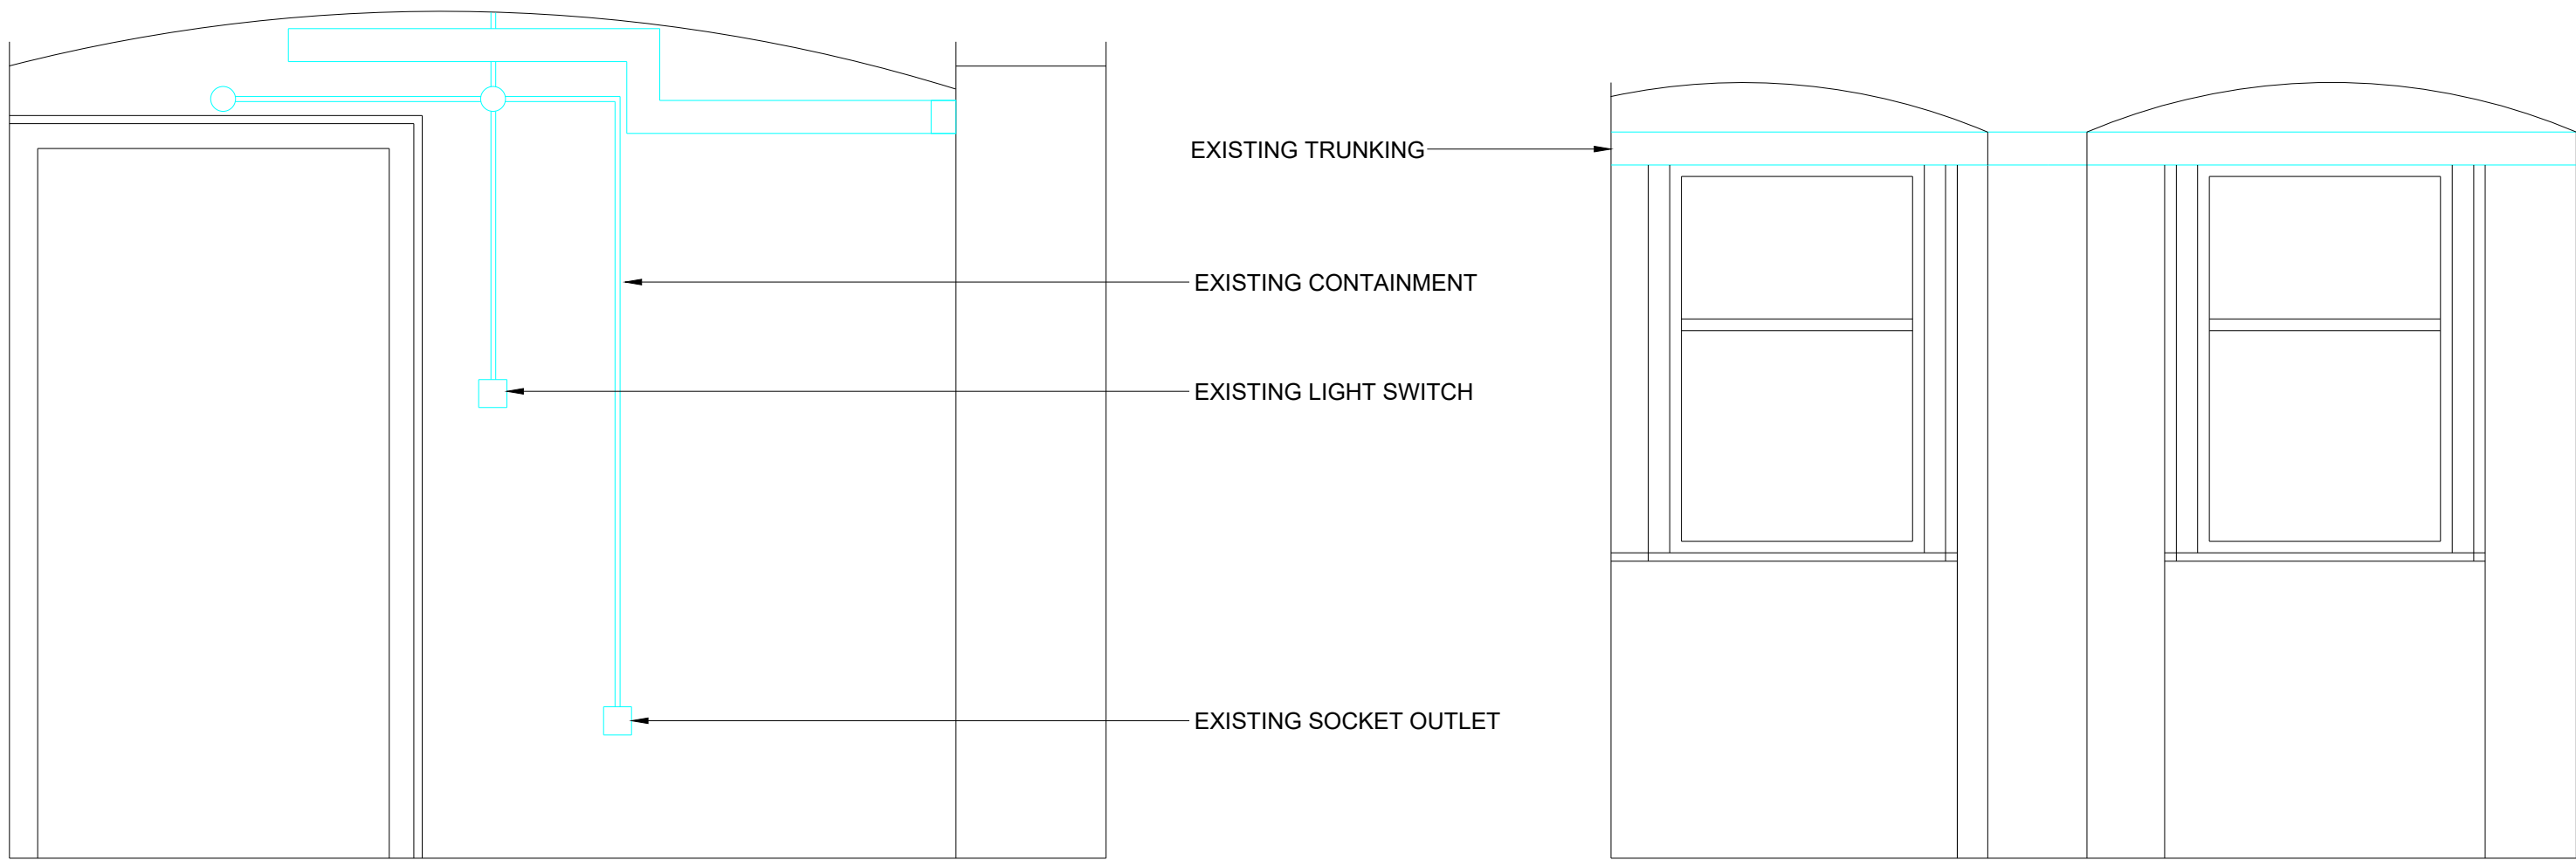


SECTION C

SECTION D

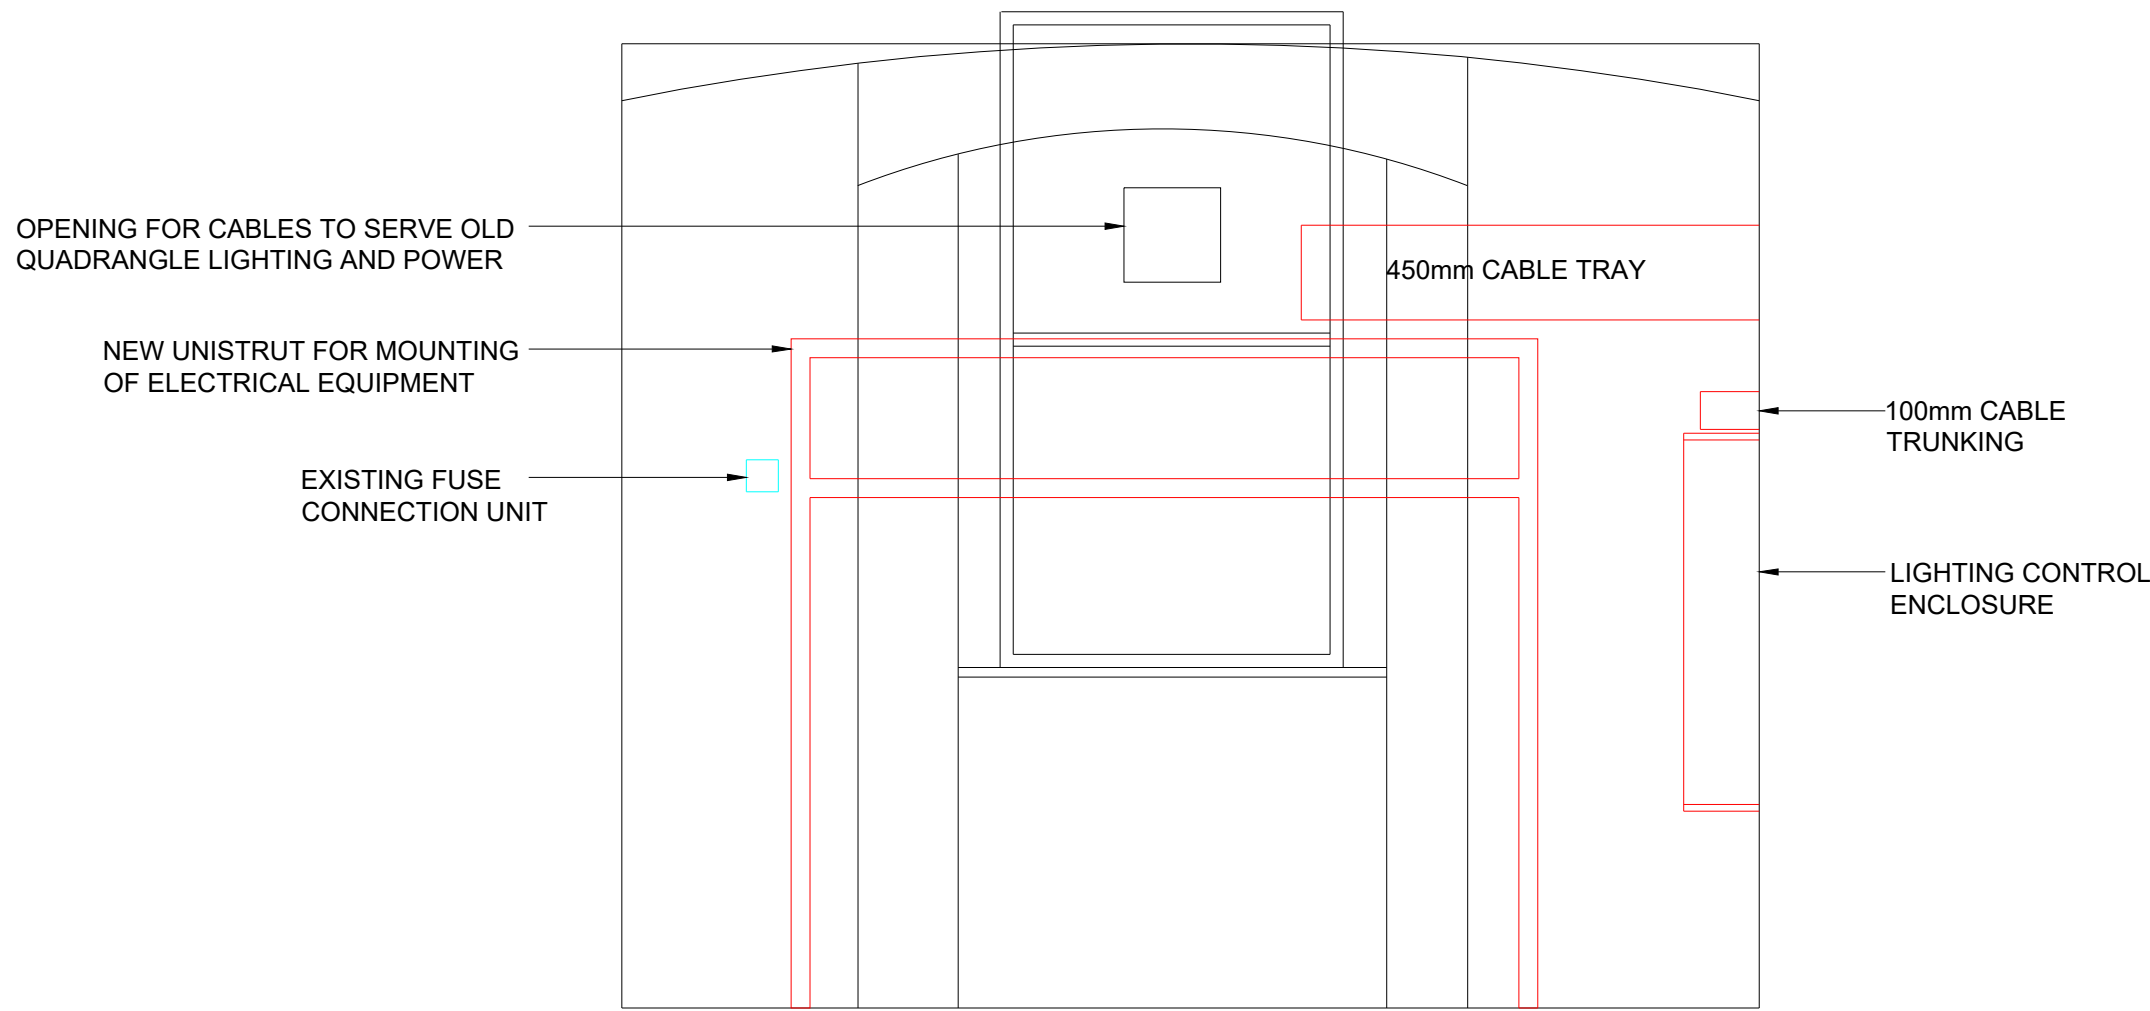


SECTION A

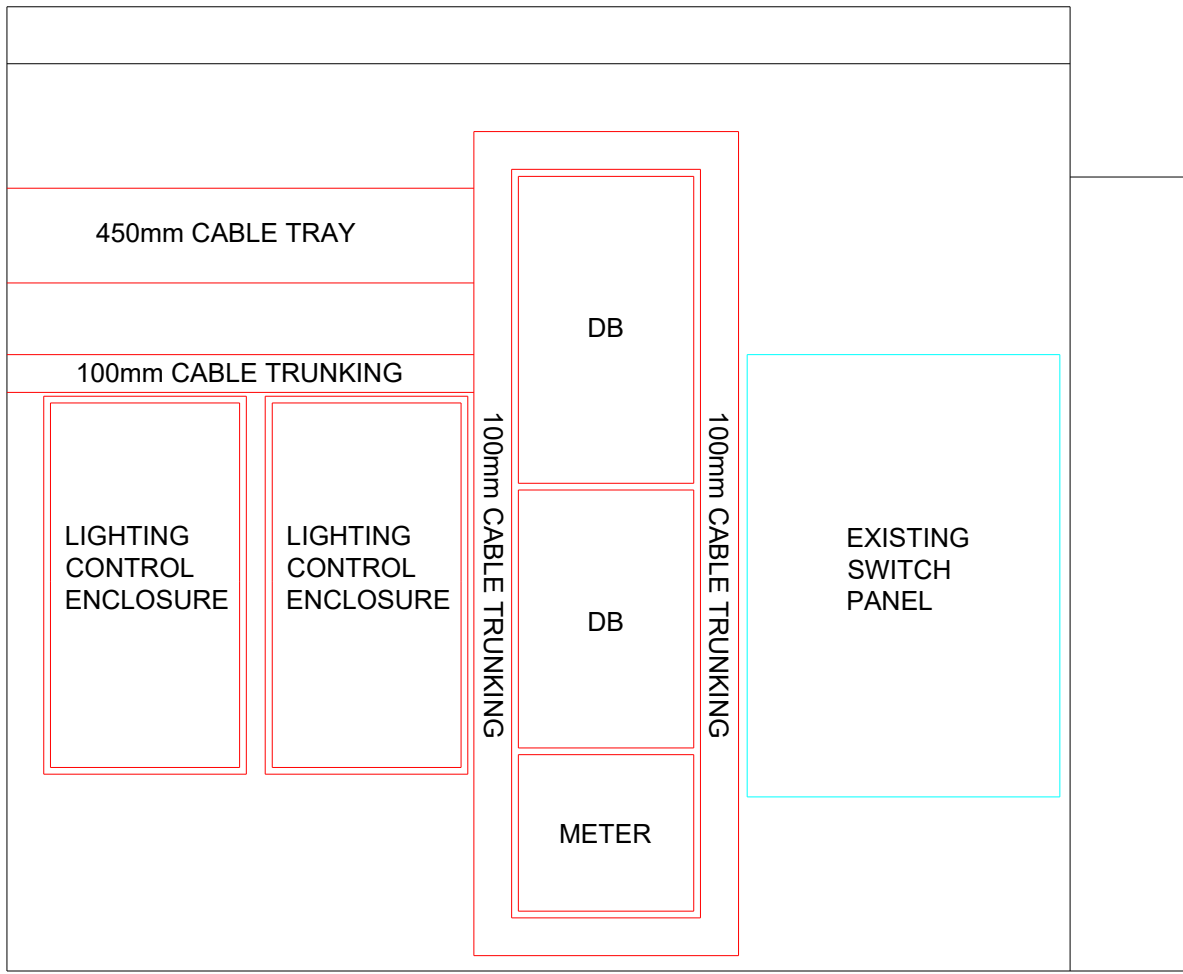

SECTION B

JOHN OWENS BUILDING LG.029 ELEVATIONS

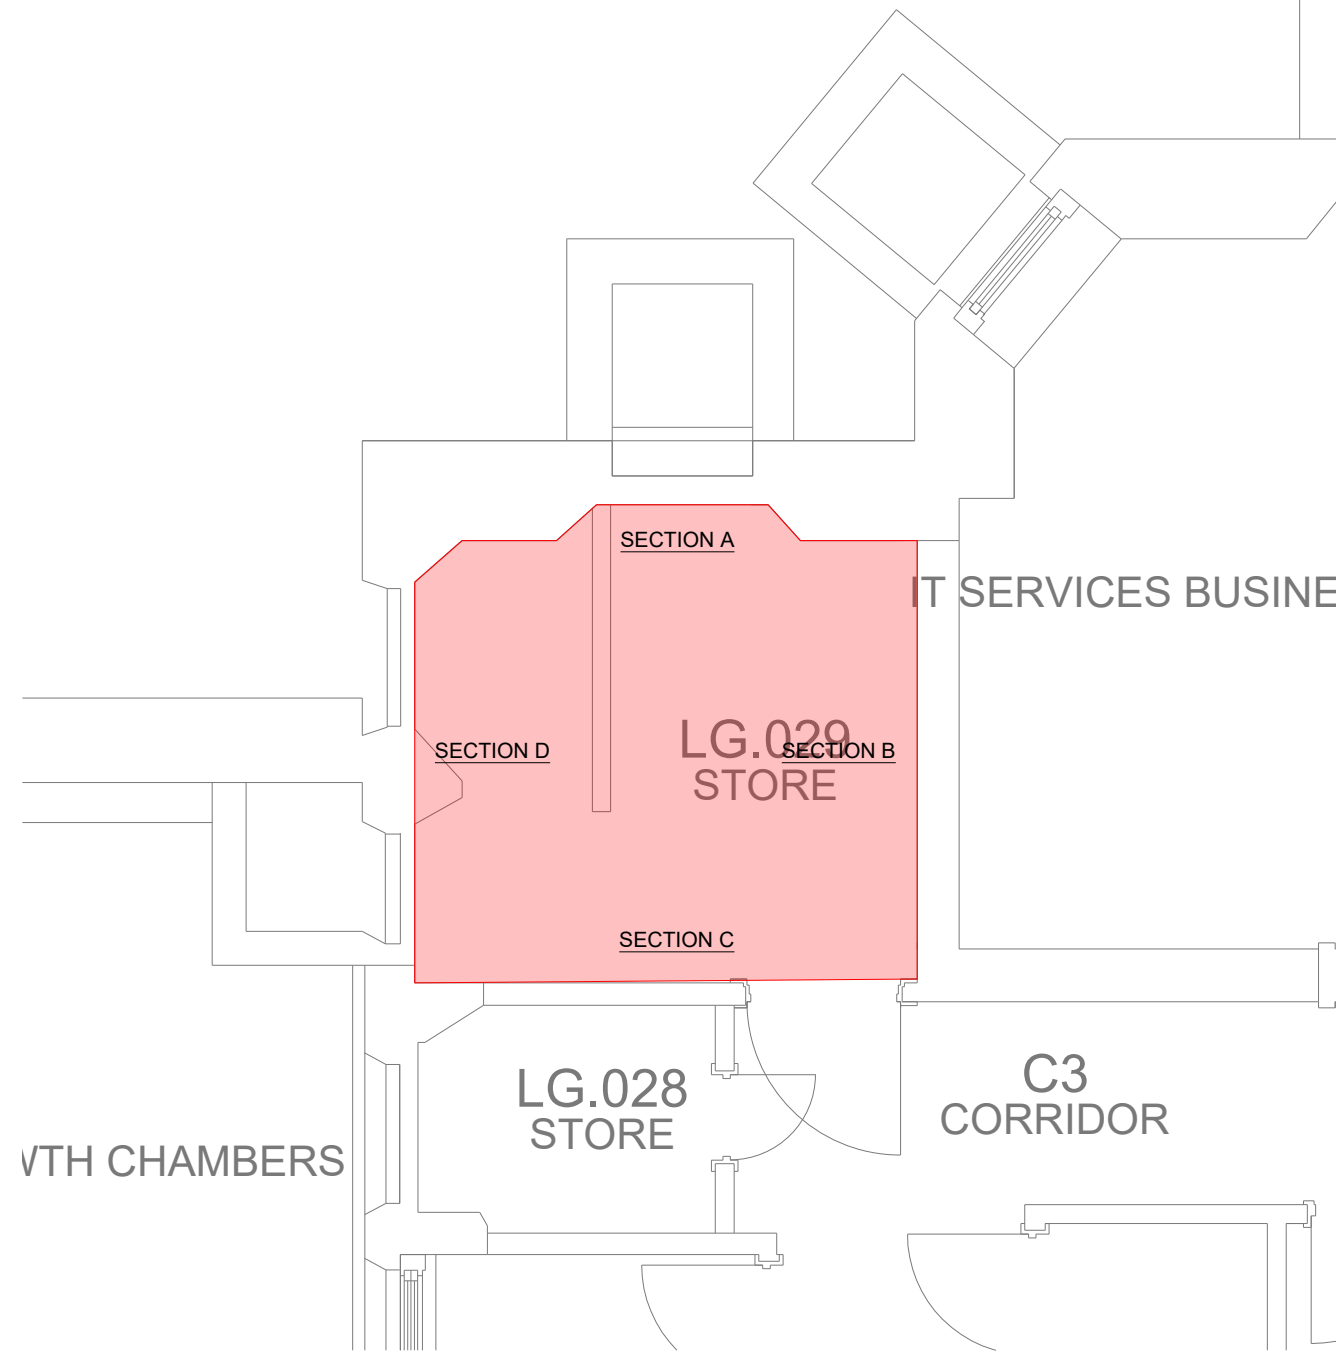

© RPS Group

General Notes

1. This drawing has been prepared in accordance with the scope of RPS's appointment with its client and is subject to the terms and conditions of that appointment. RPS accepts no liability for any use of this document other than by its client and only for the purposes for which it was prepared and provided.
2. If received electronically it is the recipient's responsibility to print to correct scale. Only written dimensions should be used.
3. This drawing should be read in conjunction with all other relevant drawings and specifications.
4. This drawing is not to be used for Construction/Installation purposes. It is a general arrangement Design Drawing and the Contractor shall produce their own Working Drawing for installation purposes.

Safety, Health & Environment Information

In addition to the hazards / risks normally associated with the types of work detailed on this drawing take note below. It is assumed that all works on this drawing will be carried out by a competent contractor, working, where appropriate, to an appropriate method statement.

Construction risks	Maintenance/Cleaning risks	Demolition/Adaption risks

LEGEND

- INDICATES NEW
- INDICATES EXISTING

C01	Initial Issue	NT	BK	17.04.24
Rev	Description	By	Ckd	Date

rps MAKING COMPLEX EASY
A TETRA TECH COMPANY rpsgroup.com
London • Birmingham • Manchester • Leeds • Newcastle-upon-Tyne

Client University of Manchester

Project Old Quadrangle

Title Proposed Electrical Equipment
LG.029

Project Stage Construction Issue Scale 1:20 @ A1 Date Created Sept 23
Project Leader SO Designer NT Information Manager TS

Document Number
M14420-RPS-ZZ-B1-DR-E-6006

Project Code - Originator - Volume - Level - Type - Role - Unique No.

RPS Project Number M14420 Status Code A5 Revision C01