



1. Level 0 - GA Existing
1 : 50

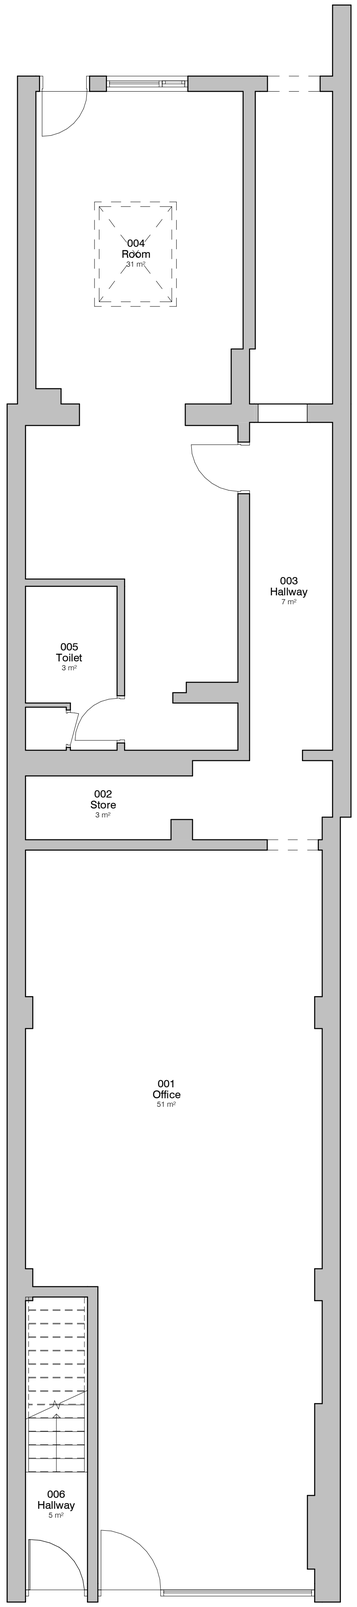

2. Front - Existing
1 : 100

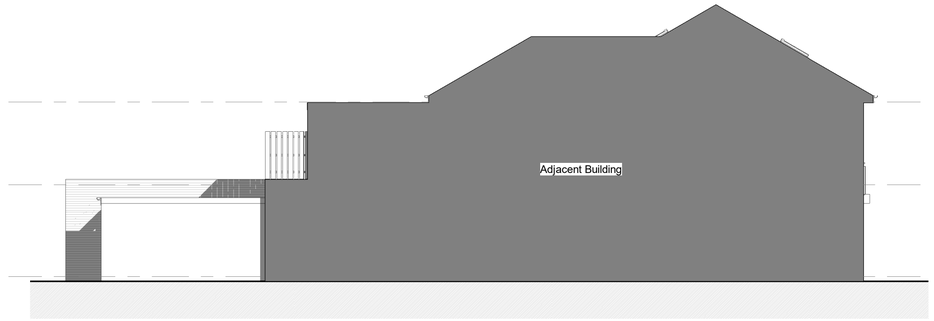

3. Left Side - Existing
1 : 100

4. Rear - Existing
1 : 100



5. Right Side - Existing
1 : 100

1 0 1 2 3 4 5
SCALE 1: 100 m

0.5 0 0.5 1 1.5 2 2.5
SCALE 1: 50 m

REV	DESCRIPTION	BY	DATE

PROJECT: 3 Central Buildings	SCALE @ A1: As indicated	DATE: 18/02/24	DRAWN BY: CW
CLIENT: Habib Rouf	STATUS: PLANNING		
TITLE: Existing GA Plans and Elevations	PROJECT NO.: DA24007.	DRAWING NO.: 002.	REV.

DEBTAL ARCHITECTURE
www.debtal.co.uk

NOTES

©COPYRIGHT - ALL RIGHTS RESERVED
THIS DRAWING MUST NOT BE REPRODUCED WITHOUT PRIOR WRITTEN CONSENT
DRAWING TO BE USED FOR THE STATUS INDICATED ONLY
ALL DIMENSIONS AND SETTING OUT SHALL BE CHECKED AND CONFIRMED ON SITE
ANY DISCREPANCIES TO BE REPORTED TO THE DESIGNER PRIOR TO THE
COMMENCEMENT OF WORKS OR ORDERING OF MATERIALS. ALL WORKS IN
ACCORDANCE WITH CURRENT STATUTORY LEGISLATION, RELEVANT CODES OF
PRACTICE AND BRITISH STANDARDS. ALL DIMENSIONS ON THIS DRAWING ARE IN
MILLIMETRES (UNLESS OTHERWISE STATED).