


All dimensions are in millimetres unless stated otherwise. No dimensions to be checked on site prior to construction.

Any discrepancies between drawings and site conditions are to be reported to the architect manager.

This drawing is to be read in conjunction with all relevant Structural, Mechanical, Electrical, and other drawings and specifications.

© COPYRIGHT
The copyright in this drawing is vested in OBI Property Ltd and no licence or assignment of any kind has been, or is, granted to any third party without the written consent of OBI Property Ltd. This drawing is to be used for the purpose of construction only and no other use is permitted without the written consent of OBI Property Ltd.

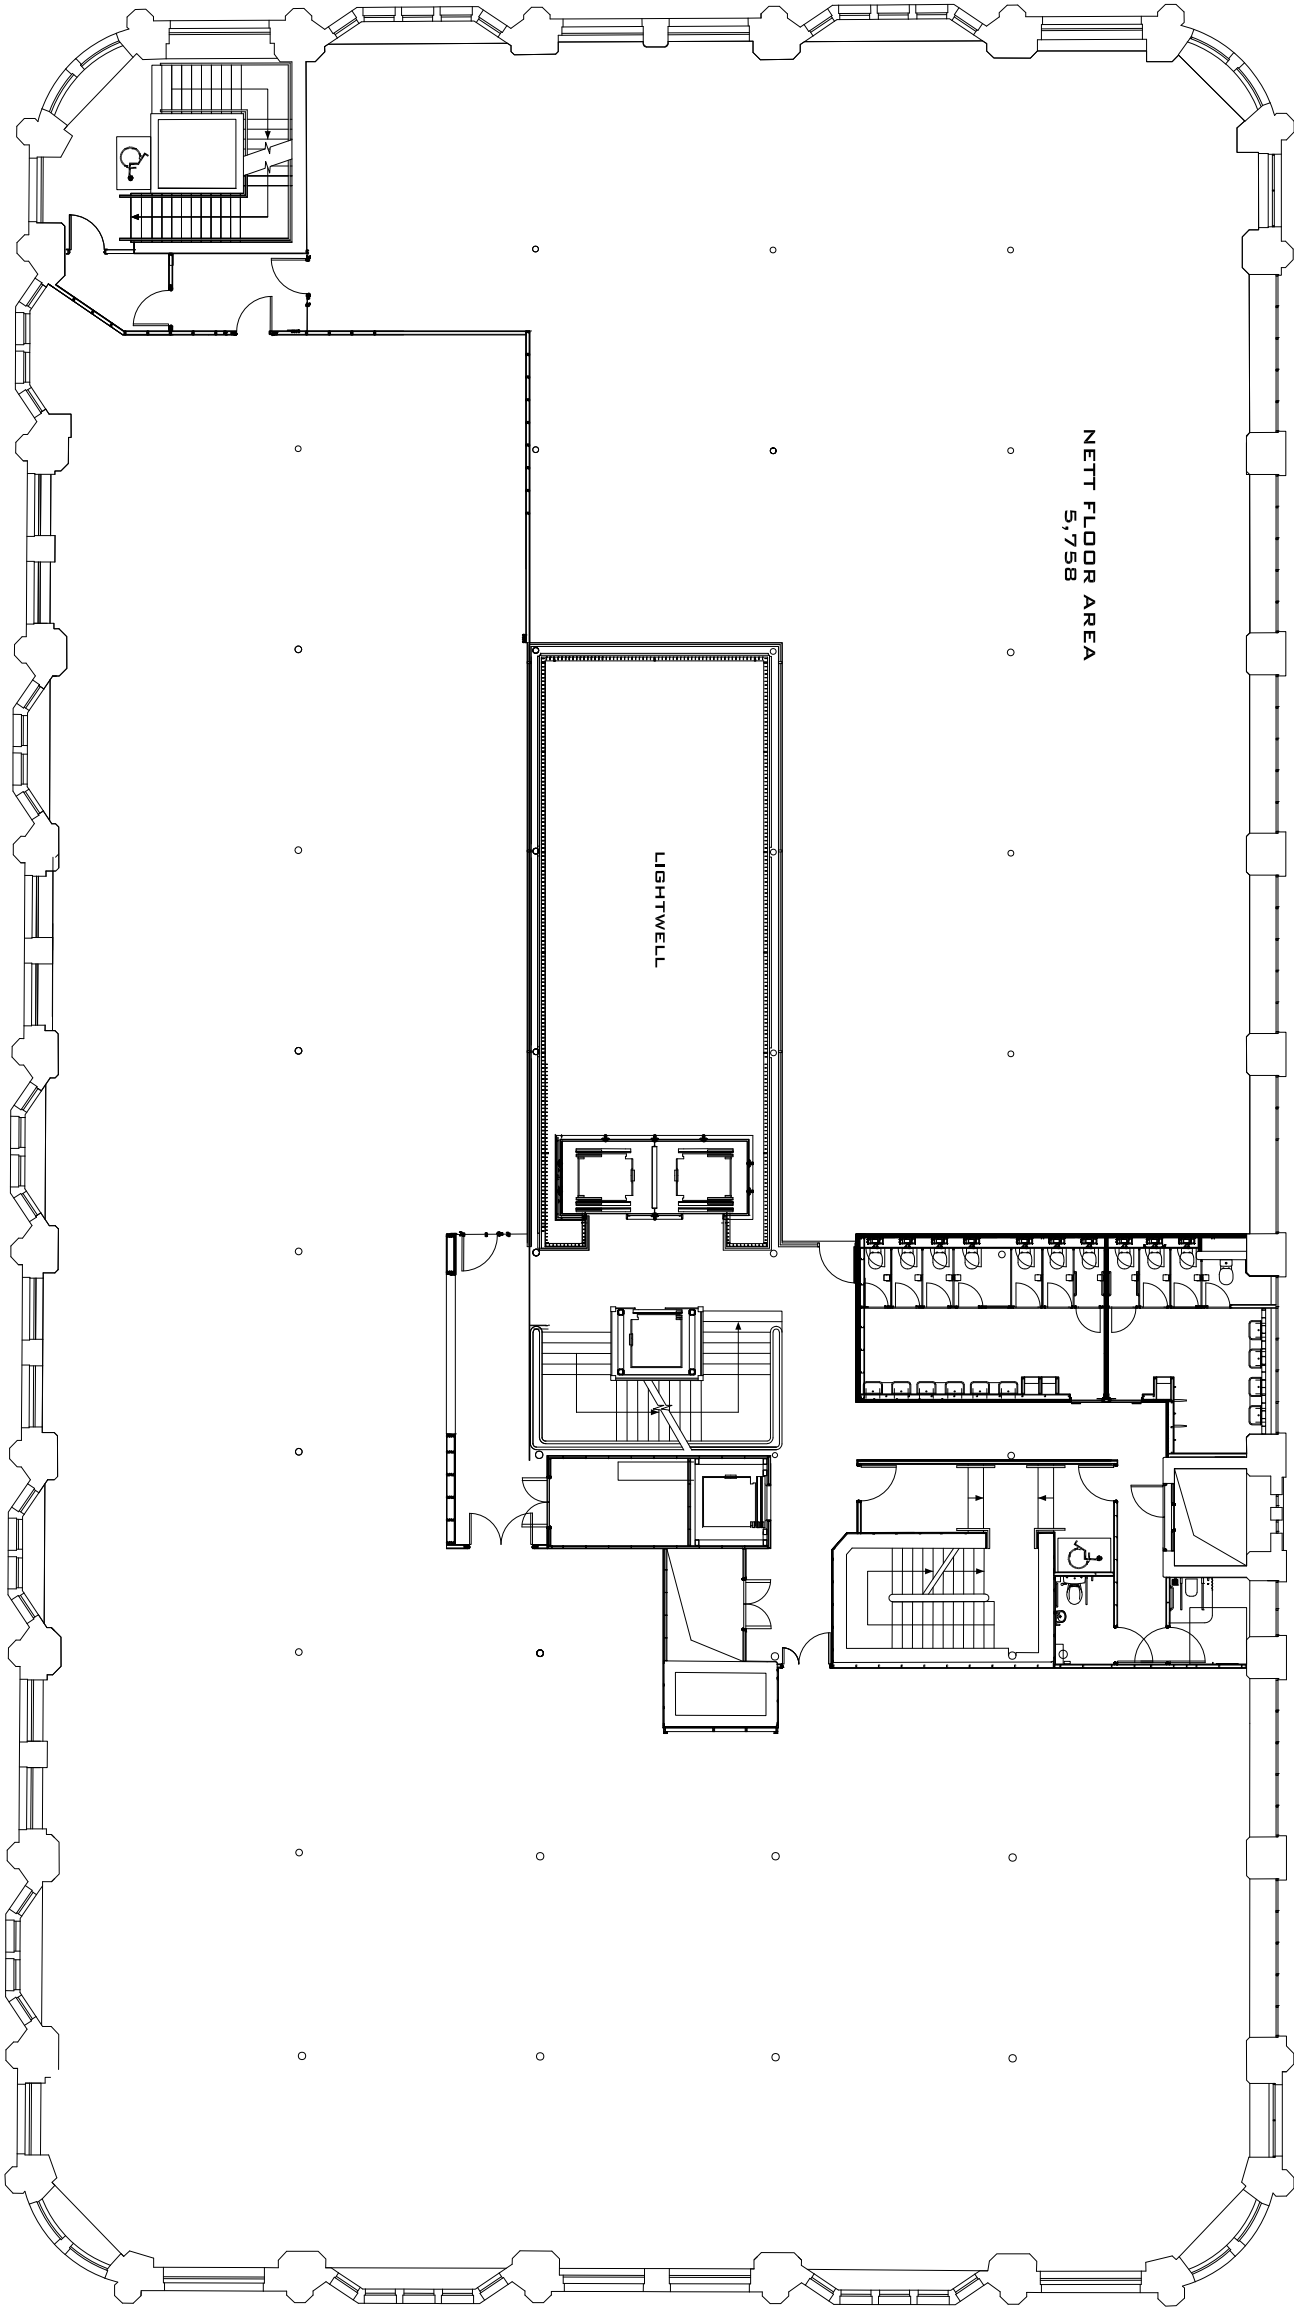

B	First Issue	14/10/23	RG	
a	First Issue	26/04/23	RG	
-	First Issue	26/04/23	RG	
REV	DESCRIPTION	DATE	BY	CHK

CLIENT NAME

CLIENT NAME

Philip J Davies Holdings plc

PROJECT NAME

Sevendale House

DWG TITLE

First Floor - Existing Layout

DWG NO: 01_100

REVISION: -

SCALE 1 : 200 @A3

DRAWN: RG

DWG STATUS:

TENDER