
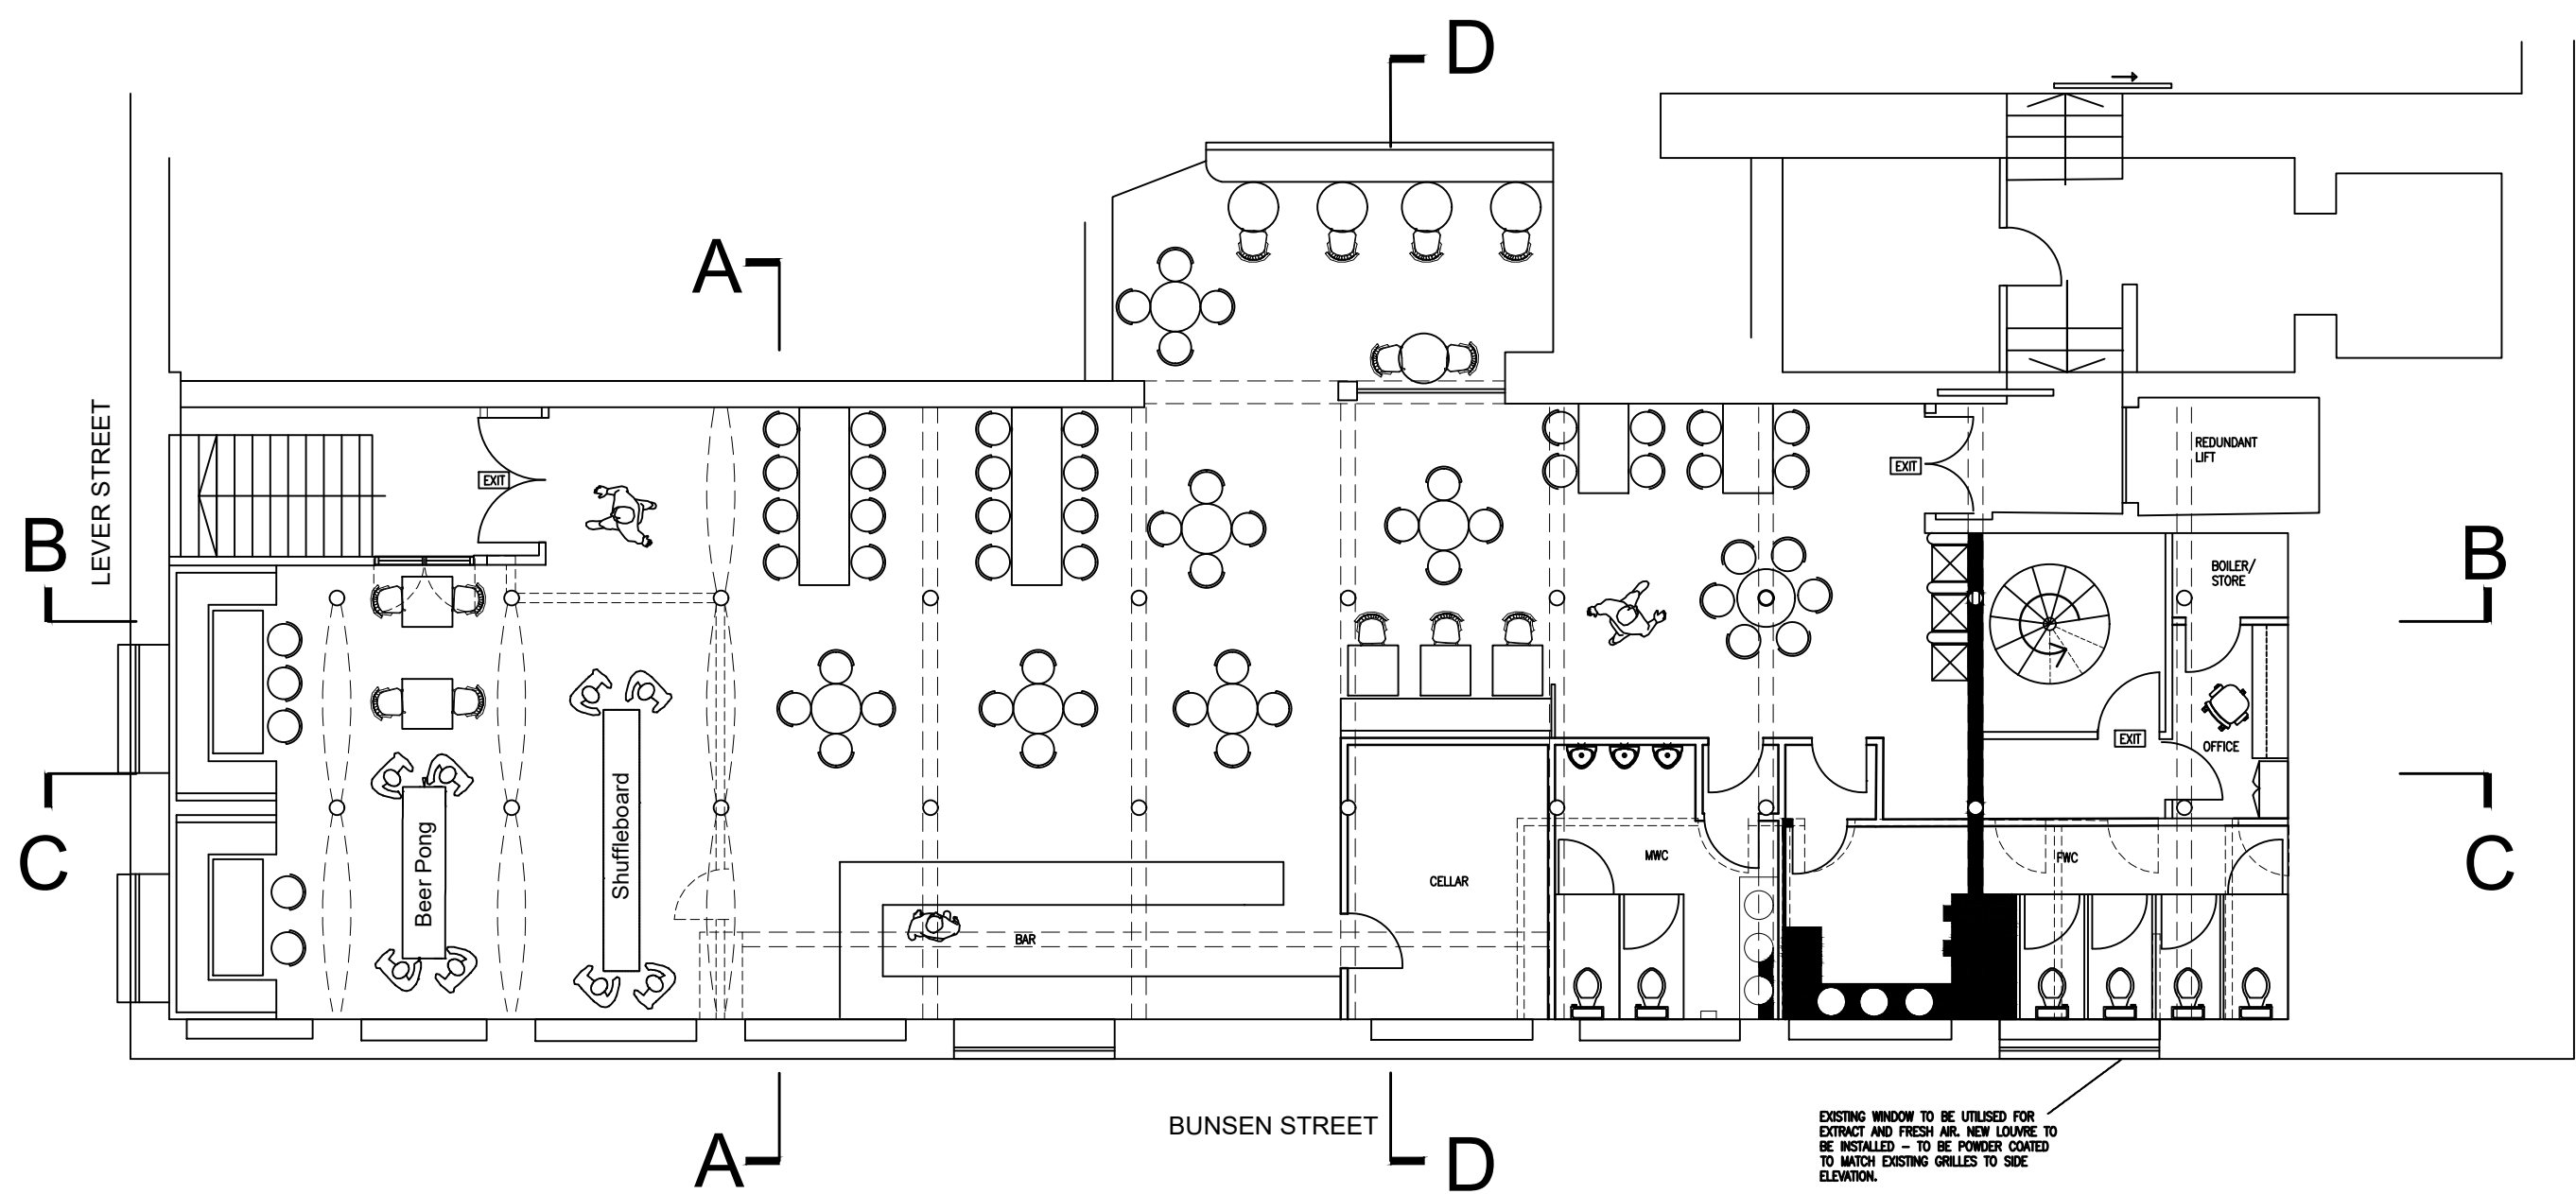
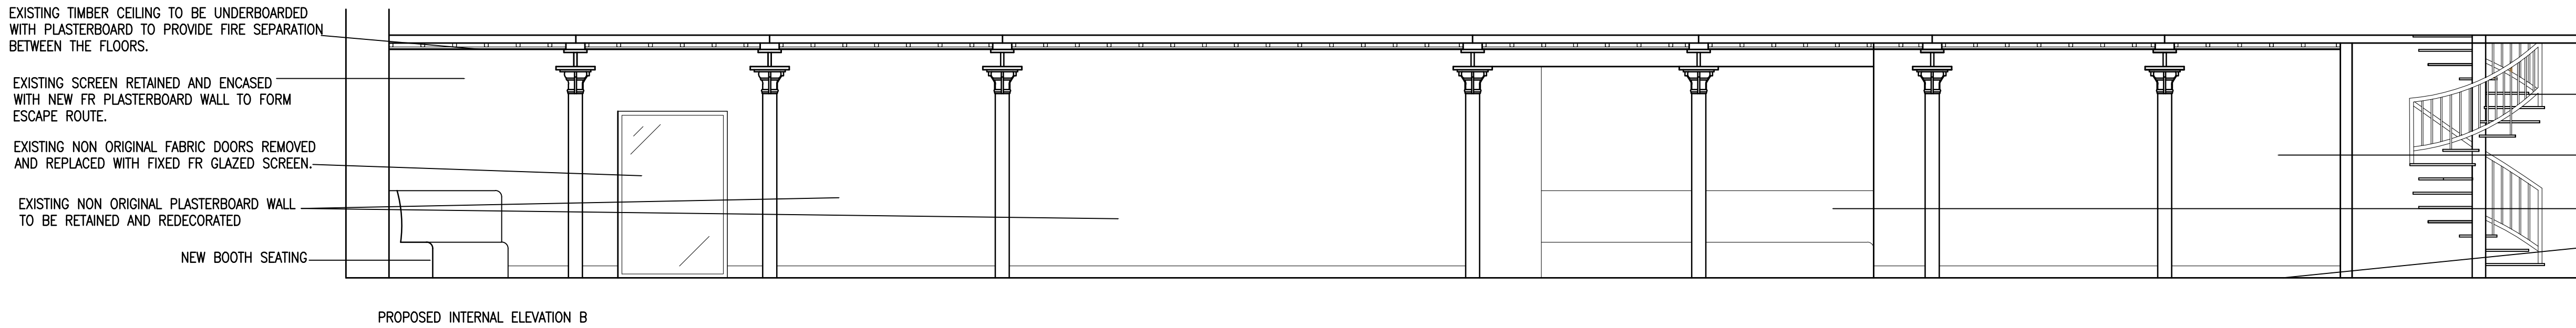
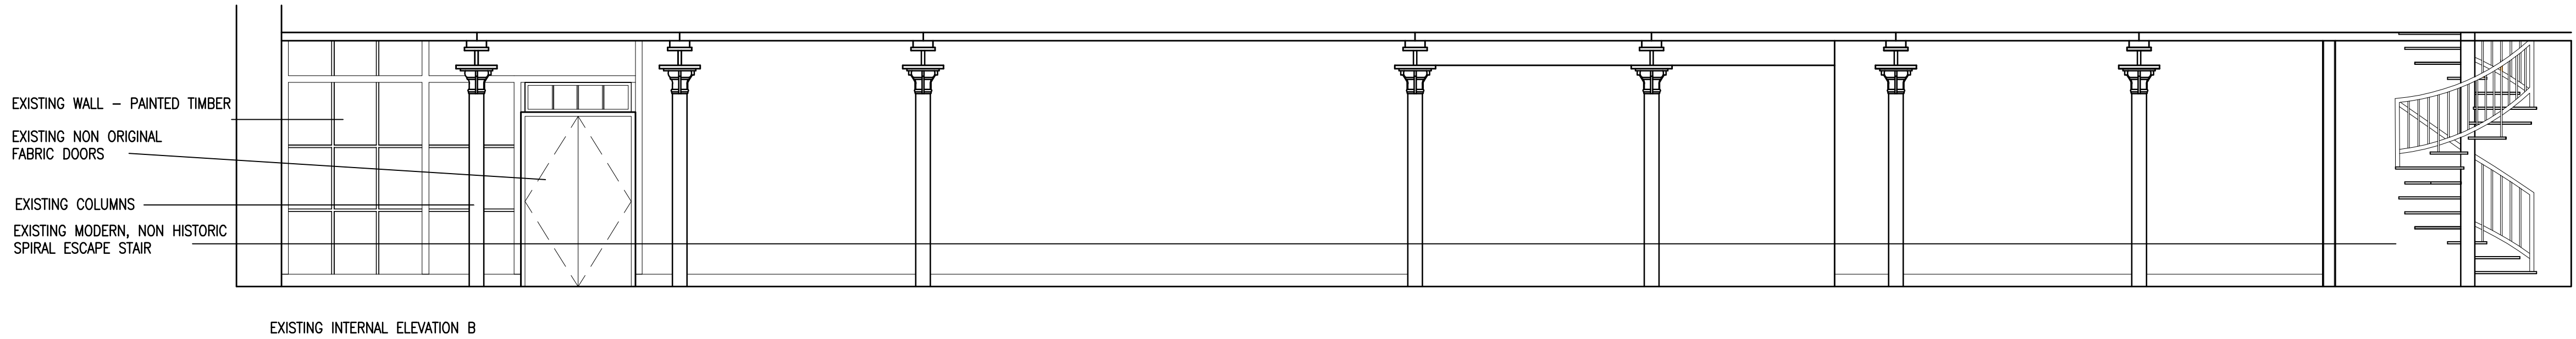
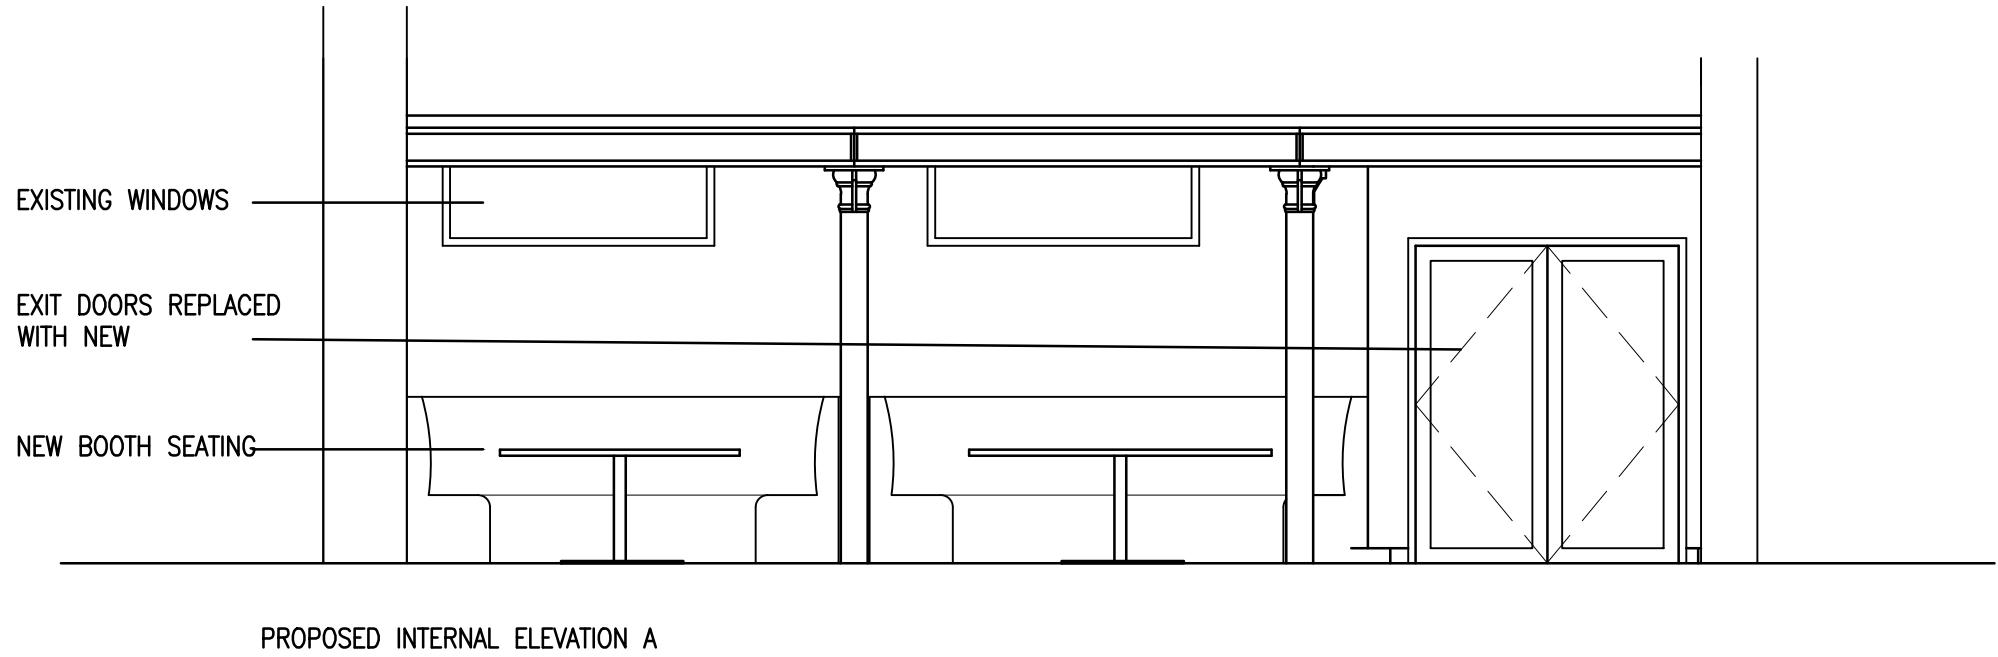


NOTE:DO NOT SCALE FROM THIS DRAWING.ALL DIMENSIONS TO BE CHECKED ON SITE.TO BE READ IN CONJUNCTION WITH ALL RELEVANT CONSULTANTS DOCUMENTATION

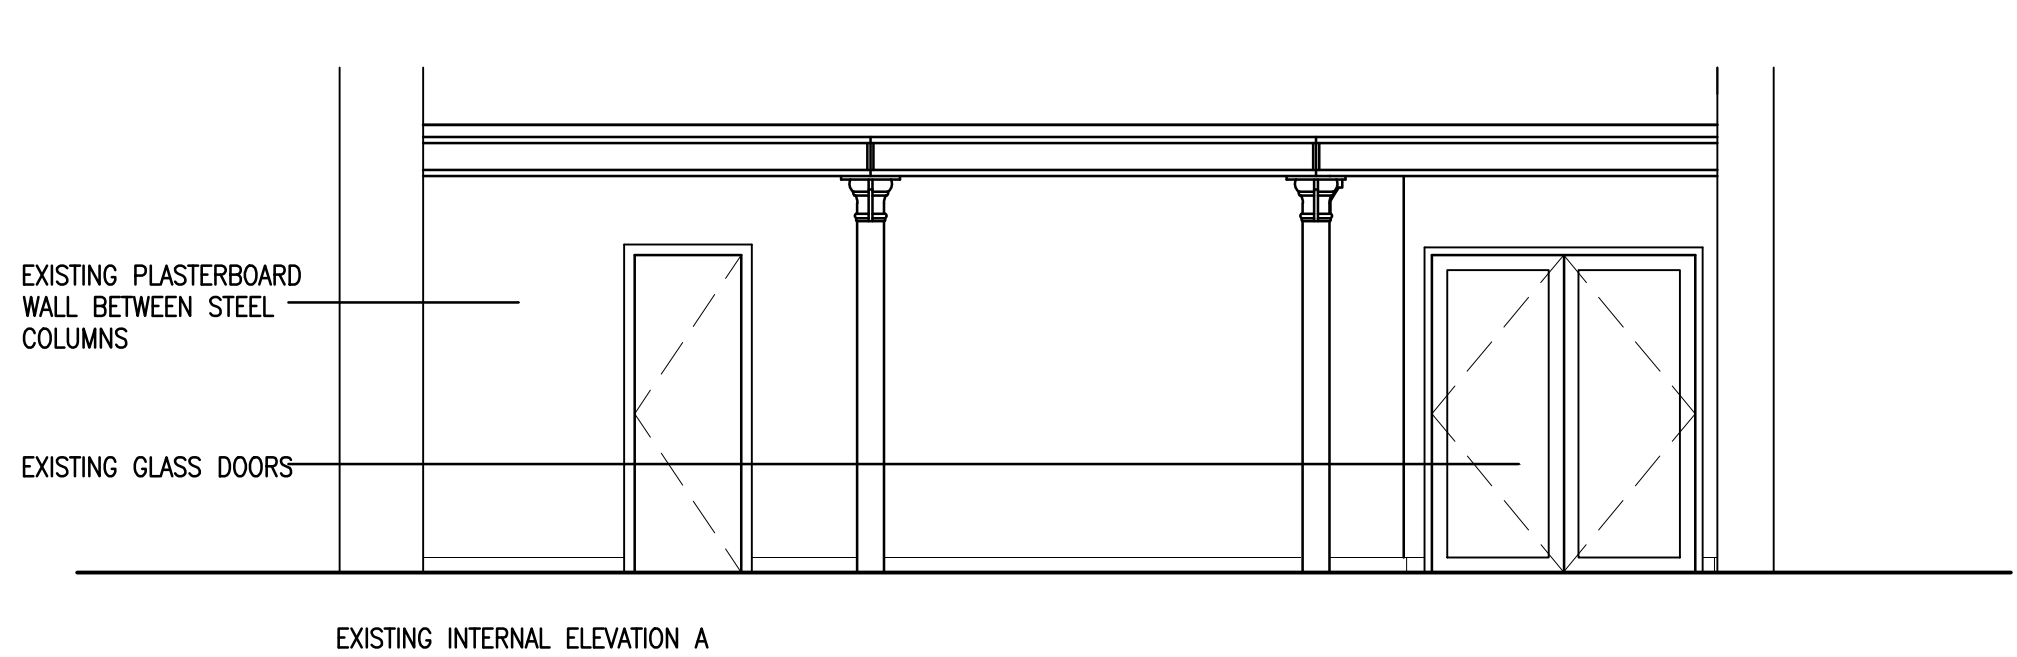

REVISIONS:
REV A: ELEVATION B-B ADDED 14.05.24

iCatch Design
INTERIOR DESIGN

10 KILWORTH AVENUE
SALE, CHESHIRE
M33 4SE
TEL: 07983 539728
WWW.ICATCHDESIGN.CO.UK

Project
ST JOSEPHS GROUP
BASEMENT LEVEL, 24 LEVER STREET
MANCHESTER

Drawing
EXISTING AND PROPOSED
INTERNAL ELEVATIONS A & B

Date APRIL 2024 Drawn By SS Scale 1:50@A1

Drawing Status Drawing No. Rev No.
PLANNING 0209-06 A

Internal Elevations Scale 1:50 @ A1

REFERENCE PLAN 1:100 @ A1