



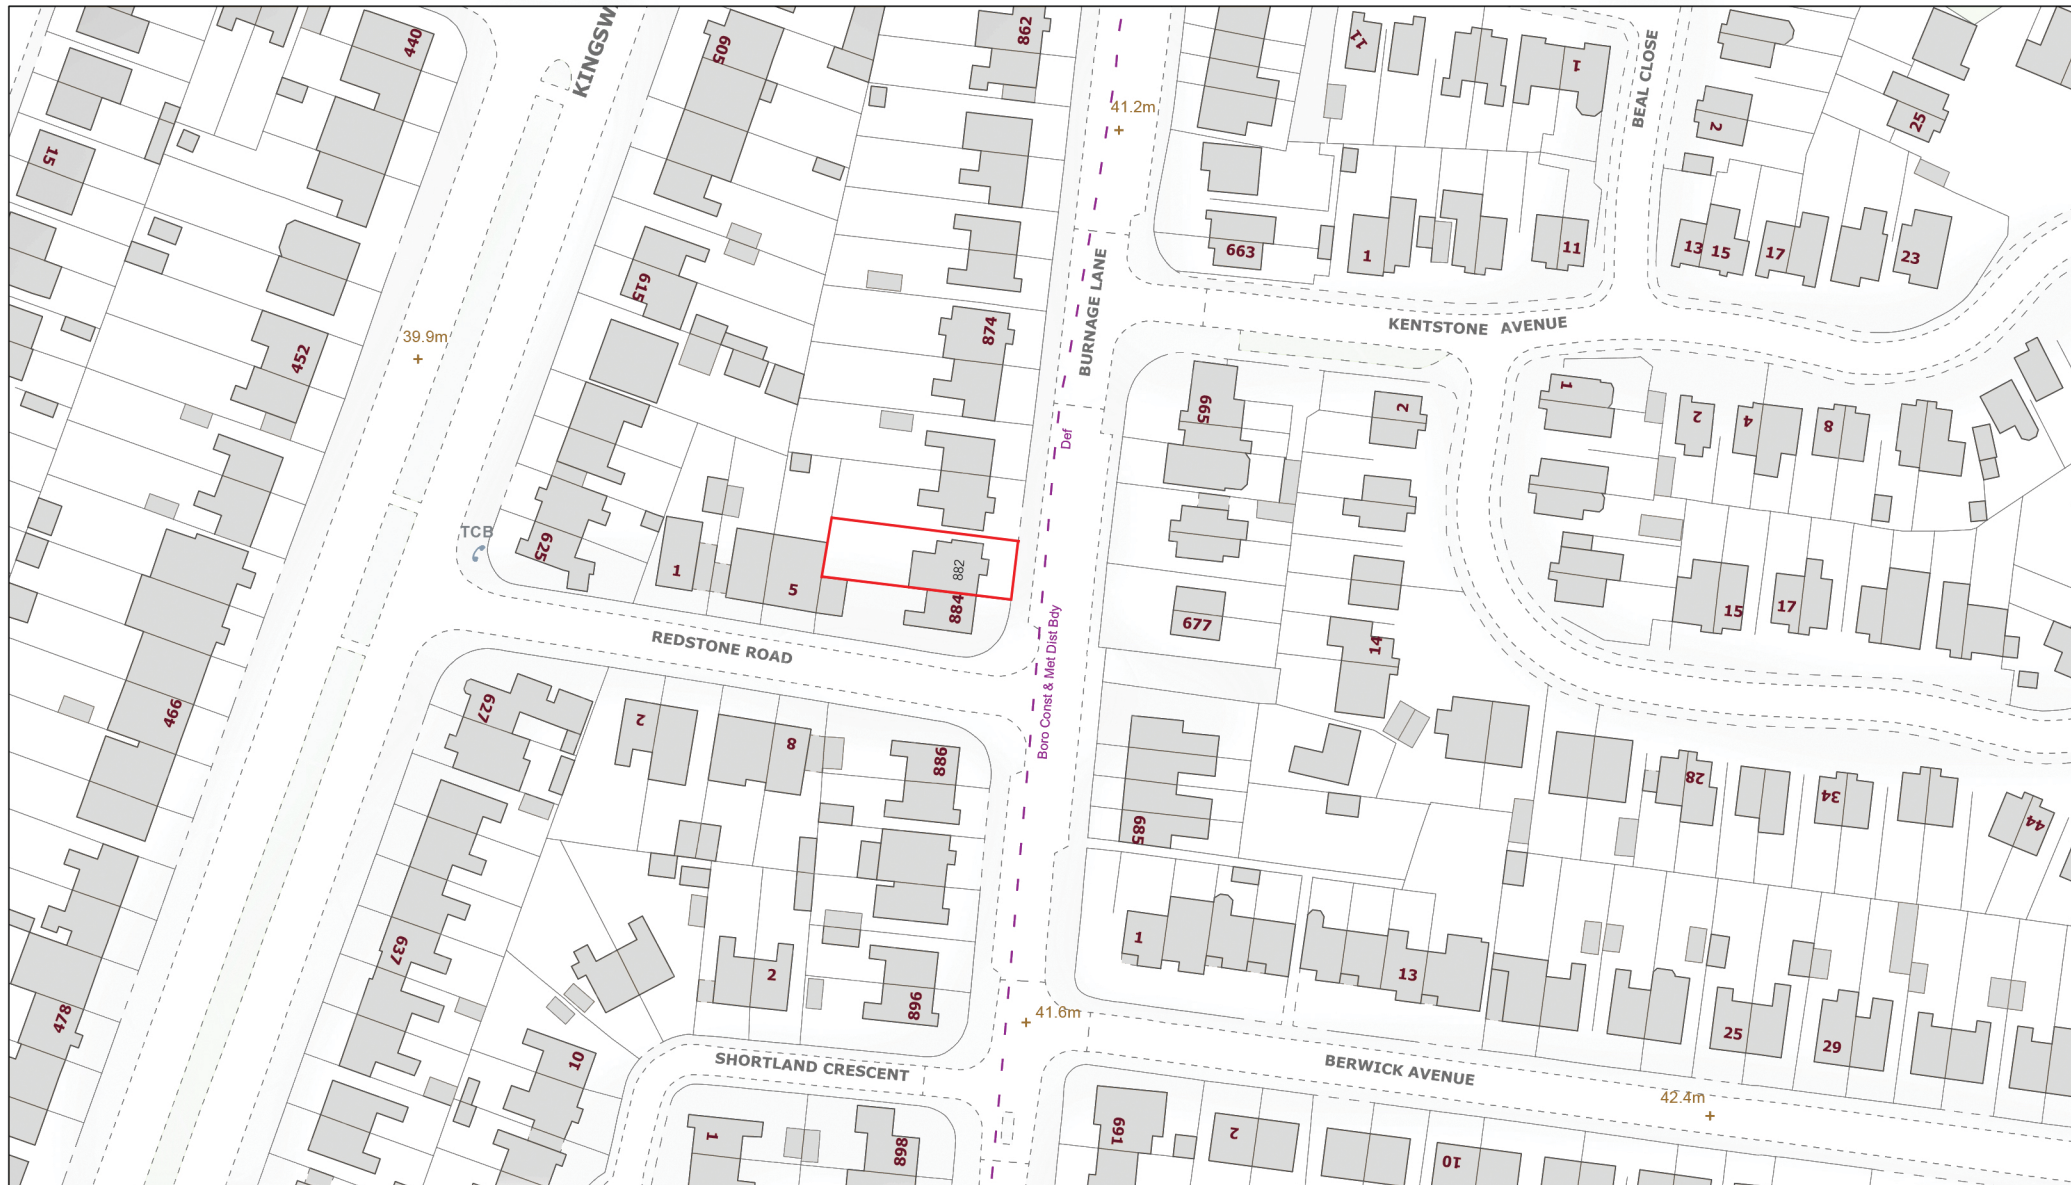

Scale 1:1250

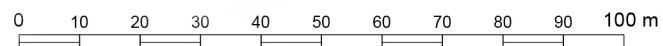

882 BURNAGE LANE

LOCATION PLAN

A4 @1:1250

30/04/2024