




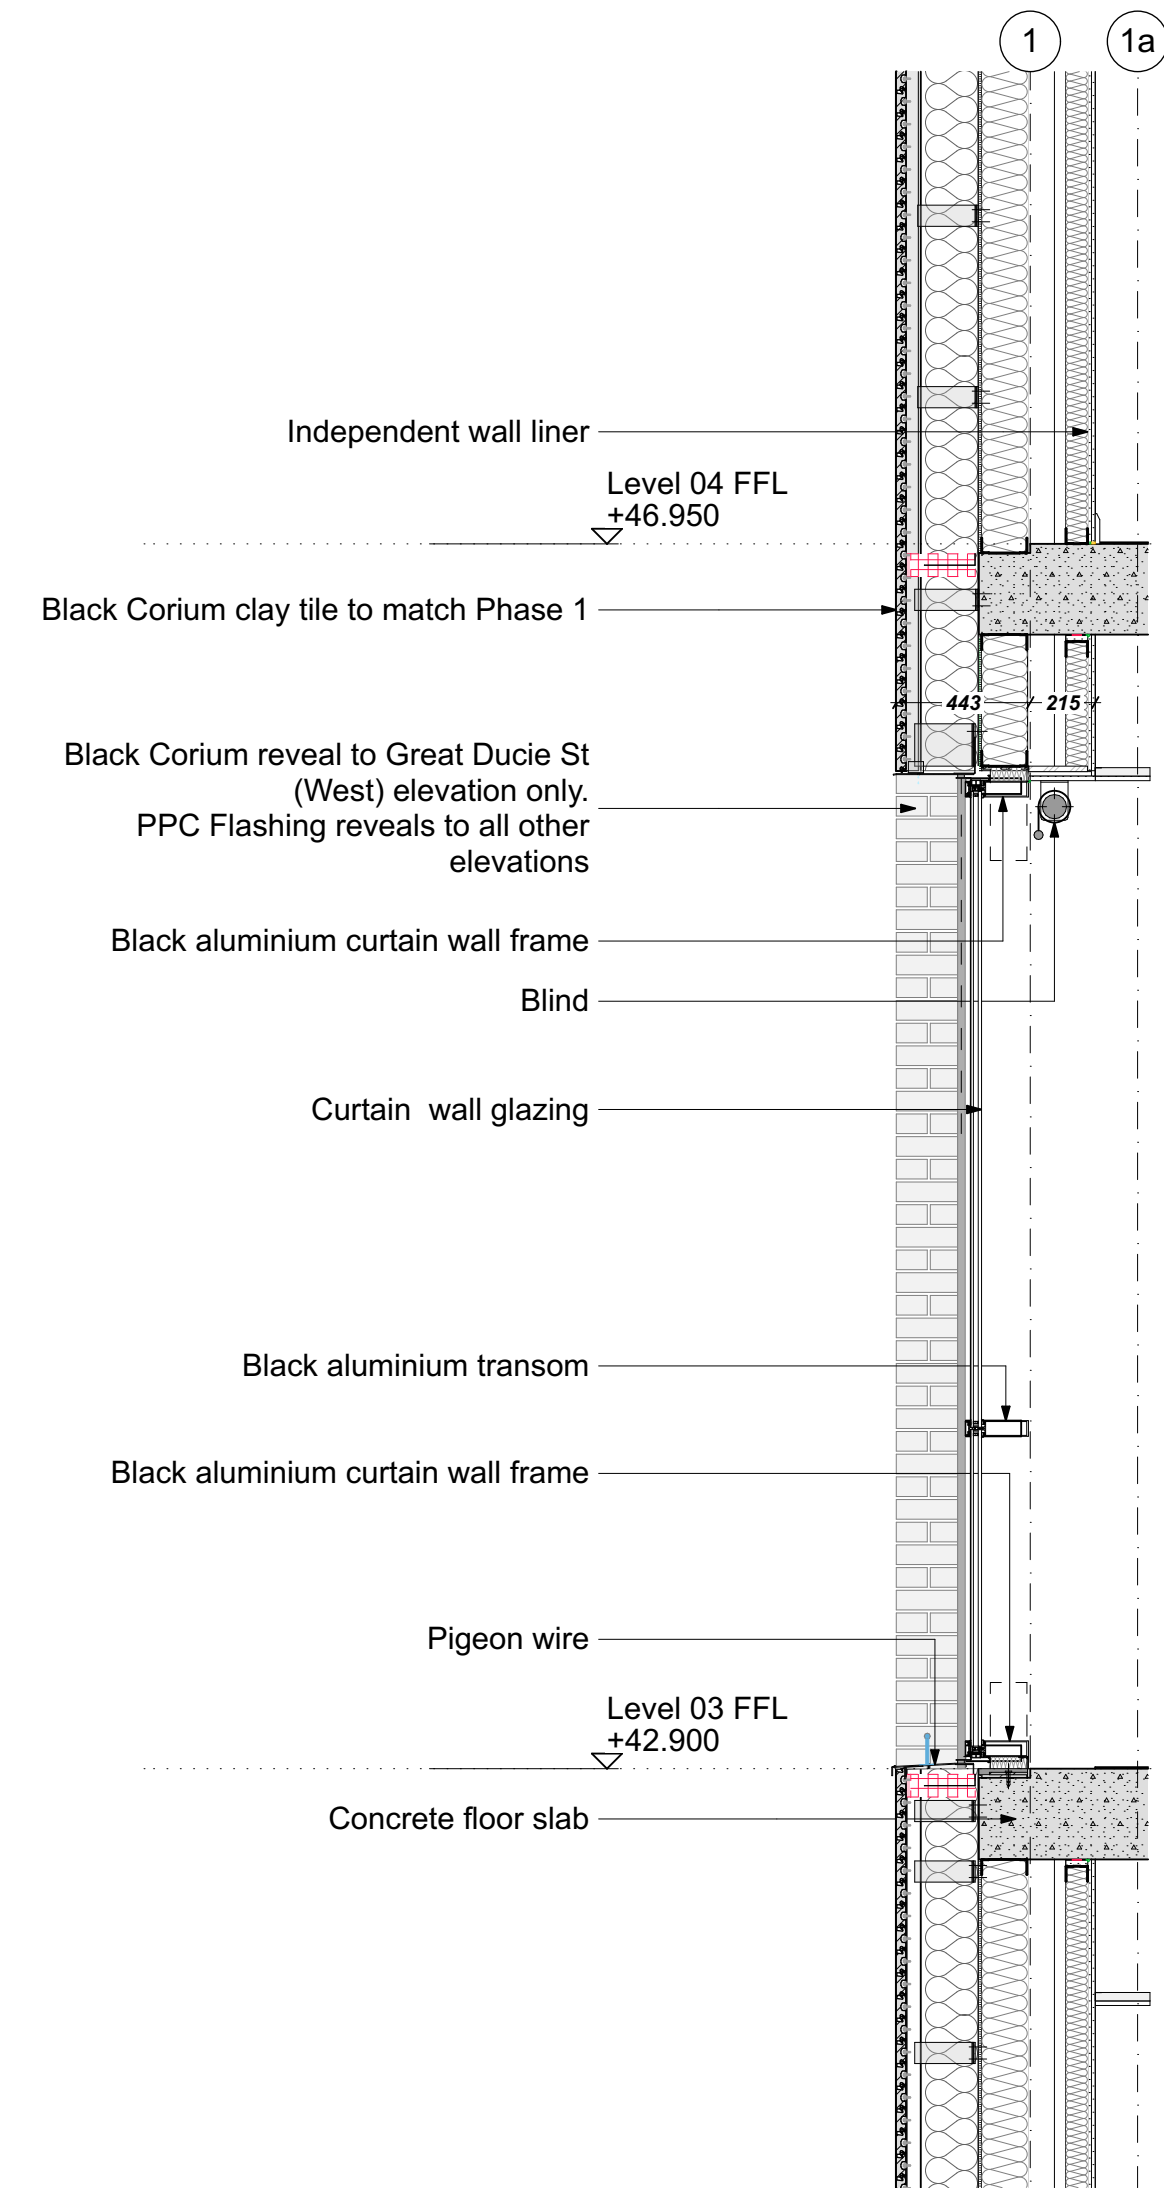


Typical Section Detail 1 - External Wall
1:25

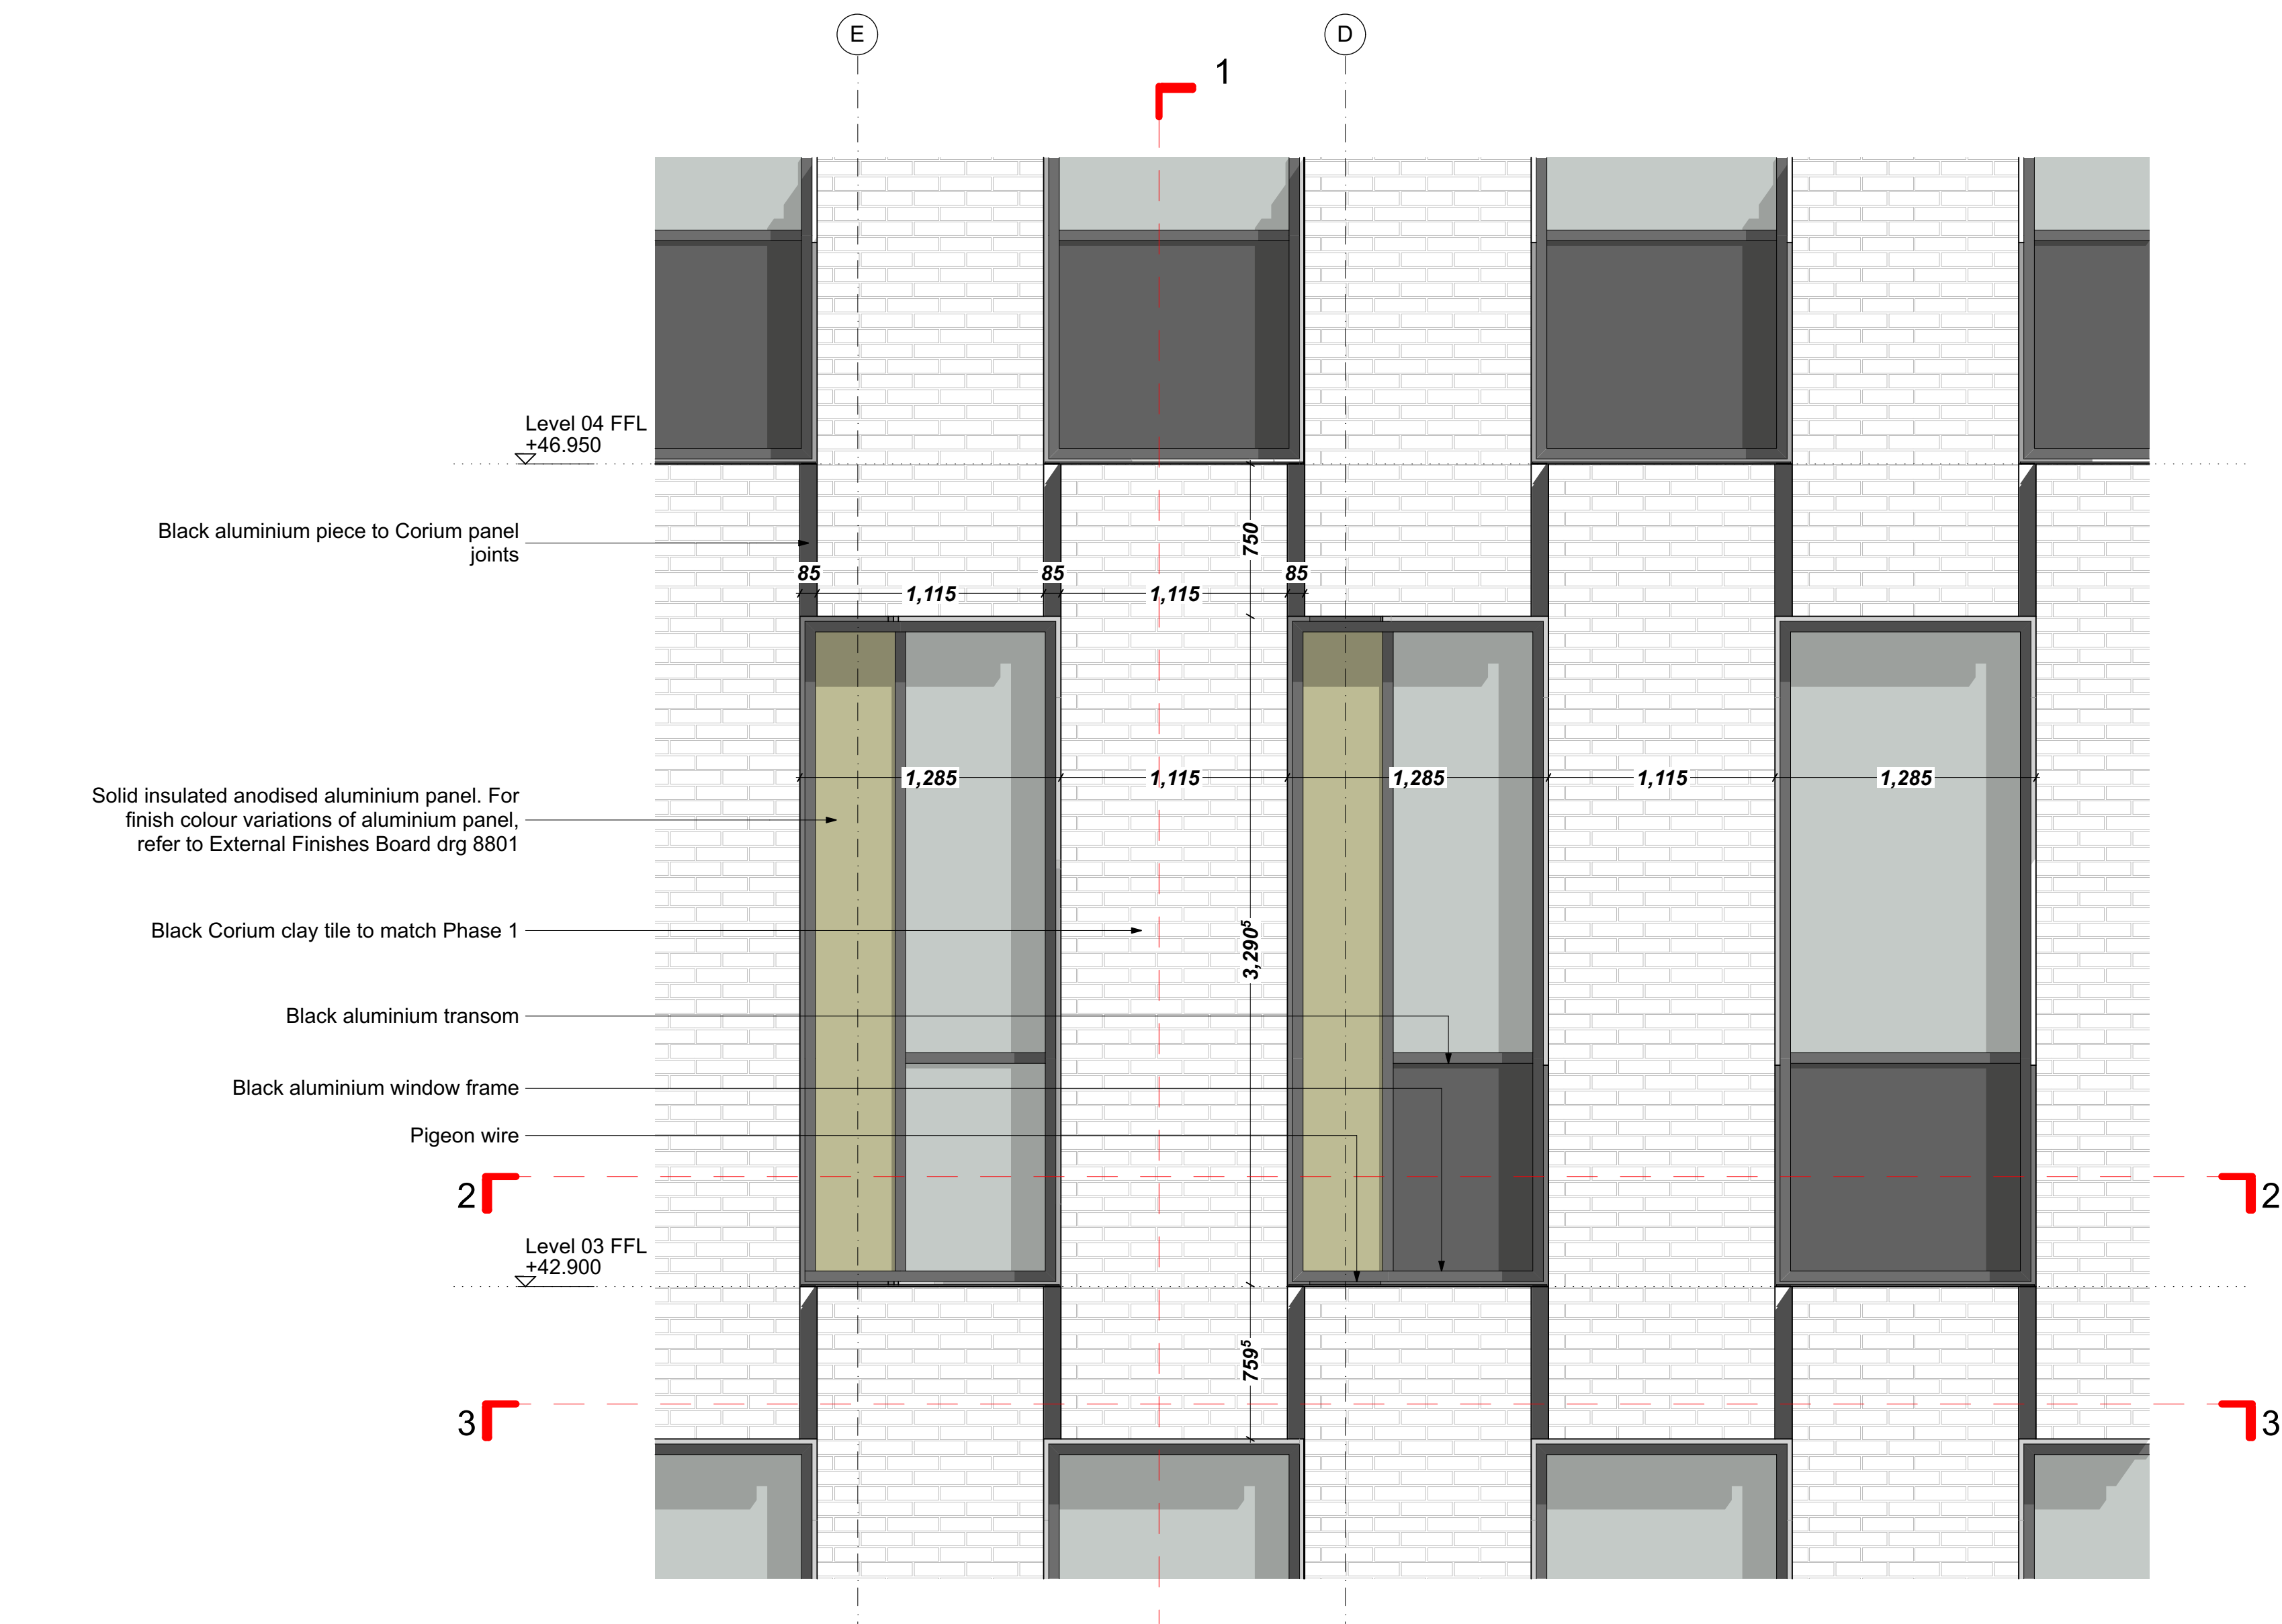


Typical Detailed Elevation
1:25

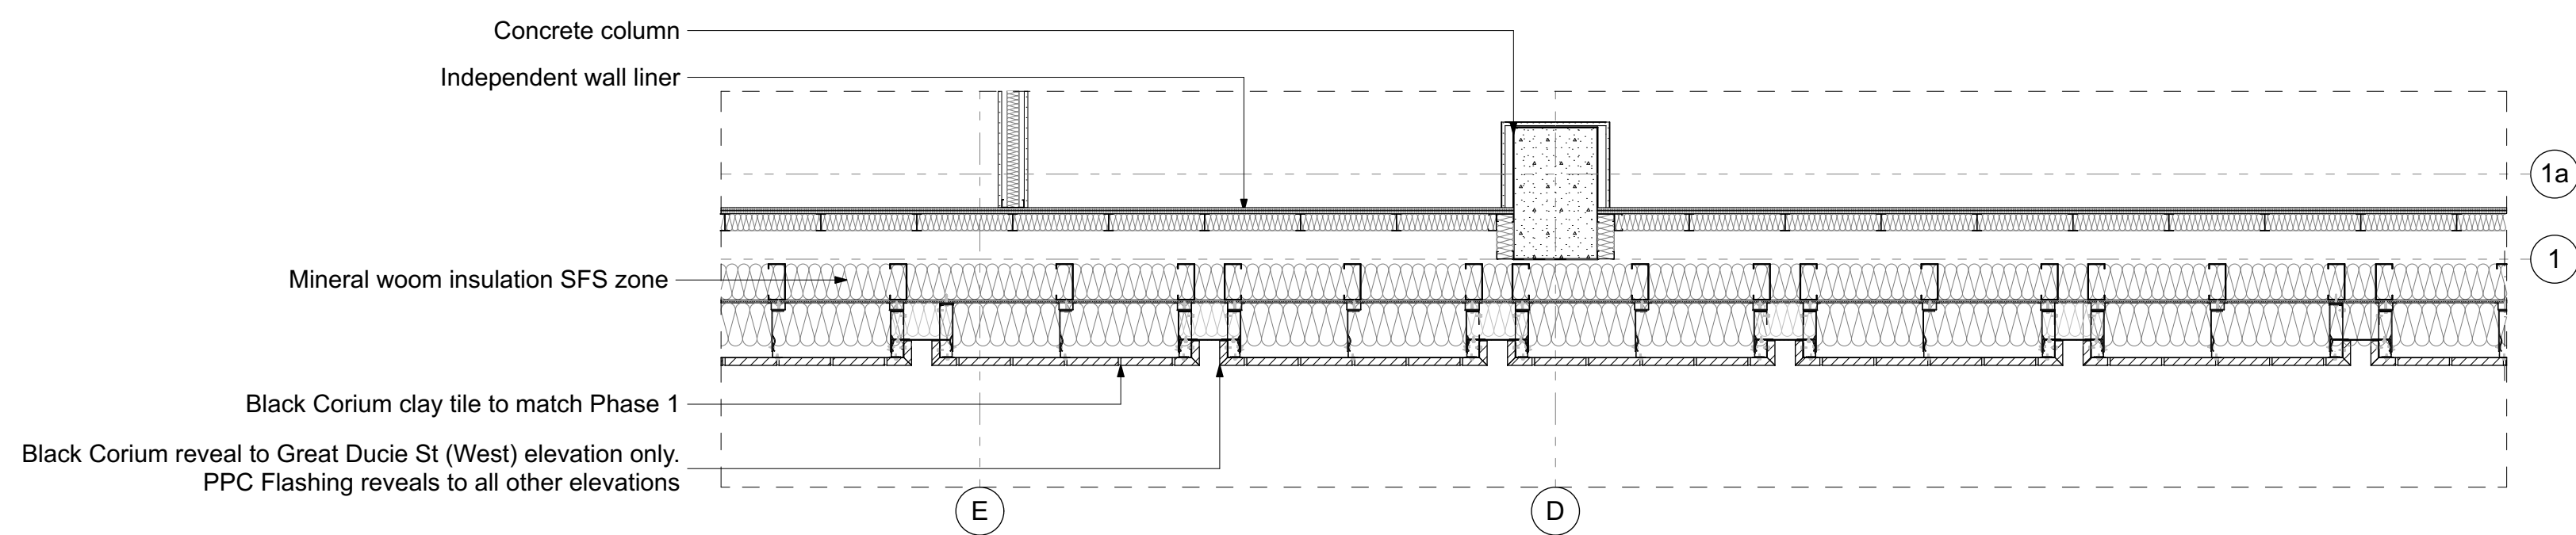

Plan Detail 2 - Typical External Wall
1:25

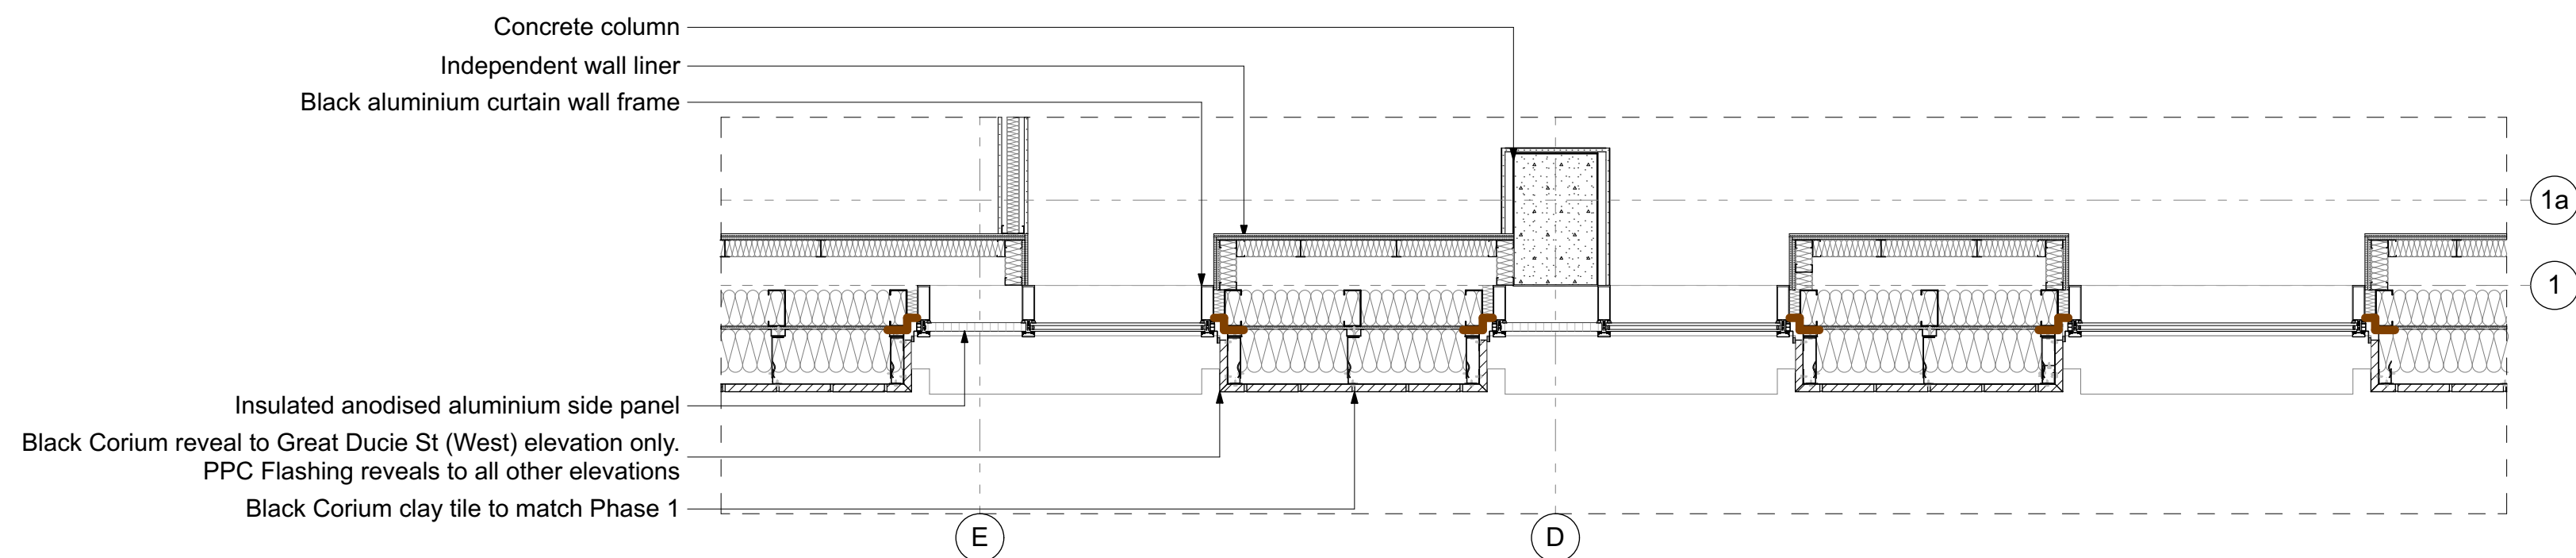

Plan Detail 3 - Typical External Wall
1:25

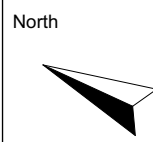

Notes

P02	Amended to suit WDC comments	JMW	GQ	10.11.23
P01	Issued for Planning Condition 08	JMW	GQ	19.10.23
rev	description	drawn	checked	date

B BOND BRYAN

The Church Studio Springvale Road Sheffield S10 1LP
t 0114 266 2040
e TMC-City@bondbryan.co.uk
w www.bondbryan.co.uk

simpsonhaugh

Riverside 4 Commercial Street Manchester M15 4RQ
t 0161 835 2345
e mail@simpsonhaugh.com
w www.simpsonhaugh.com

City Centre Phase 2
City Centre Site
-

The Manchester College



External Wall - Typical Facade

project	originator	volume	level	type	role	number
CCPH2	BBA	ZZ	XX	DR	A	3390

Originator project ref 21187	Purpose of Issue: DESIGN
scale(s) 1:25	status : A4 APPROVED AND ACCEPTED
original paper size	revision : P02 PRELIMINARY