


INSIDE

WINDOW DETAIL PLAN @ 1:5

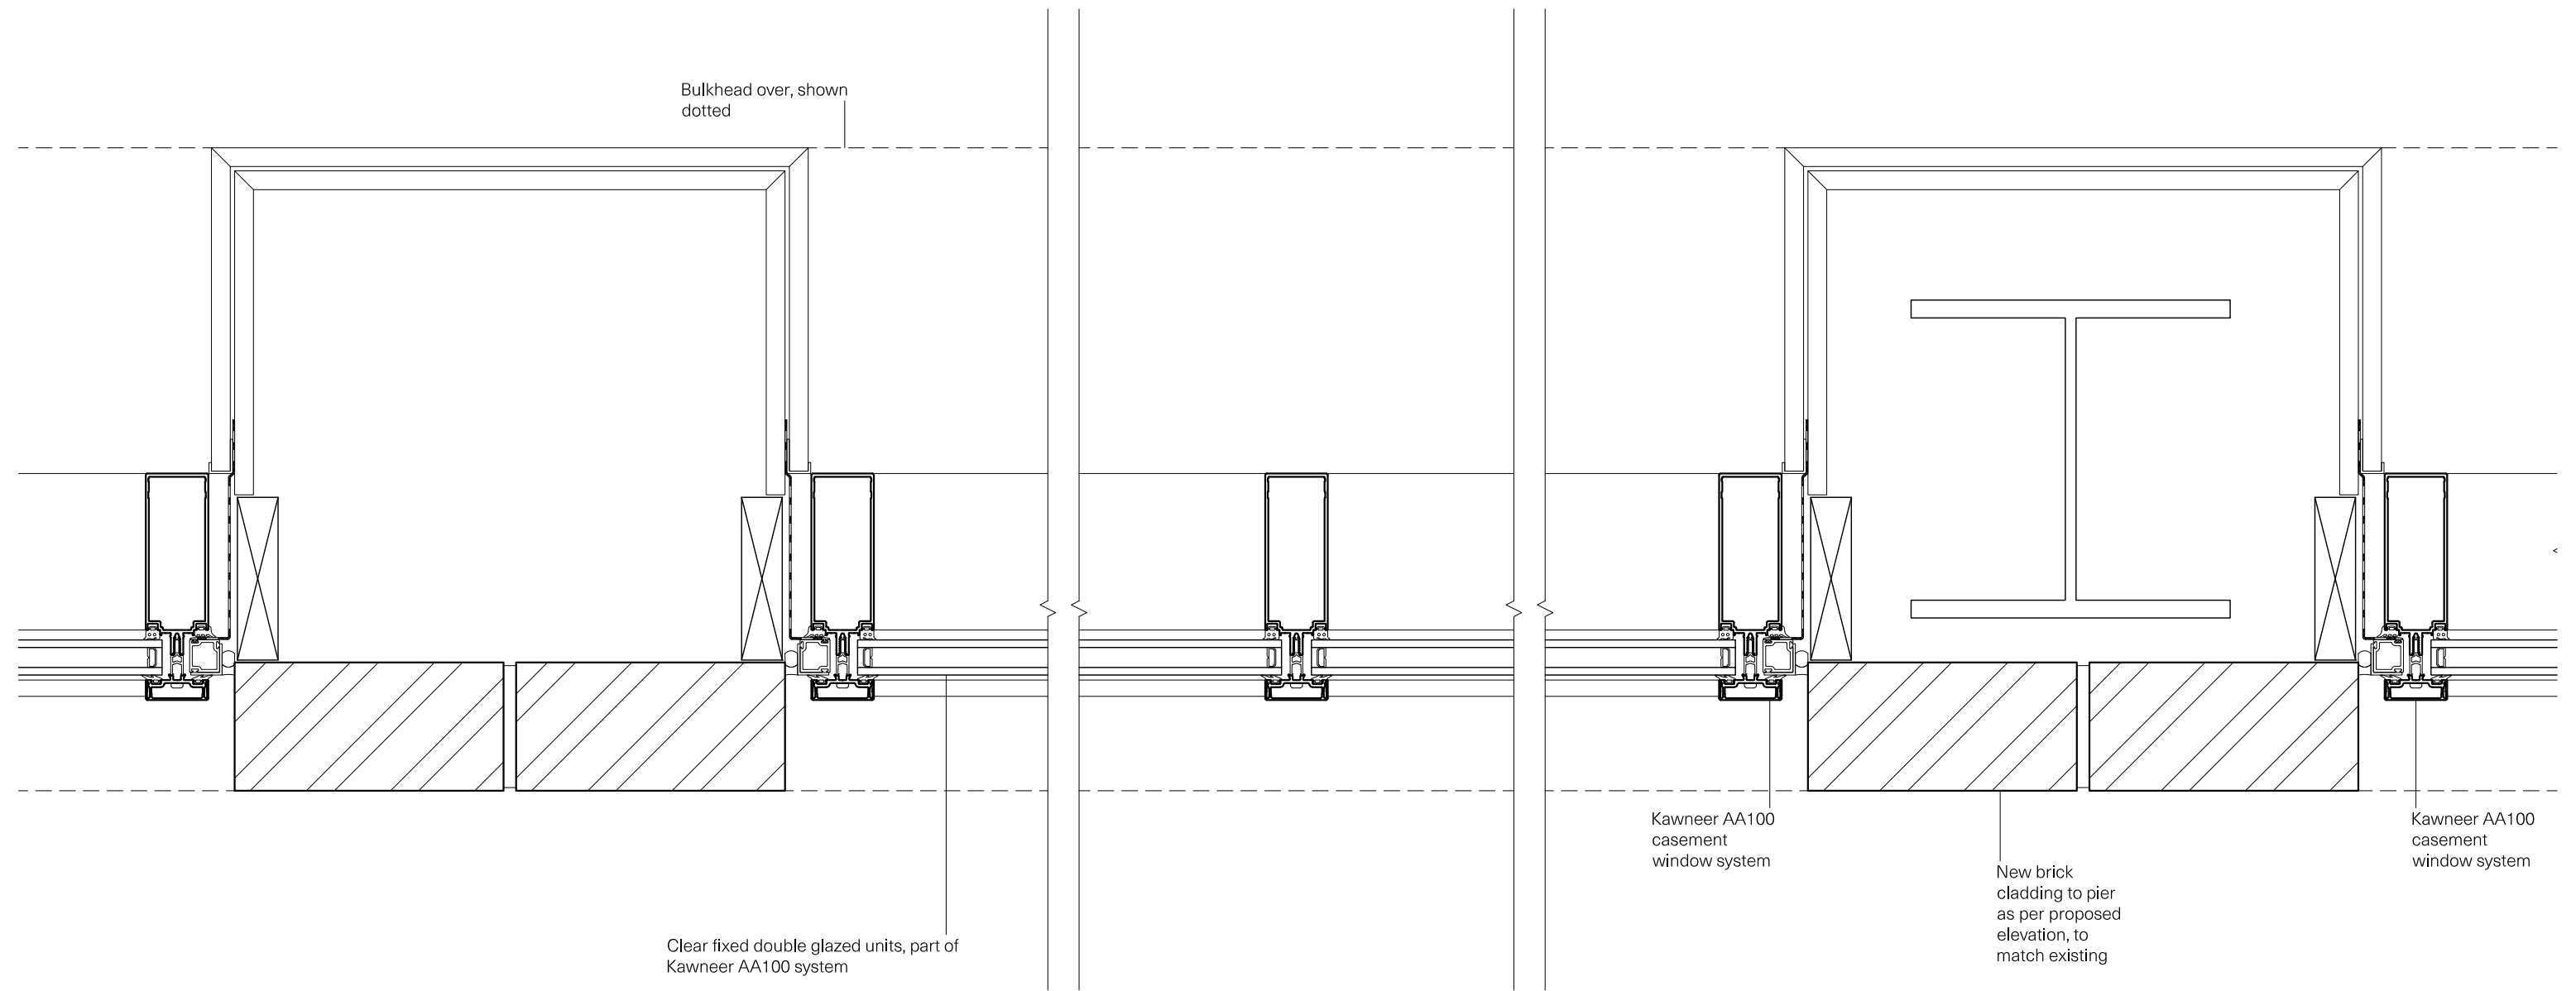

OUTSIDE