

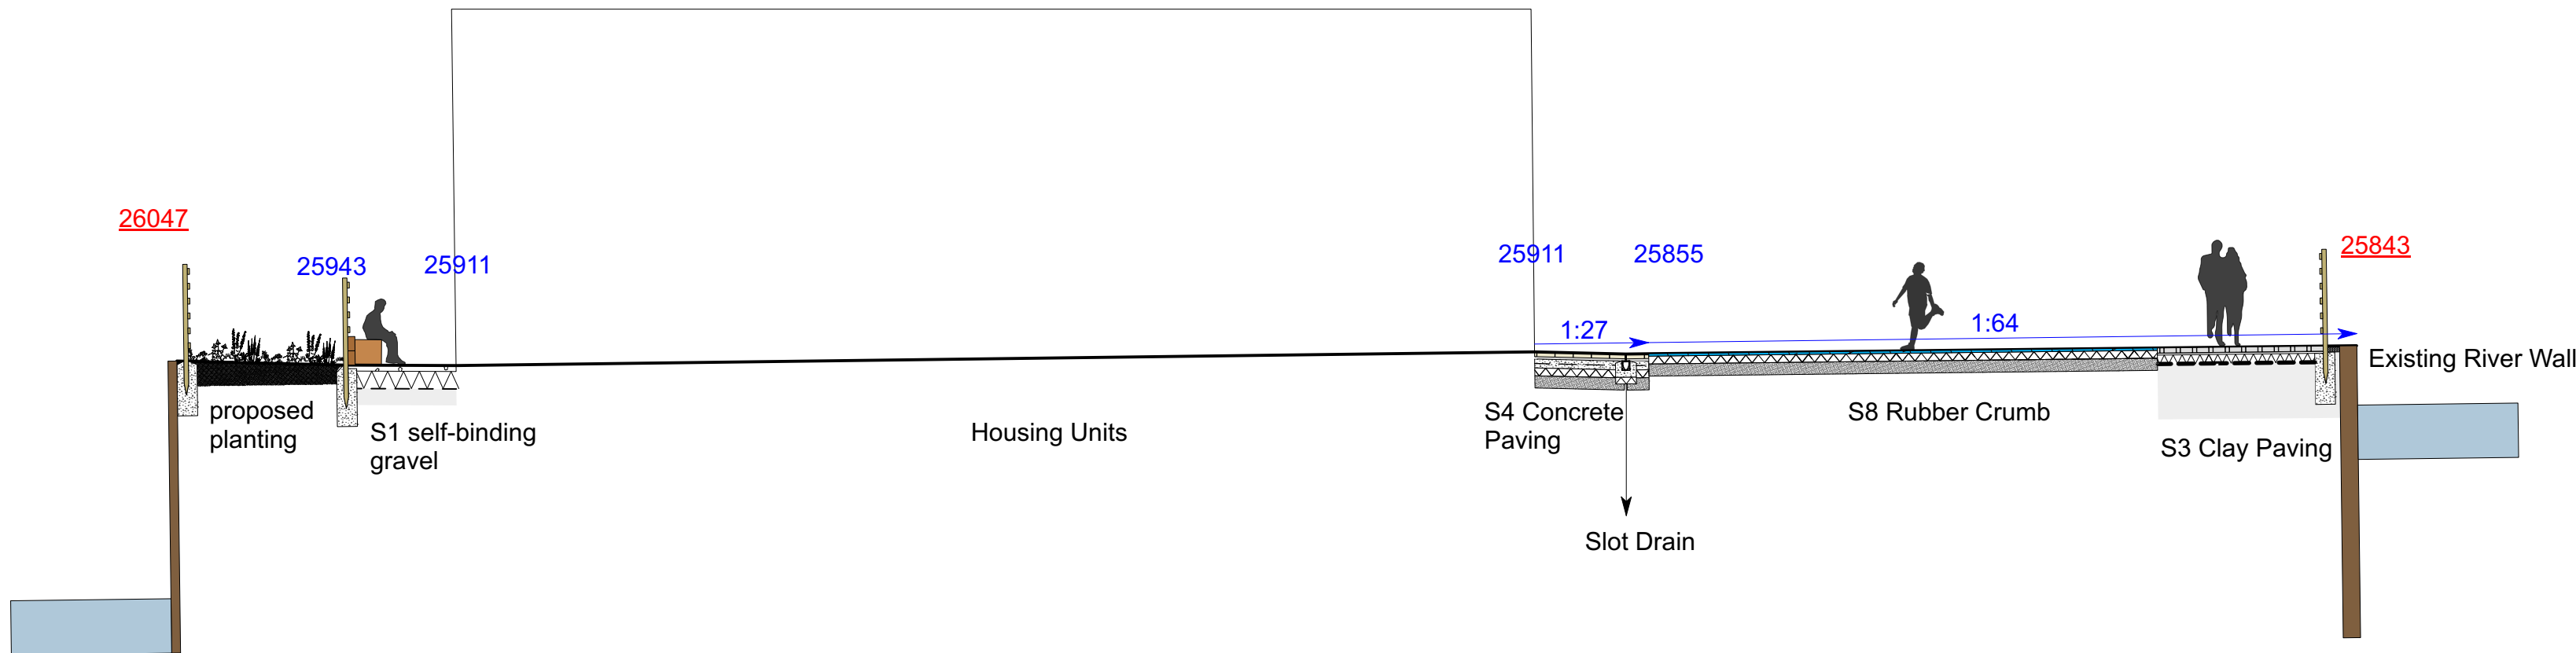


- NOTES:
1. Do not scale from this drawing.
 2. Always work to noted dimensions.
 3. All dimensions are in millimetres unless otherwise stated.
 4. All setting out, levels and dimensions to be agreed on site.
 5. The dimensions of all materials must be checked on site before being laid out.
 6. This drawing must be read with the relevant specification clauses and detail drawings.
 7. Order of construction and setting out to be agreed on site.

KEY

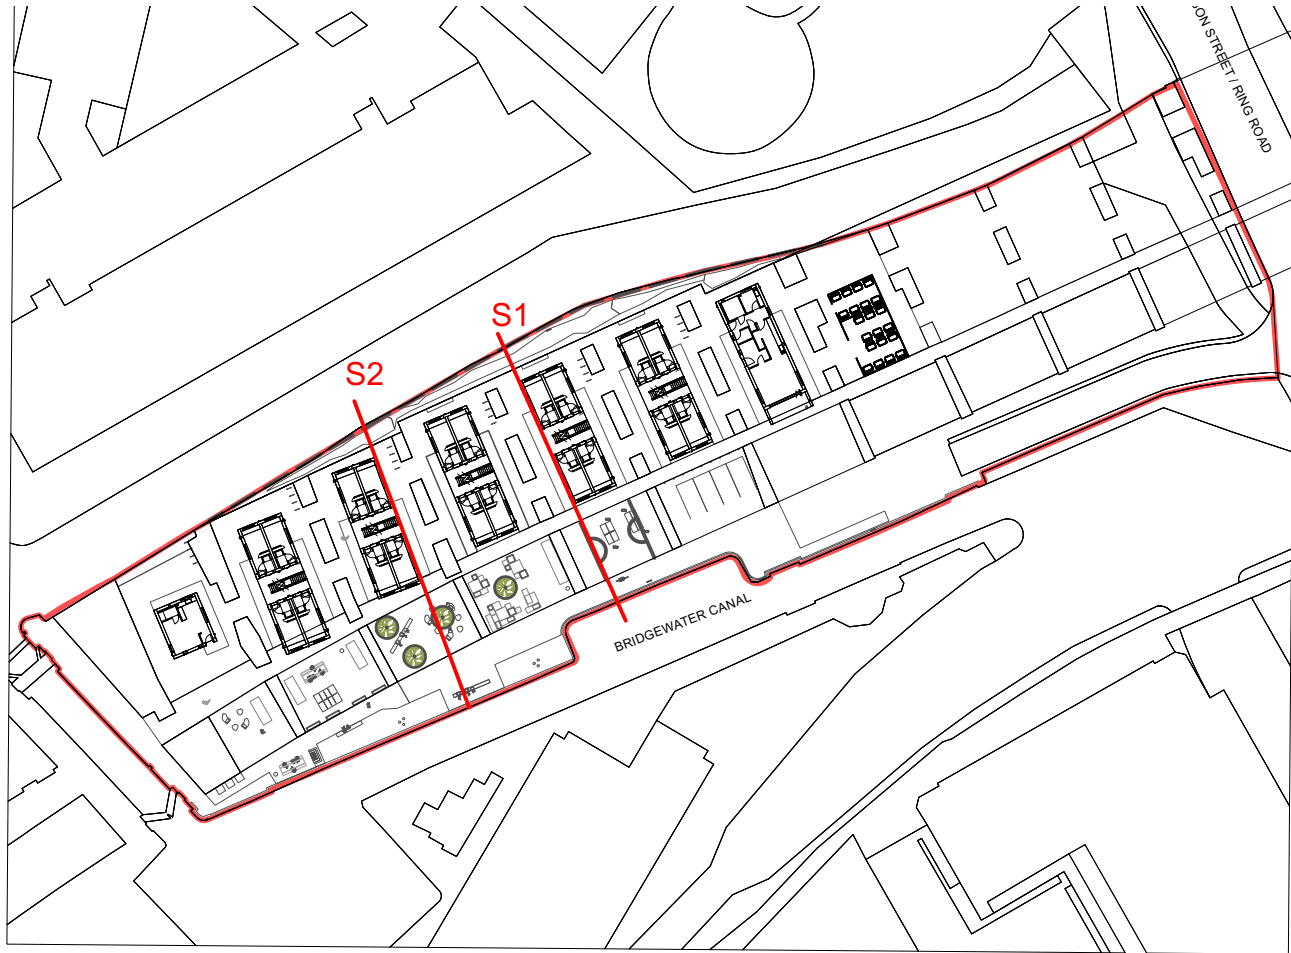

S1 Detail Site Section 1
Scale: 1:100

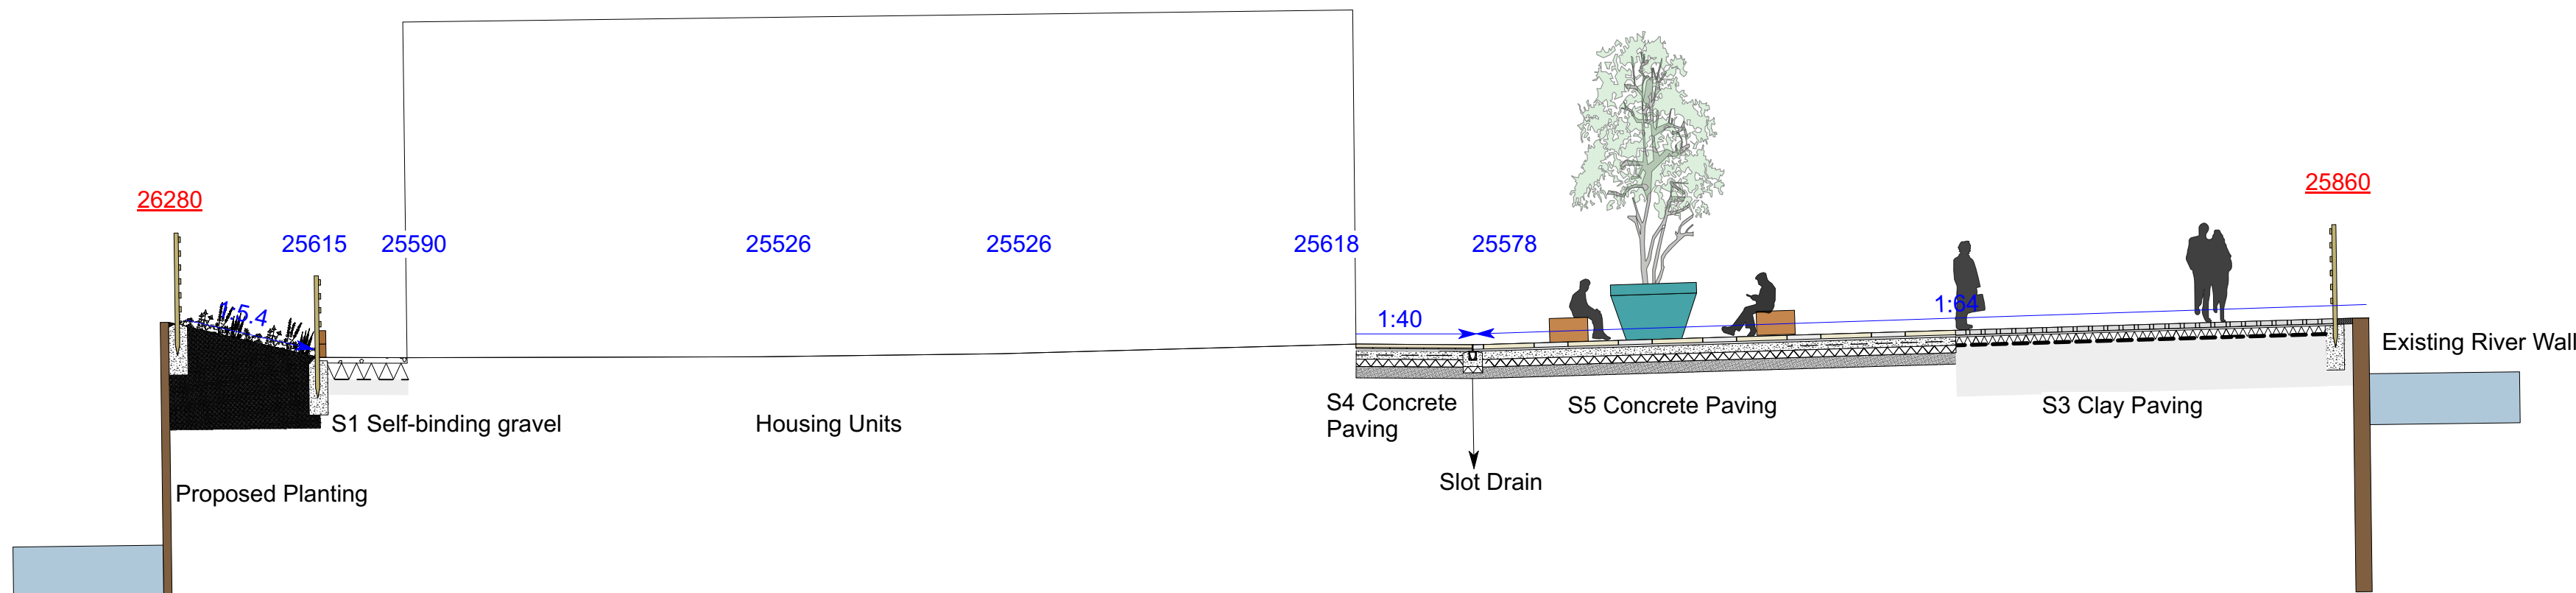

S2 Detailed Site Section 2
Scale: 1:100

S1-P01	04-08-23	Stage 4 Draft Issue	EKH	KR
Revision	Date	Description	Drawn	Apprvd.

Planit I.E. Limited
E: info@planit-ie.com W: planit-ie.com
MANCHESTER
2 Back Grafton St, Altrincham, WA14 1DY
T: 0161 928 9281
LONDON
Unit 6 Waterside, 44-48 Wharf Road, London, N1 7UX
T: 0207 253 5678
LIVERPOOL
Tempest 5.3, 12 Tithebarn Street, Liverpool, L2 2DT
T: 0151 363 1230

Client Embassy

Project Embassy Village

Drg Title Sections

Created on 08/02/2021 Created by CS Approved by GB

Scale 1:250 Size A1 Workstage Stage 4

Drg No. 2596-PLA-XX-XX-DR-L-3001 Suitability S1 Revision P01