



PROPOSED PLANS AND ELEVATIONS
FOR 7 BANKFIELD AVENUE

1:100 SCALE


DRAFT 1

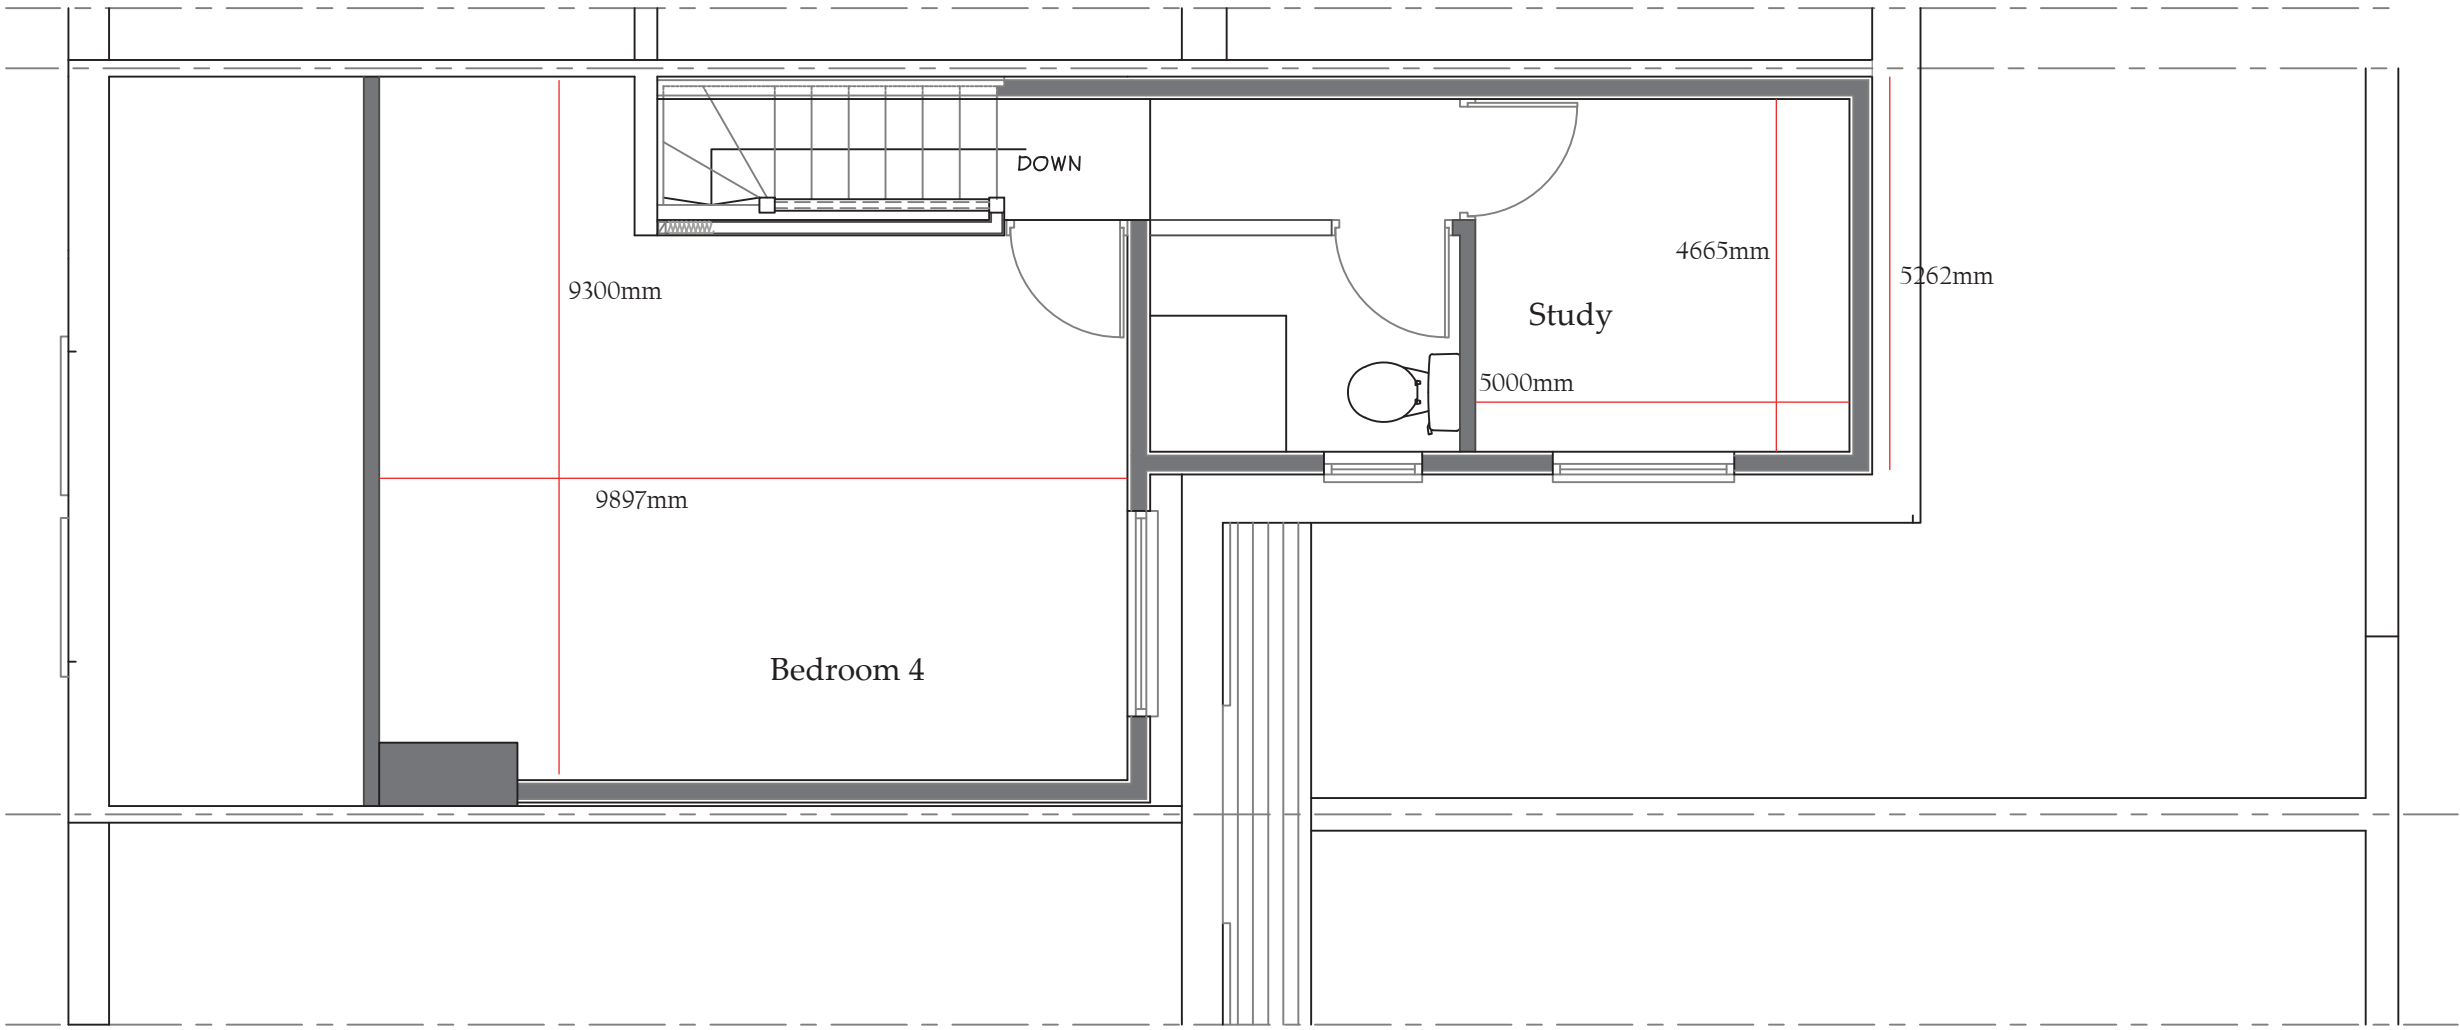


PROPOSED SECOND FLOOR PLAN

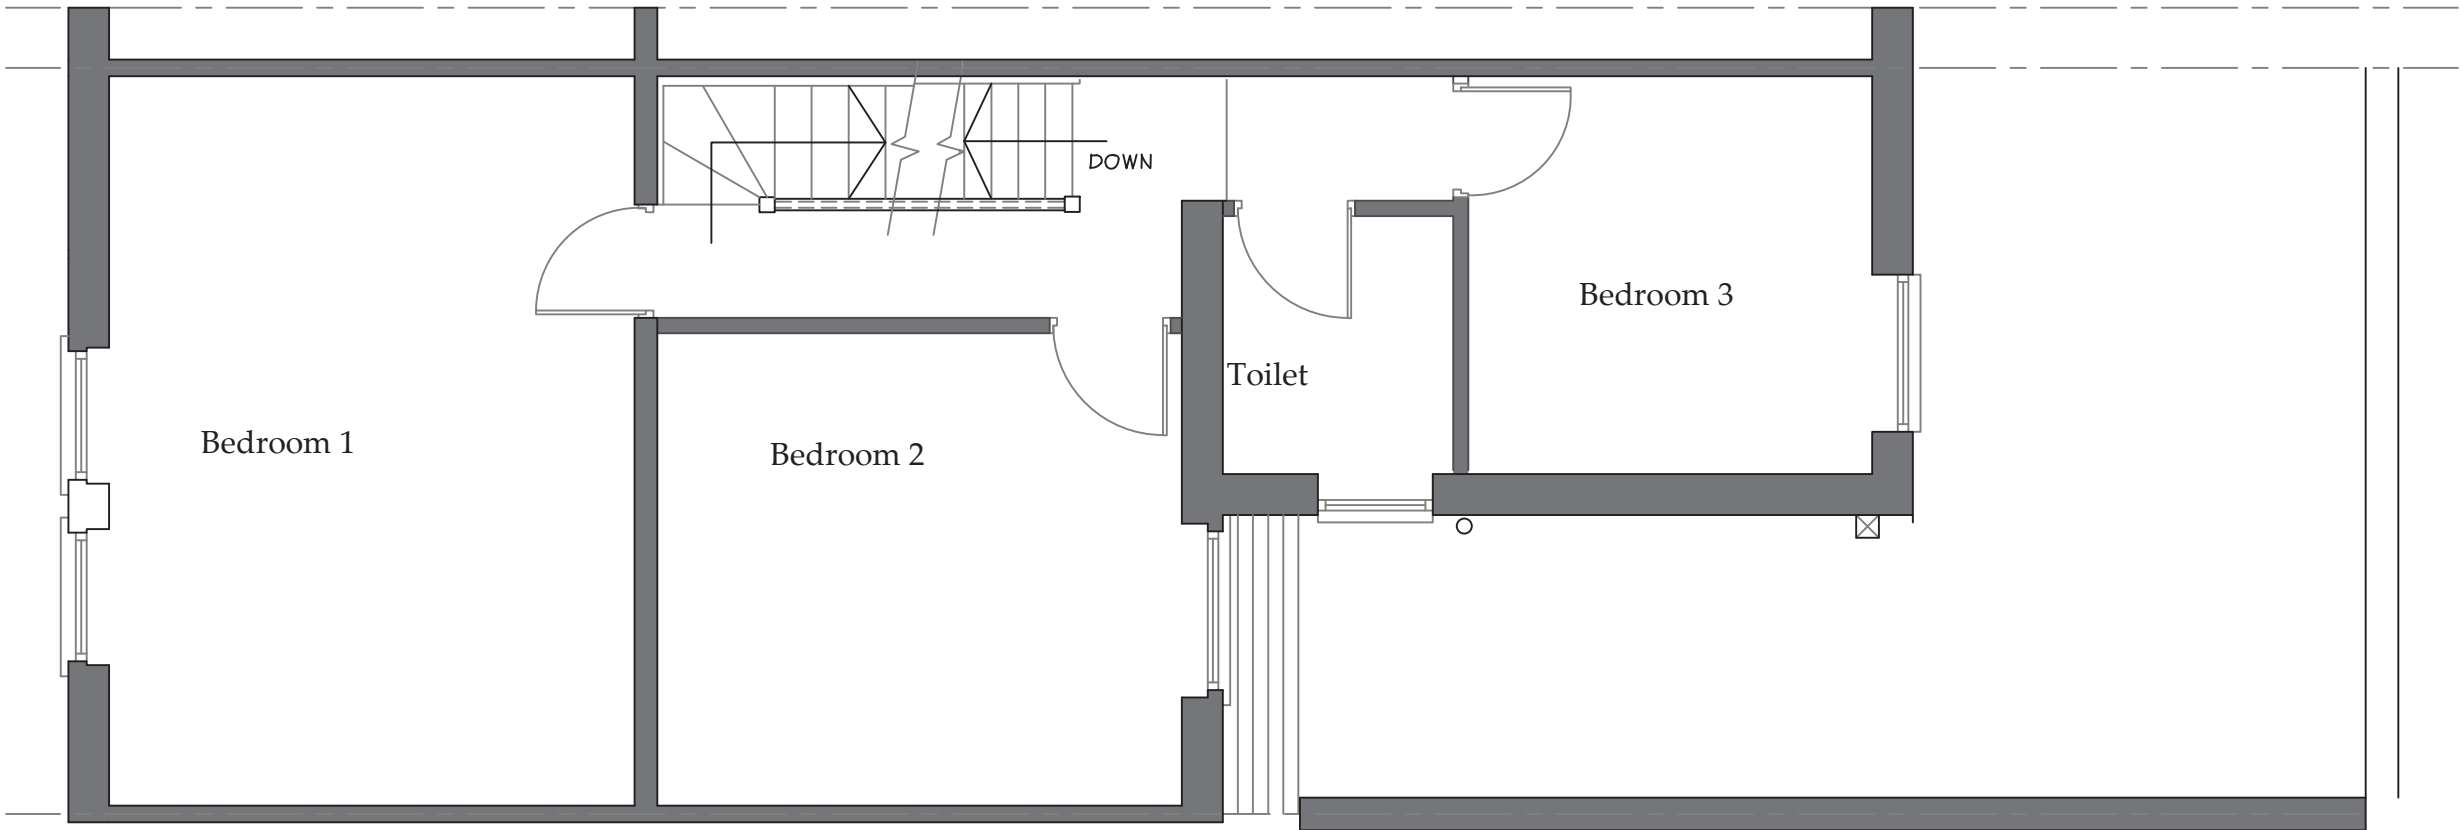


PROPOSED FIRST FLOOR PLAN

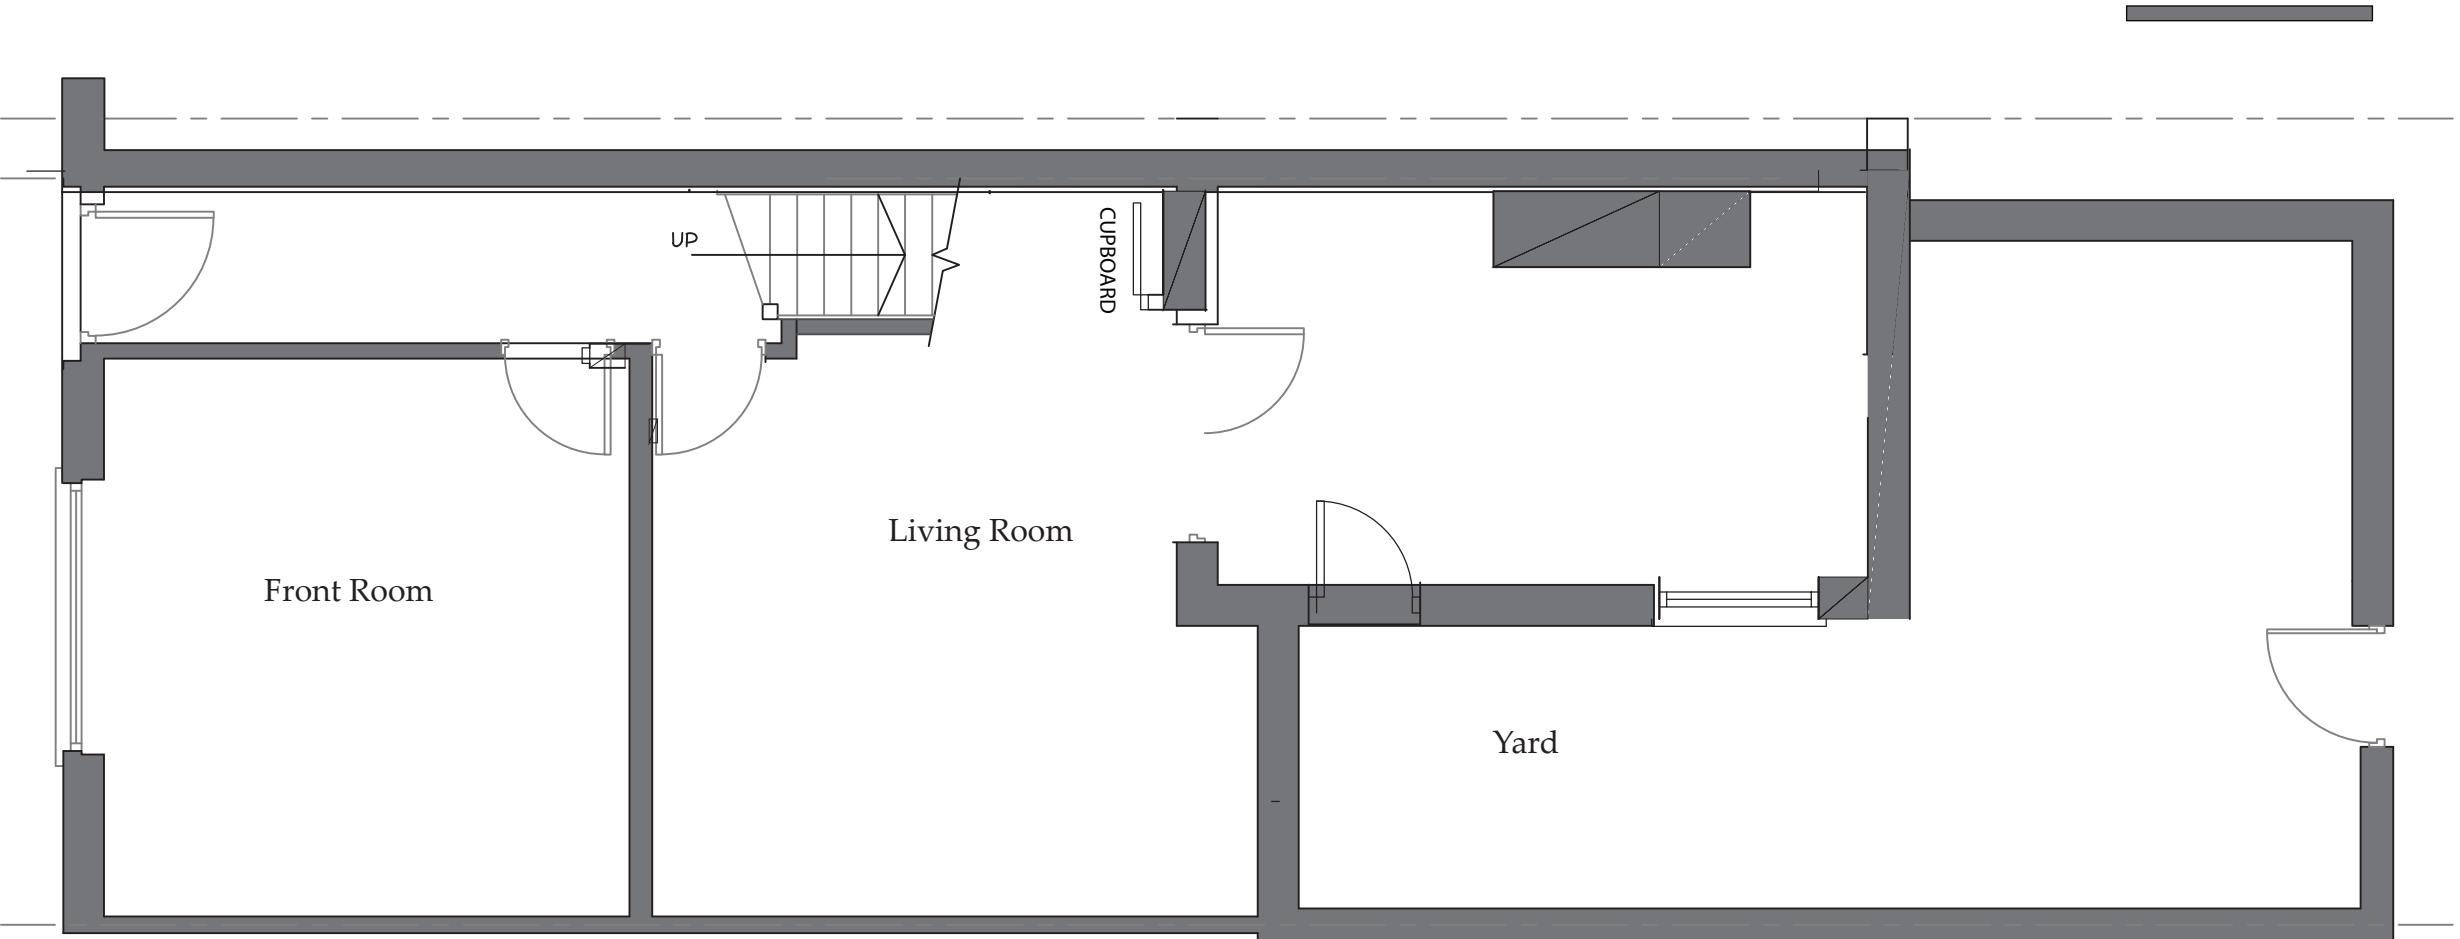

PROPOSED GROUND FLOOR PLAN

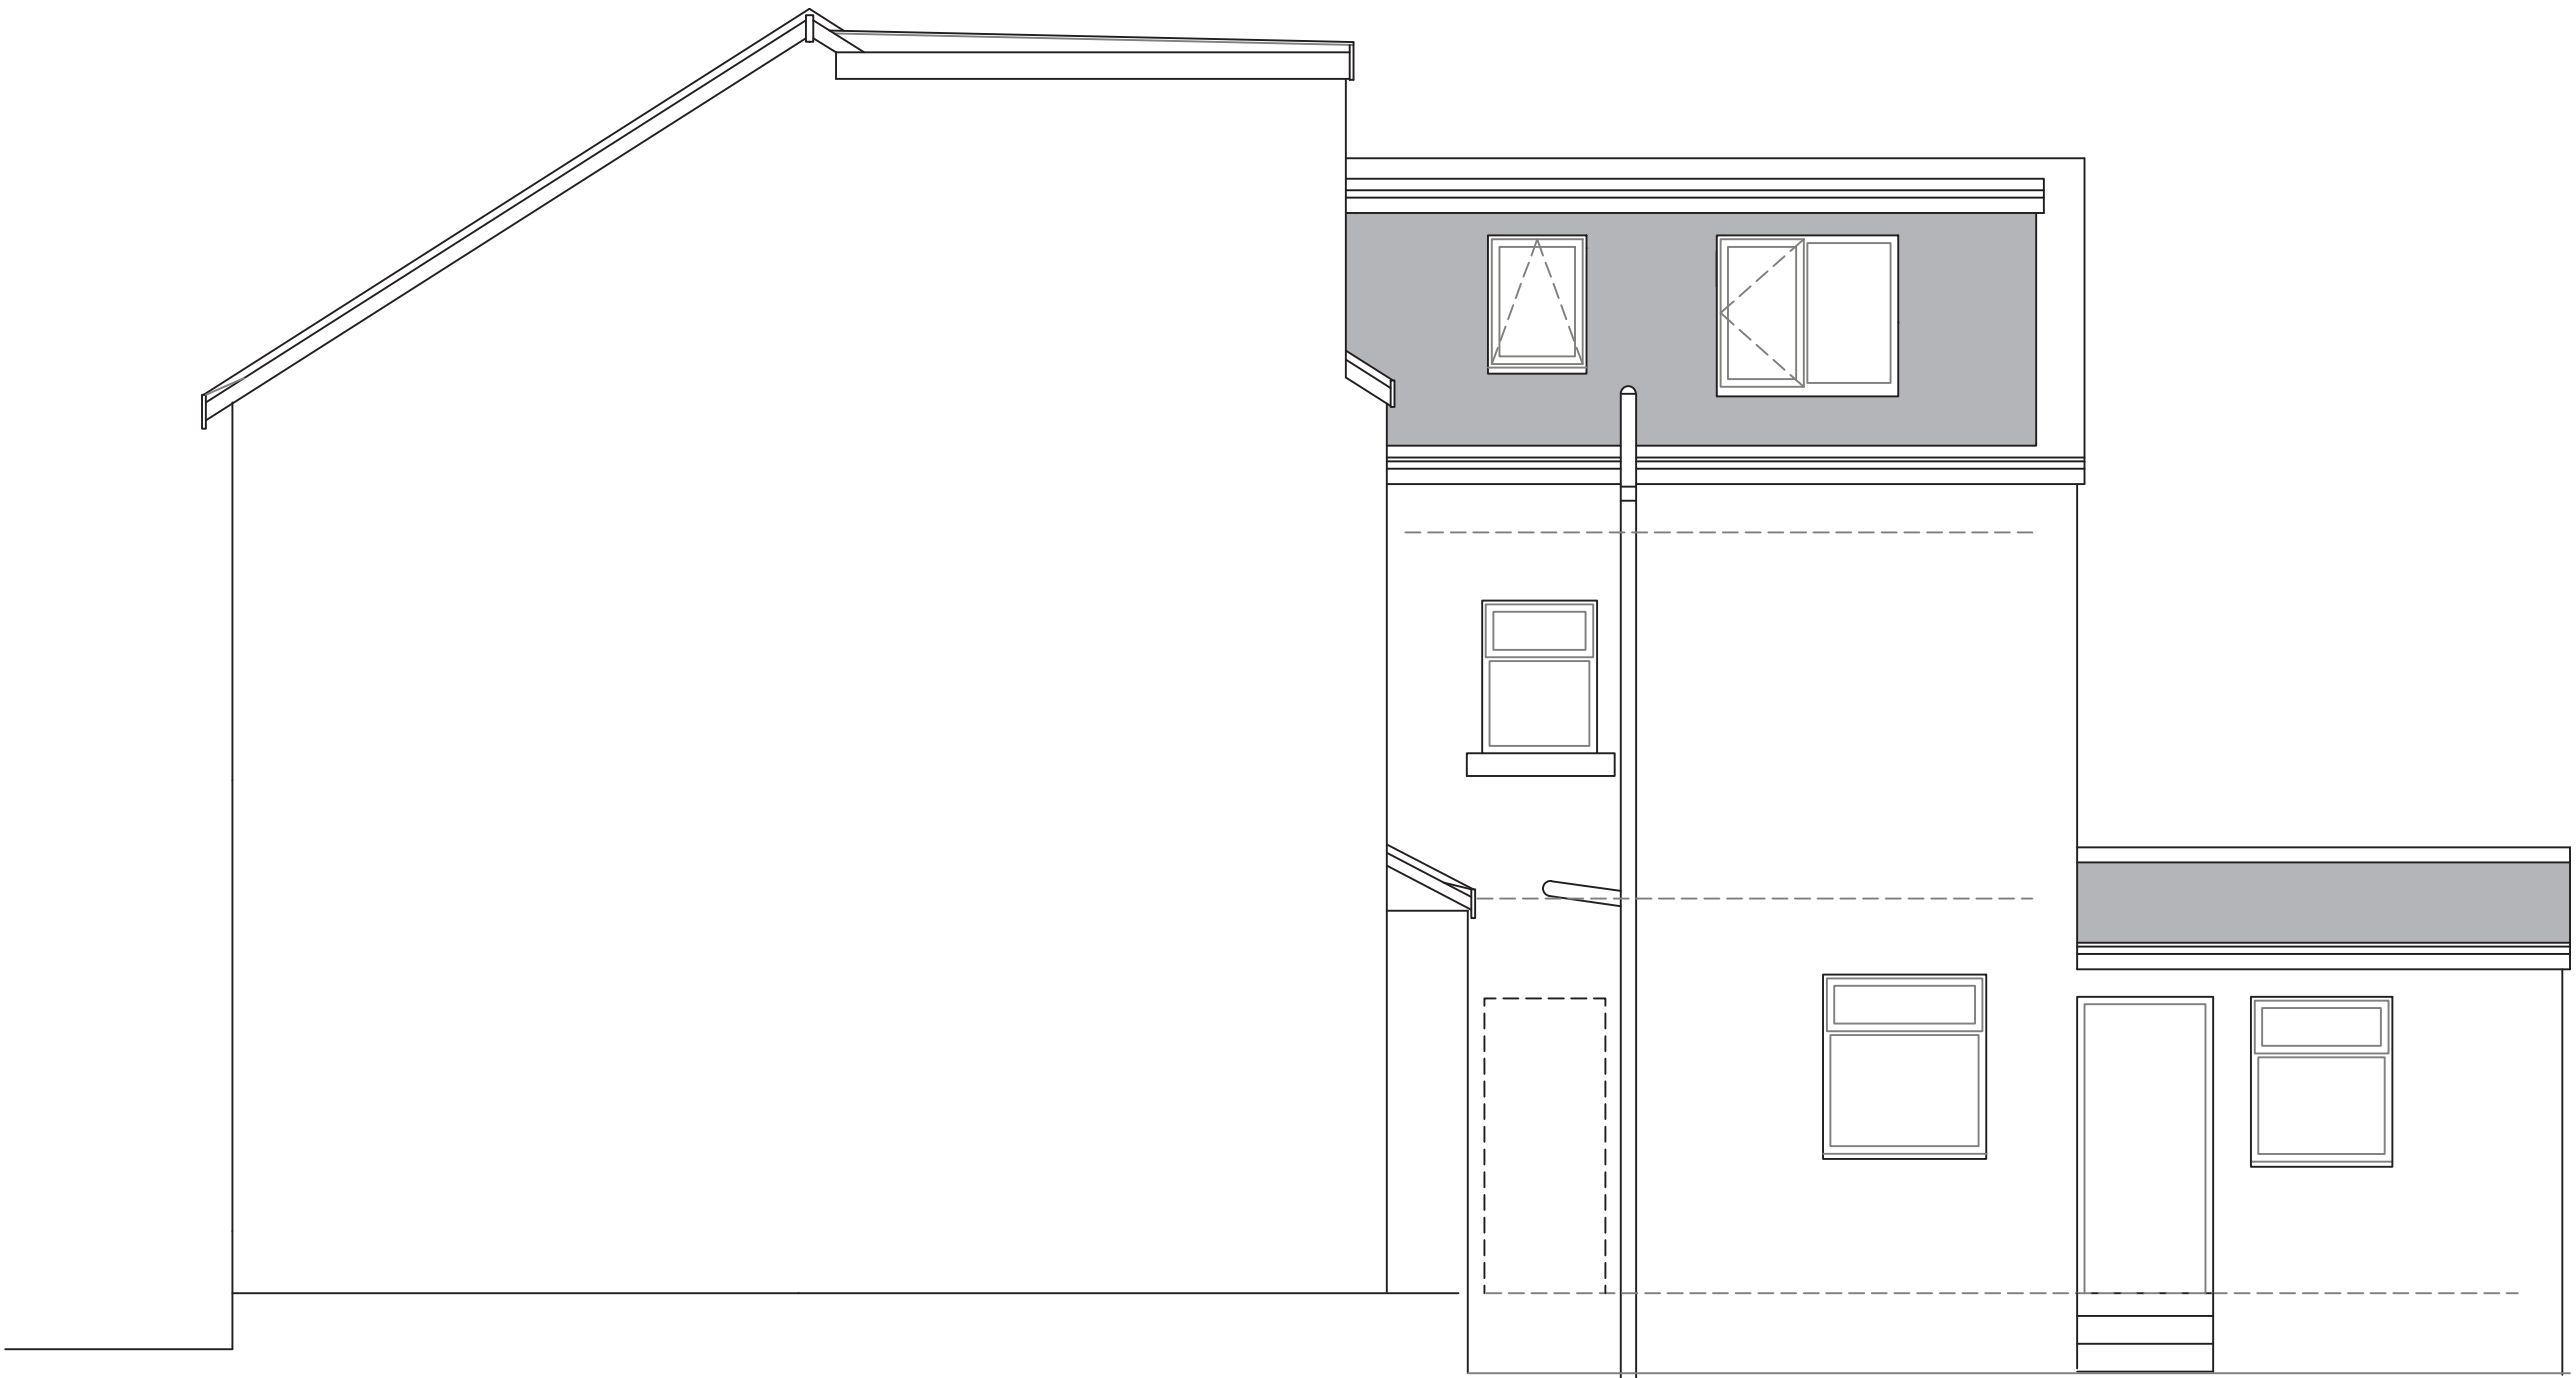

PROPOSED SIDE ELEVATION

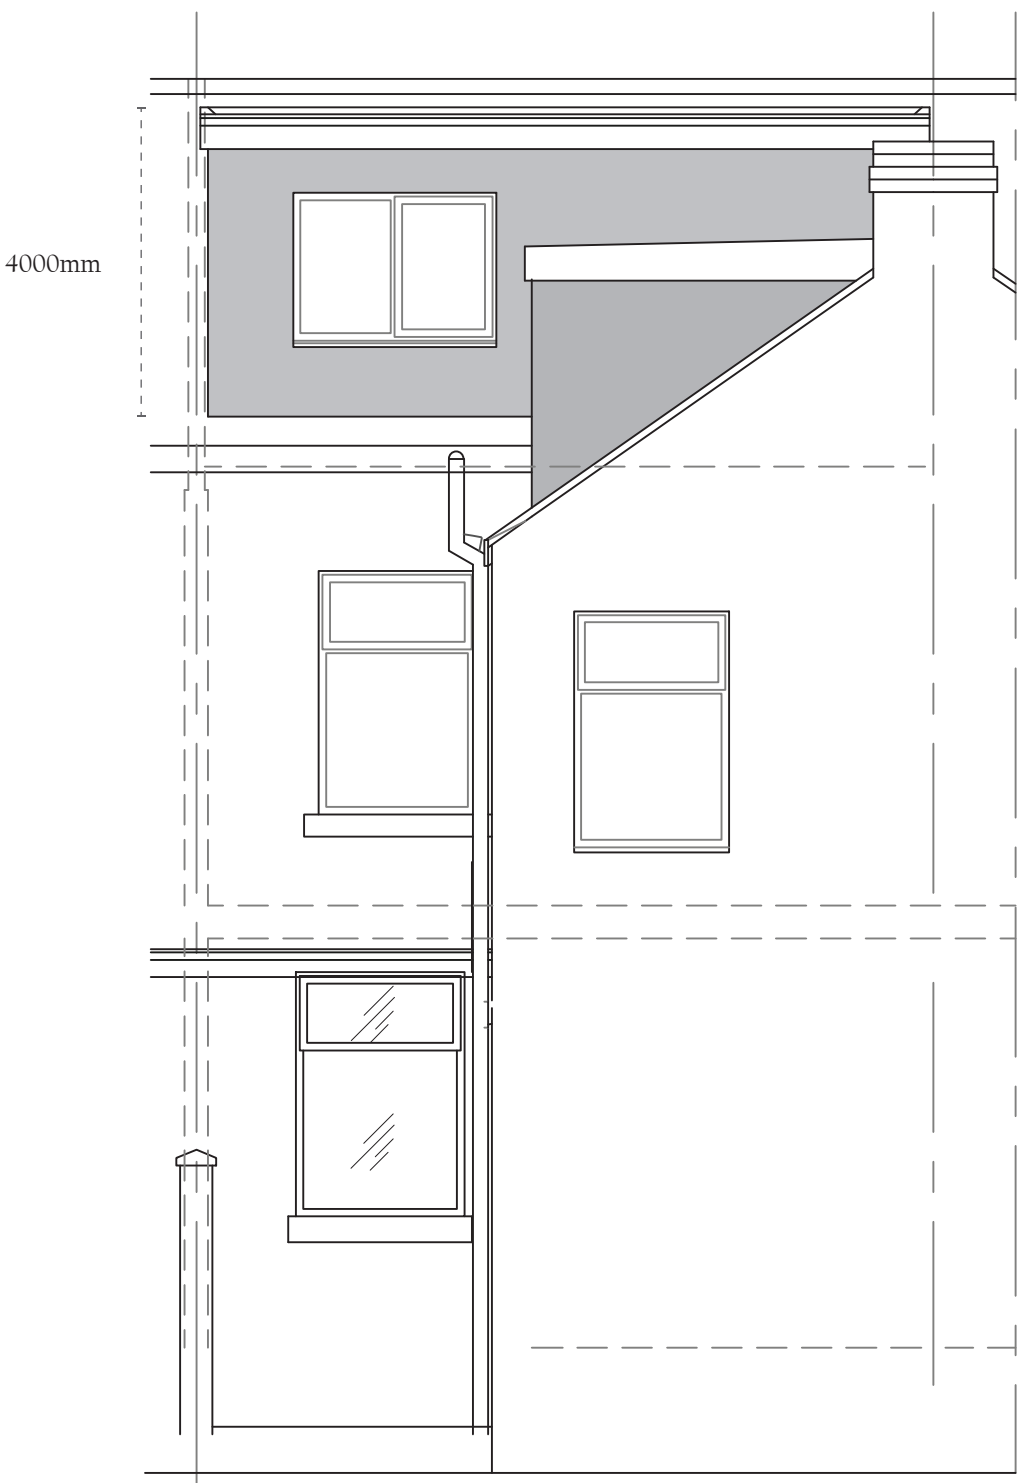

PROPOSED REAR ELEVATION