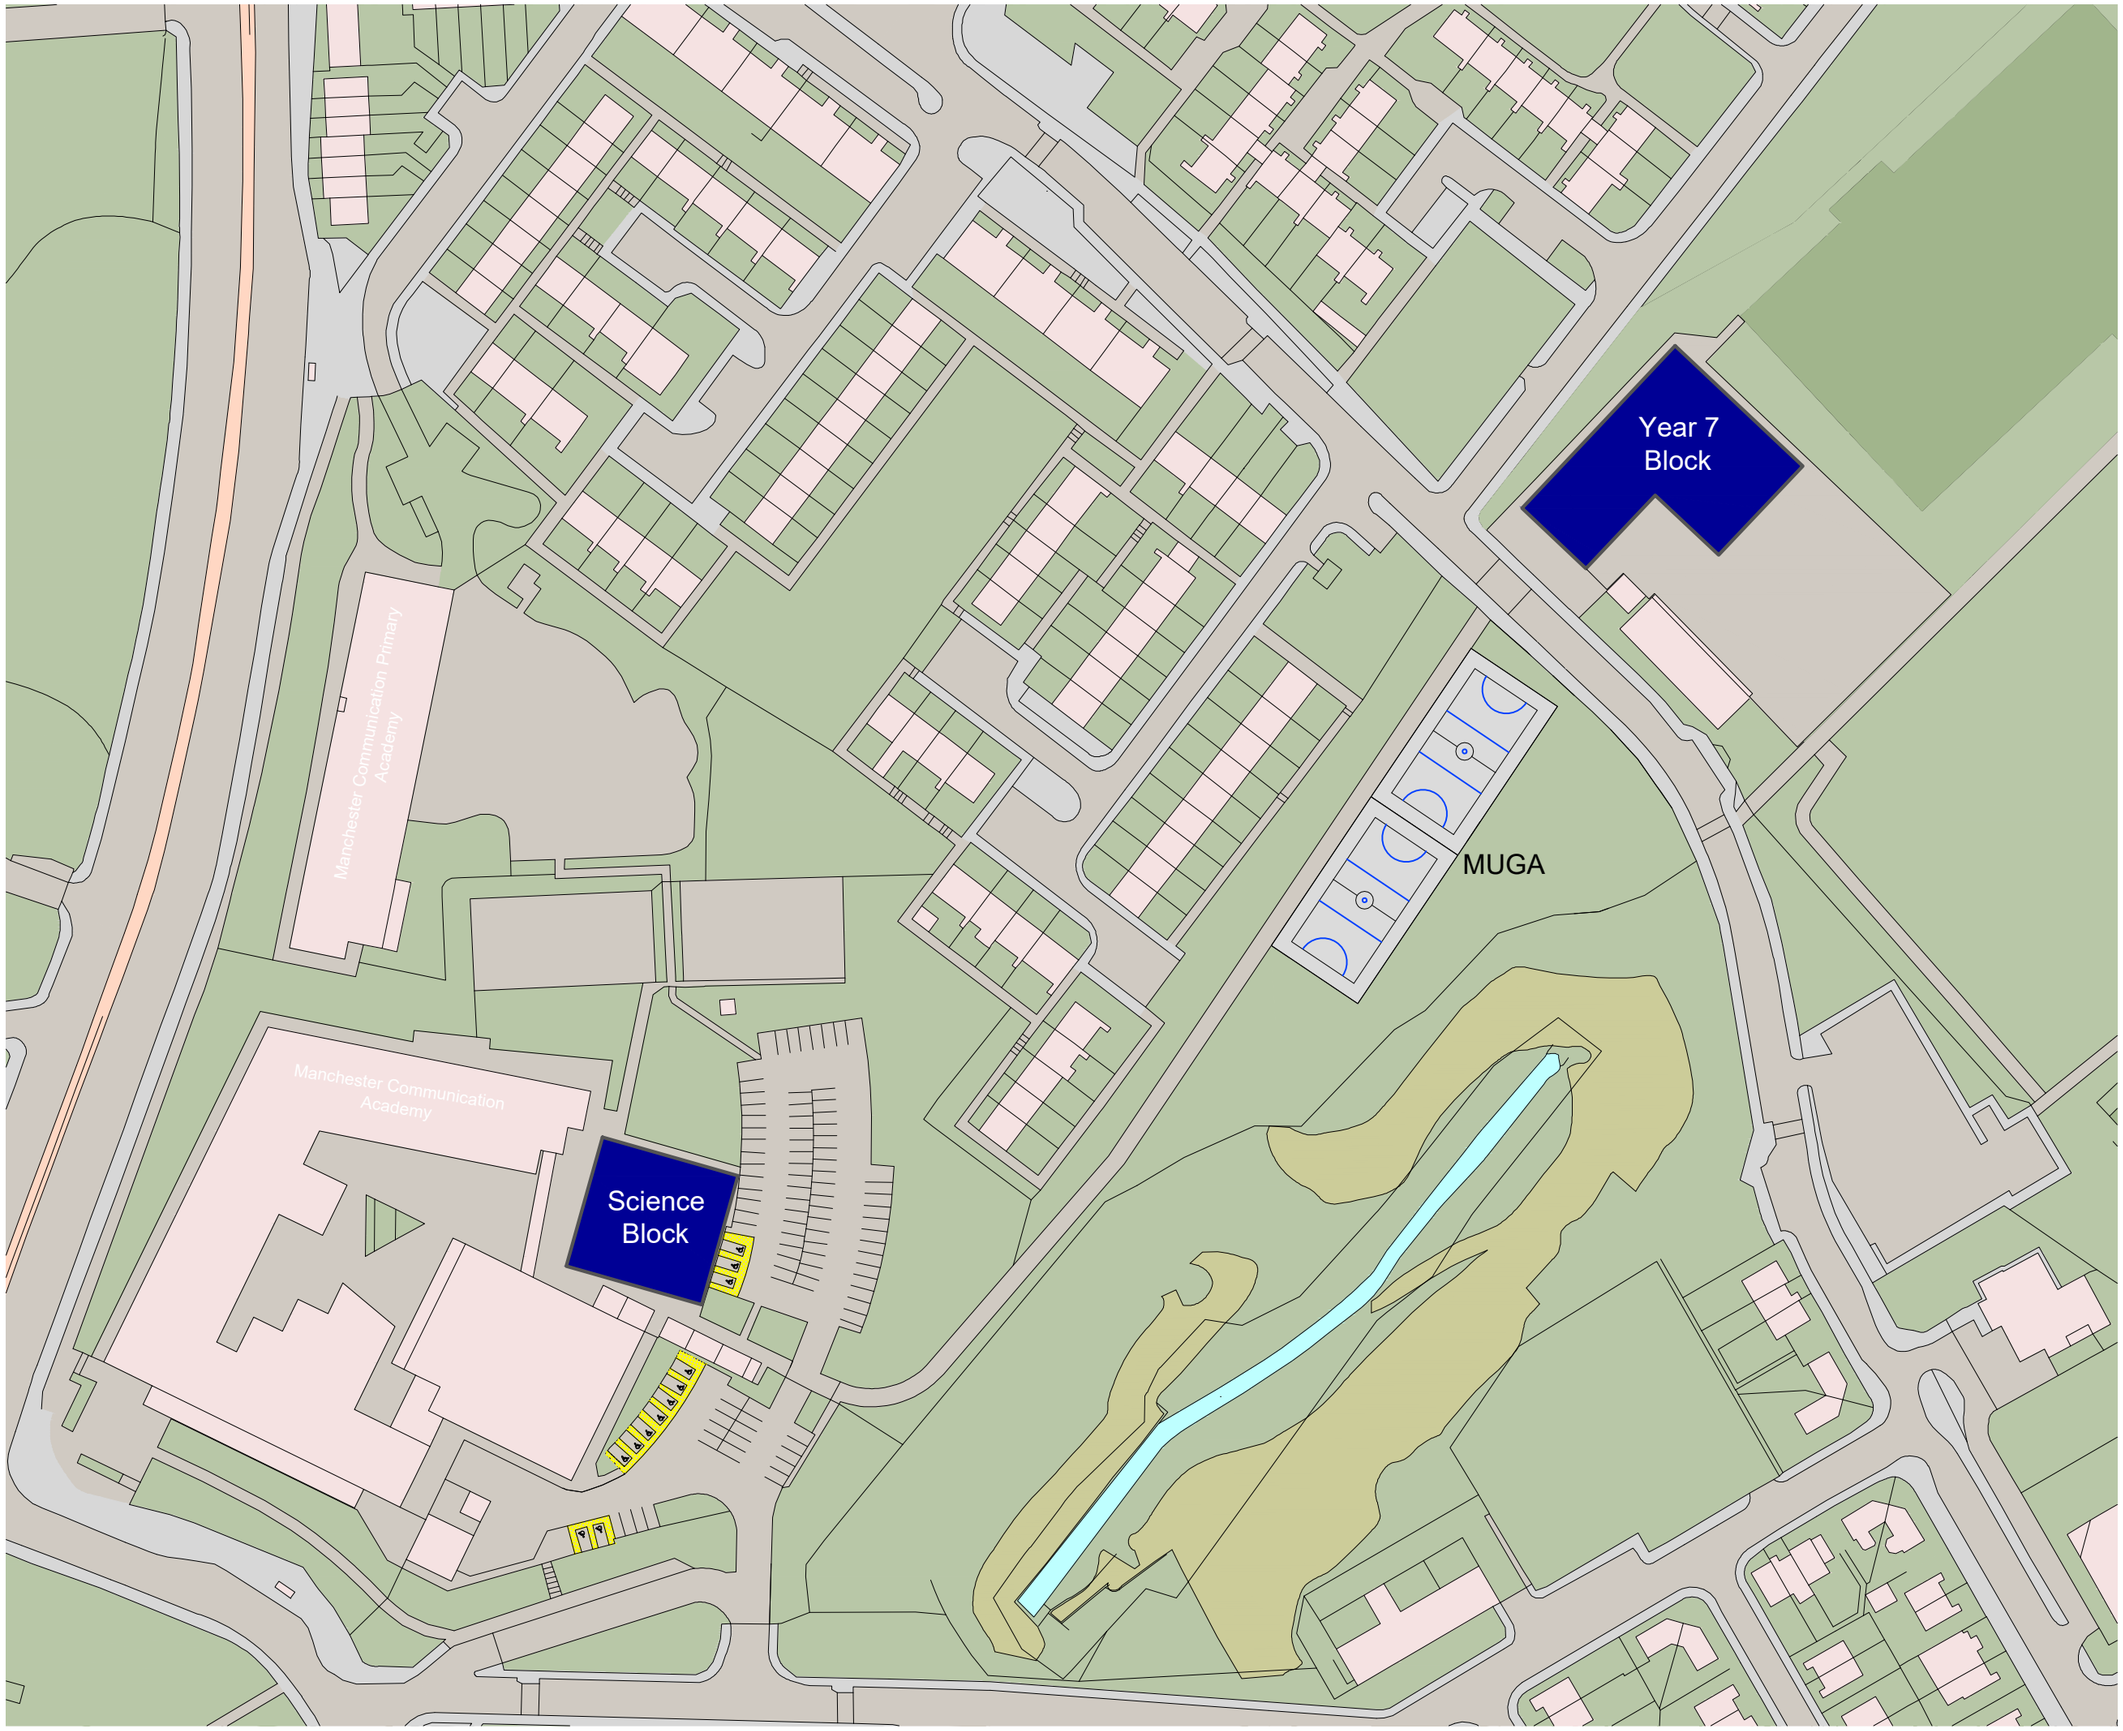

This drawing is Copyright and the property of Lancaster Maloney Martin Limited and must not be reproduced in whole or in part without their written permission.
Copyright is reserved. © This drawing must not be scaled. The Contractor is to report all dimensional discrepancies & errors to the Contract Administrator prior to commencing construction. It is essential that this drawing is read in conjunction with the specification and all works identified included for.

NOTES

Proposed New Builds

Proposed New MUGA

Rev	Date	Comments	By
A	01/02/24	MUGA position revised	JRTM

STATUS
PLANNING

Client
Manchester Communication Academy
2 Silchester Dr, Manchester
M40 8NT

Project Title
Expansion

Drawing Title
Proposed Layout Plan - Science

Scale	Drawn by	Date
1:200 @A3	DW	August 2023
Job no.	Drawing no.	Revision no.
2303-04	P03	A

Lancaster Maloney Martin
Registered Office:
Equitas House Unit 6 Station View Rhino Court Stockport SK7 5ER
Tel: 0161 477 3500
E-mail: administration@lmm-ltd.co.uk | Website: www.lmm-ltd.co.uk
Registered in England No 4846621