



Side Elevation

Scale - 1:100

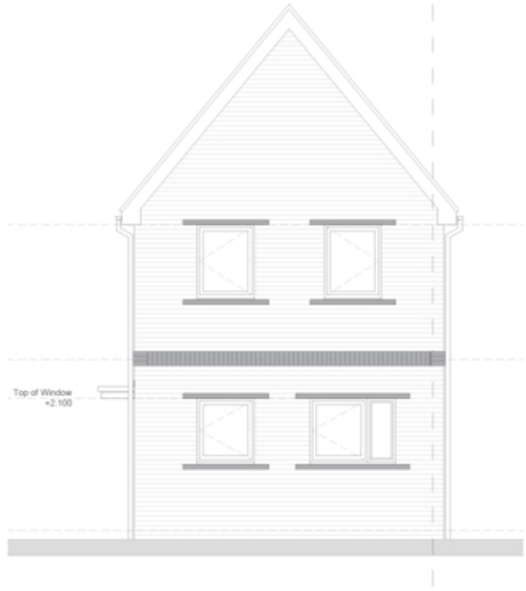

Front Elevation

Scale - 1:100

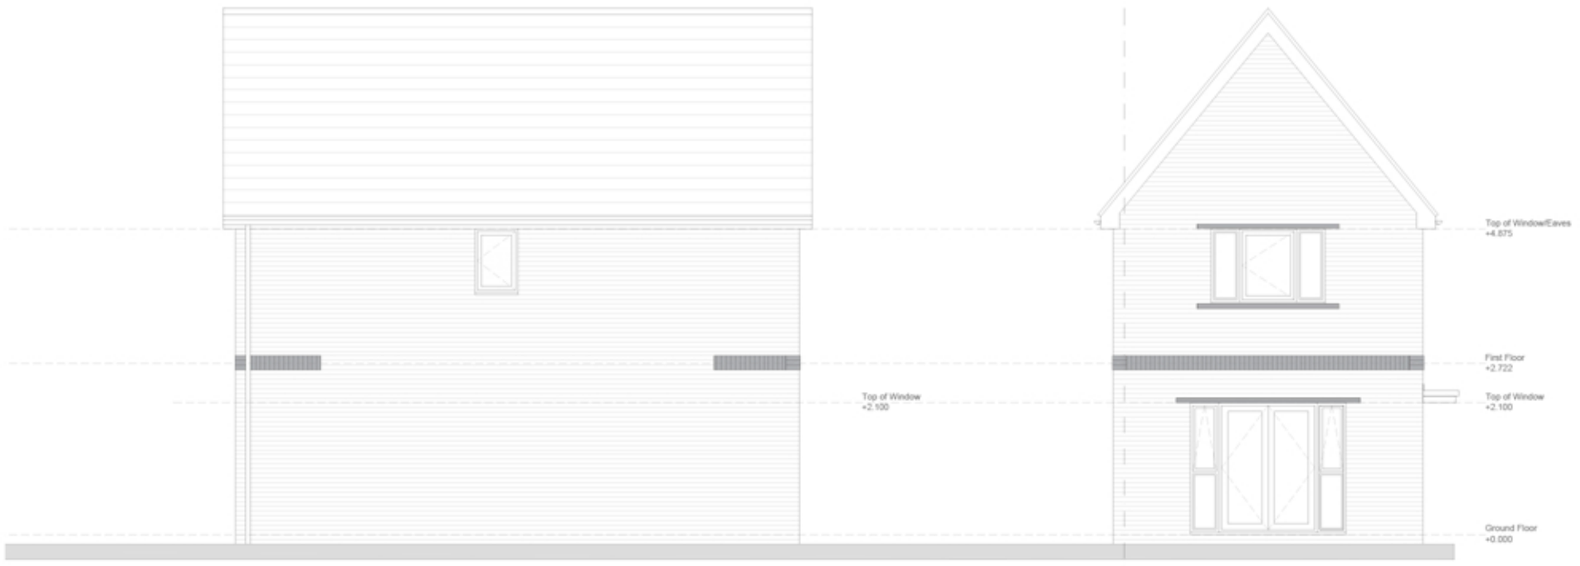

Side Elevation

Scale - 1:100

Rear Elevation

Scale - 1:100

0 1 2 3 4 5 m

SCALE BAR 1:100

Z:\008 Mount Road, Gorton\01. Architects\02. Drawings\House Types\House Type Planning Pack\Mount Road House Type Planning Pack.dwg

OLIVE-ELE-01

OLIVE- 2B/3P
71.60m²/770sqft

1st Floor, 103 Dalton Avenue, Birchwood Park,
Warrington WA3 6YE
T: 01925 363108 W: www.kellenhomes.com

KELLEN HOMES