



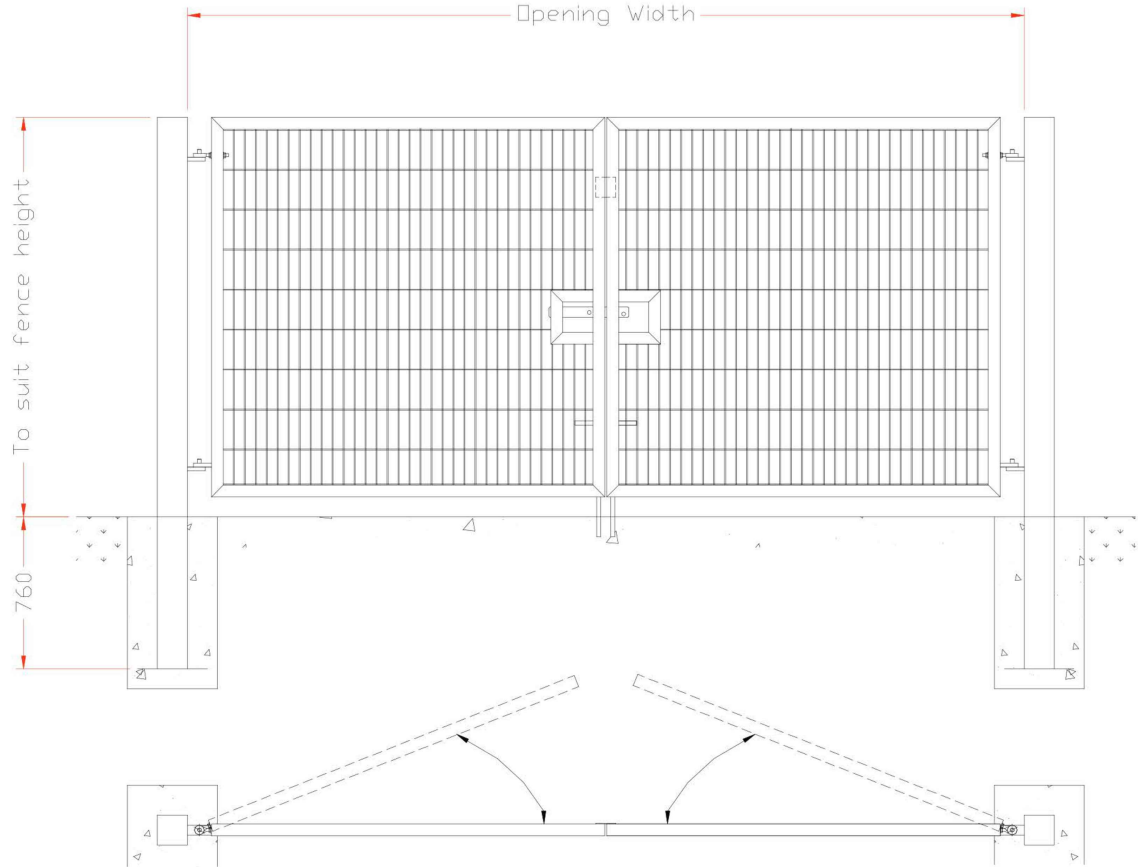

Typical detail drawing of boundary fence gate

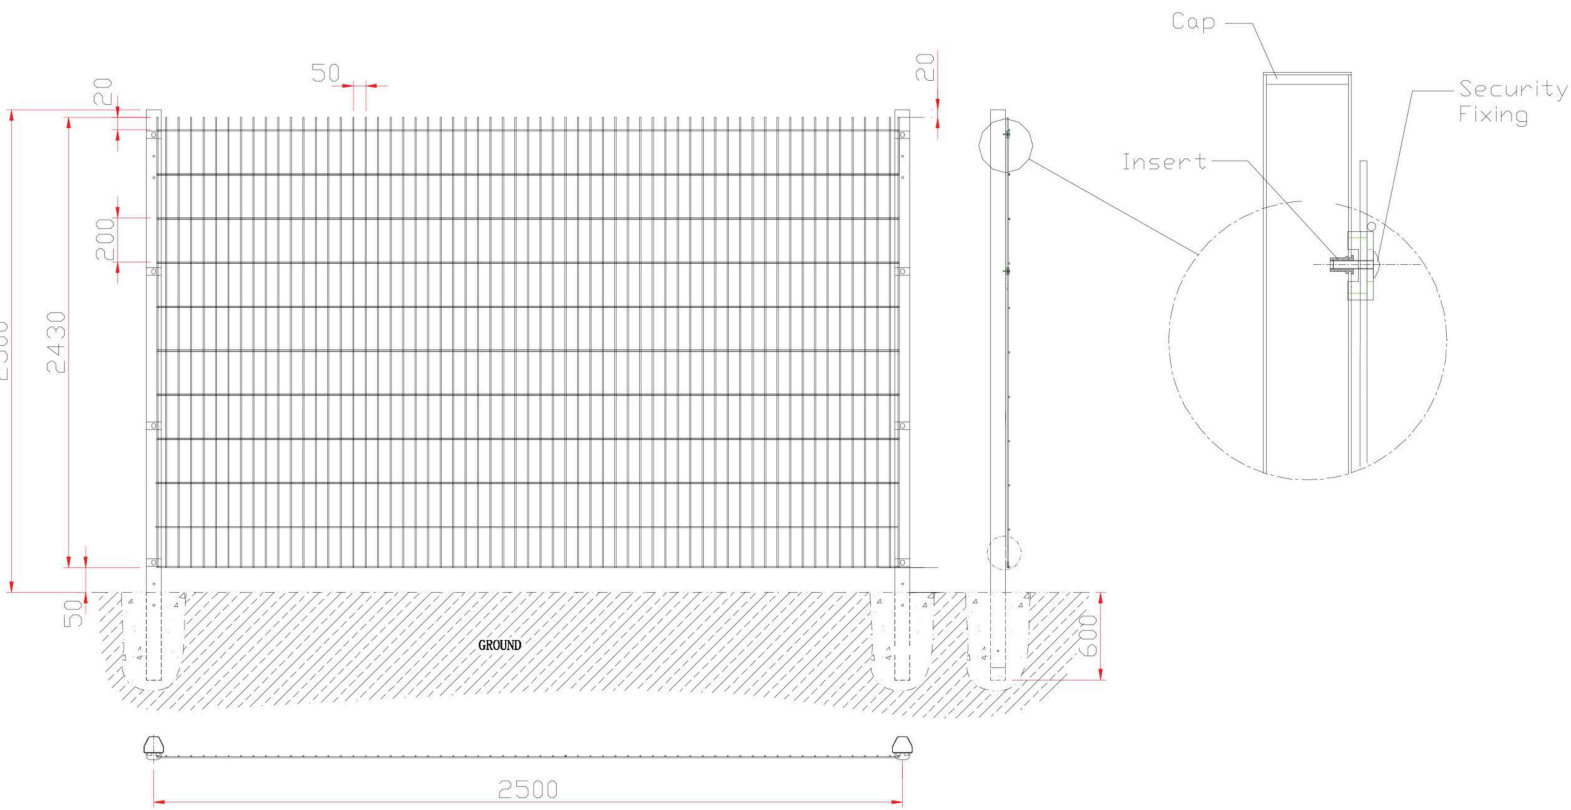

Typical detail drawing of boundary fence. Proposed fence height 1.8m



Indicative image of typical site boundary fence

Hollaway

London | 15a Acton Street | London | W12 9PG
T +44 (0) 20 7096 5425 | E london@hollawaystudio.co.uk | W www.hollawaystudio.co.uk

Kent | The Tramway Stables | Ramport Road | Rythe | Kent | CT21 5BG
T +44 (0)1303 260 515 | E kent@hollawaystudio.co.uk | W www.hollawaystudio.co.uk

Project | PEARY STREET

MANCHESTER

Client | SOCIAL SPORT SOCIETY

Title | BOUNDARY TREATMENT PLAN

Status | PLANNING

Scale@A1 | 1/200 Date | 27/10/2023 Drawn | HH Chk'd | SS

Project Number
23.0050
Bim Number

Drawing Number
200.10

Revision

P2