



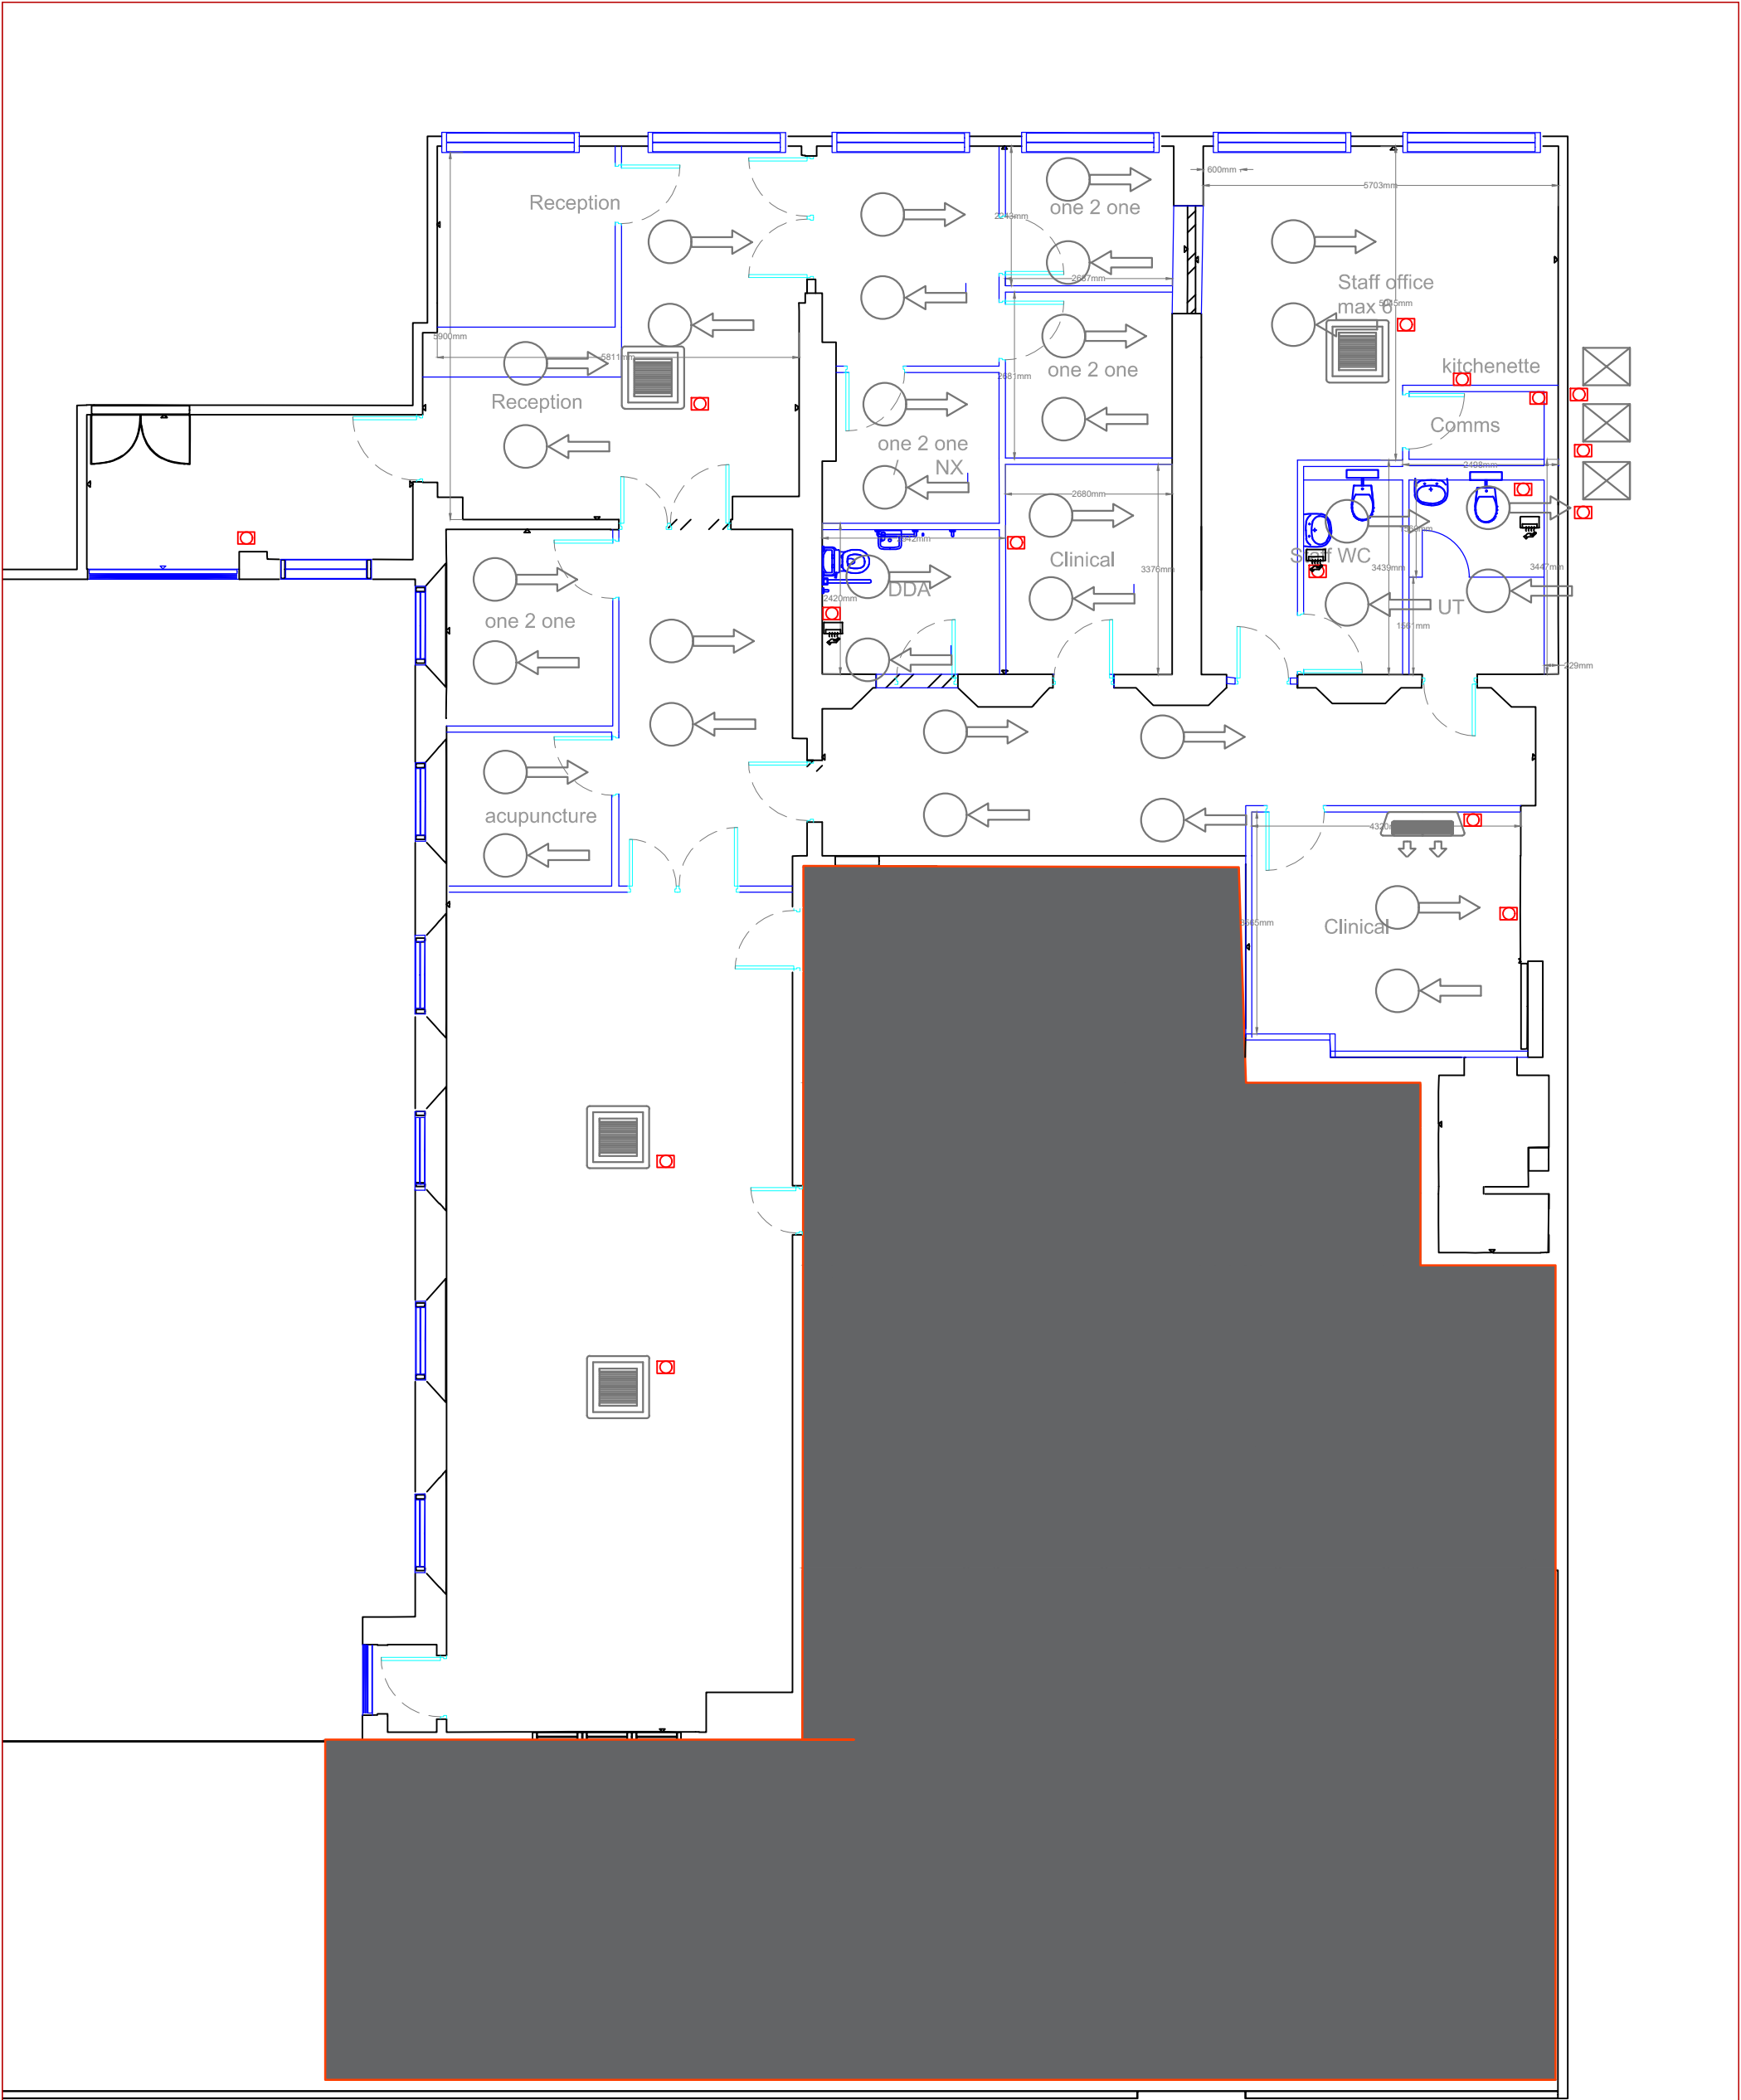

Change Grow Live		Notes:	
Site Address: Resonance centre			Air exchange Hot and cold
Drawn by: Andy Hills			Condensor
Date: 20/12/23	Scale: 1:100@A3		Wall mounted unit
Drawing/Page Number/Name: 06- Aircon HVAC			Ceiling mounted unit
			Fuse spur

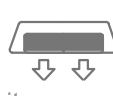