

revisions + notes:

Rev P1 28.03.2023
Rev P2 07.06.2023
Rev P3 14.03.2024

Planning application issue
Scale added
Amended in accordance with new planning application





- ① Red textured brick
- ② Powder coated aluminium window
- ③ Powder coated aluminium door
- ④ Powder coated aluminium garage door
- ⑤ Powder coated cladding

- ⑥ Powder coated planter
- ⑦ Timber lattice bin store roof
- ⑧ Timber fencing
- ⑨ Dog tooth brickwork spandrel
- ⑩ Louvers


- ⑪ Powder coated steel balustrade
- ⑫ Recessed brick courses
- ⑬ Air source heat pump
- ⑭ Internal glass balustrade

project:
VIRGIL STREET
job number:
0213
title:
FACADE DETAIL
scale:
1:25 @ A3
issued for:
INFORMATION
issue:


aa(05)300 P3

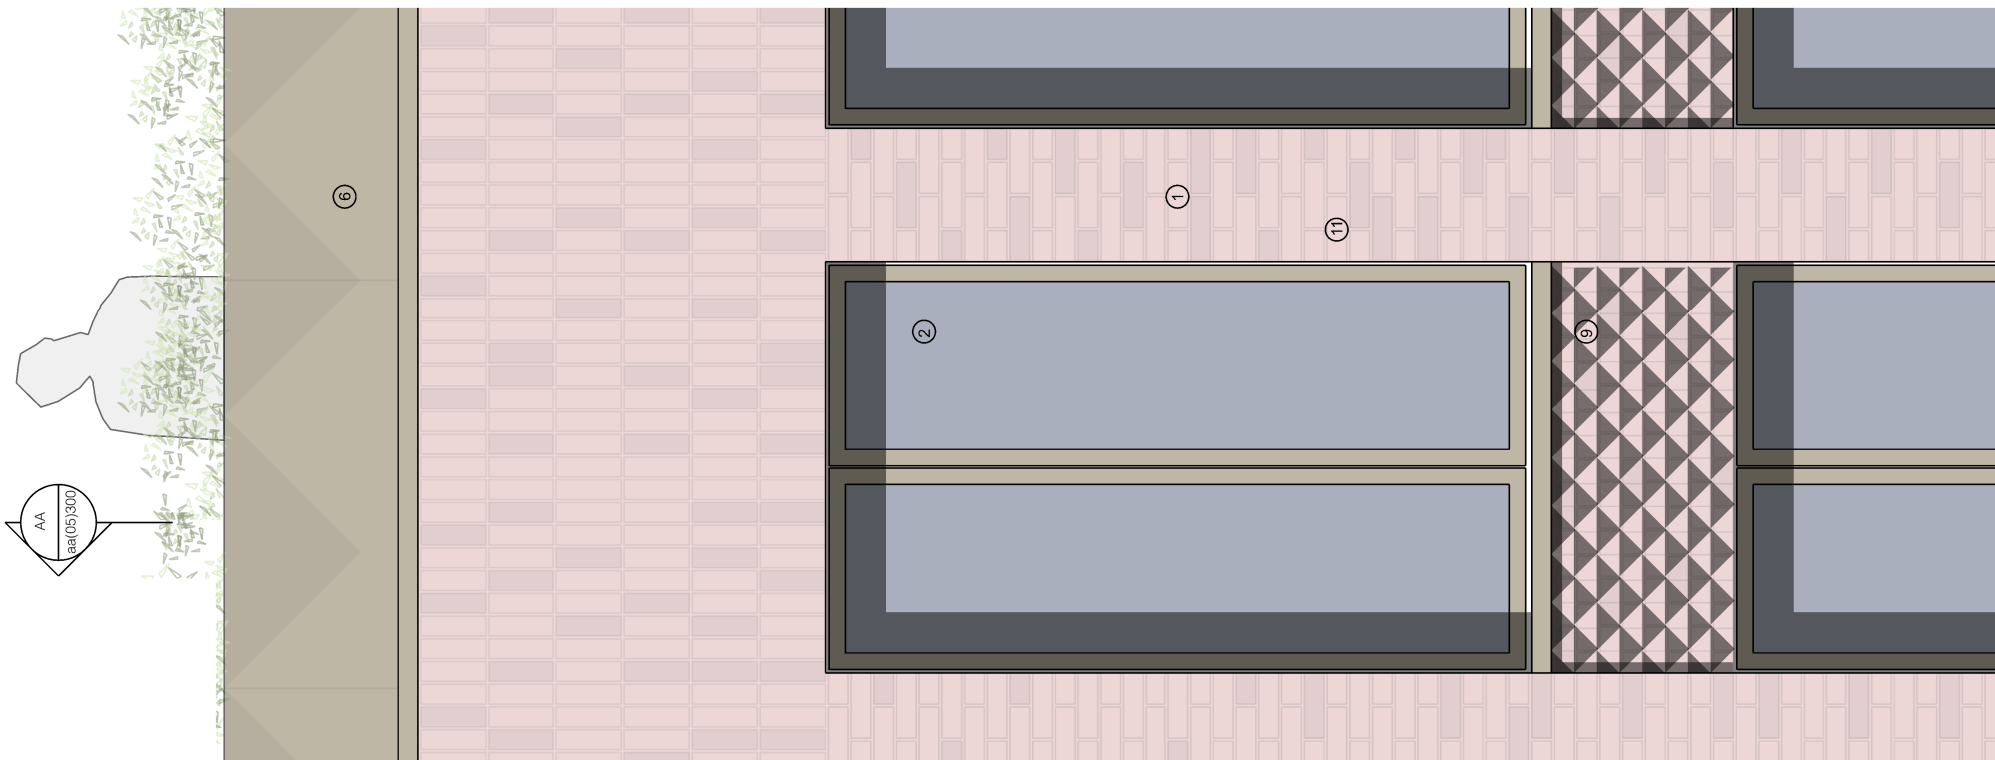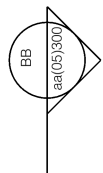

ELEVATION DETAIL

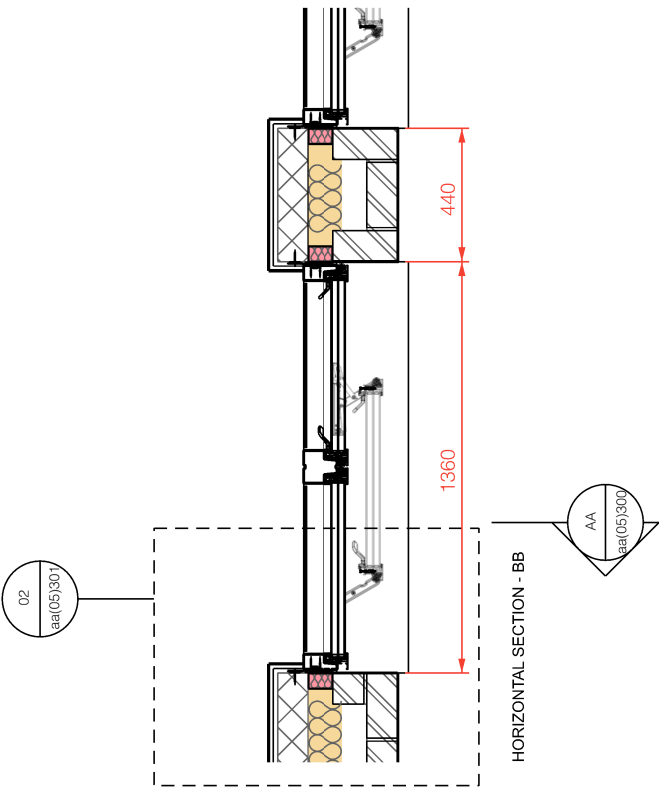

HORIZONTAL SECTION - BB

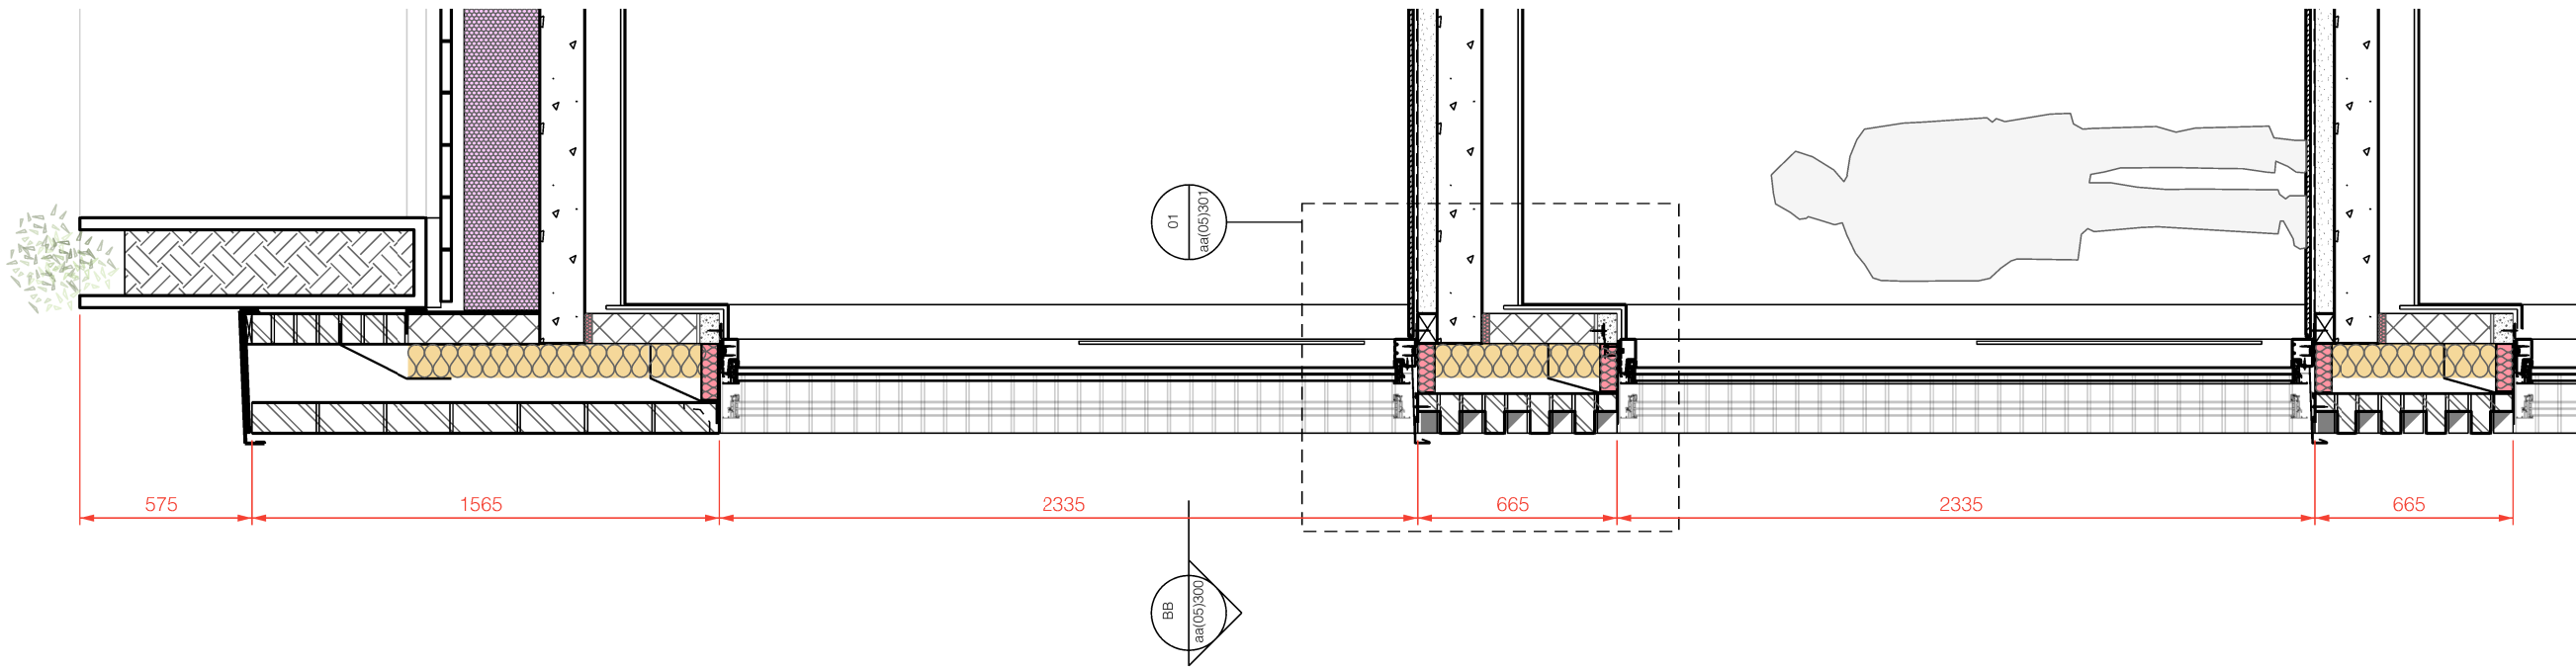

VERTICAL SECTION - AA