



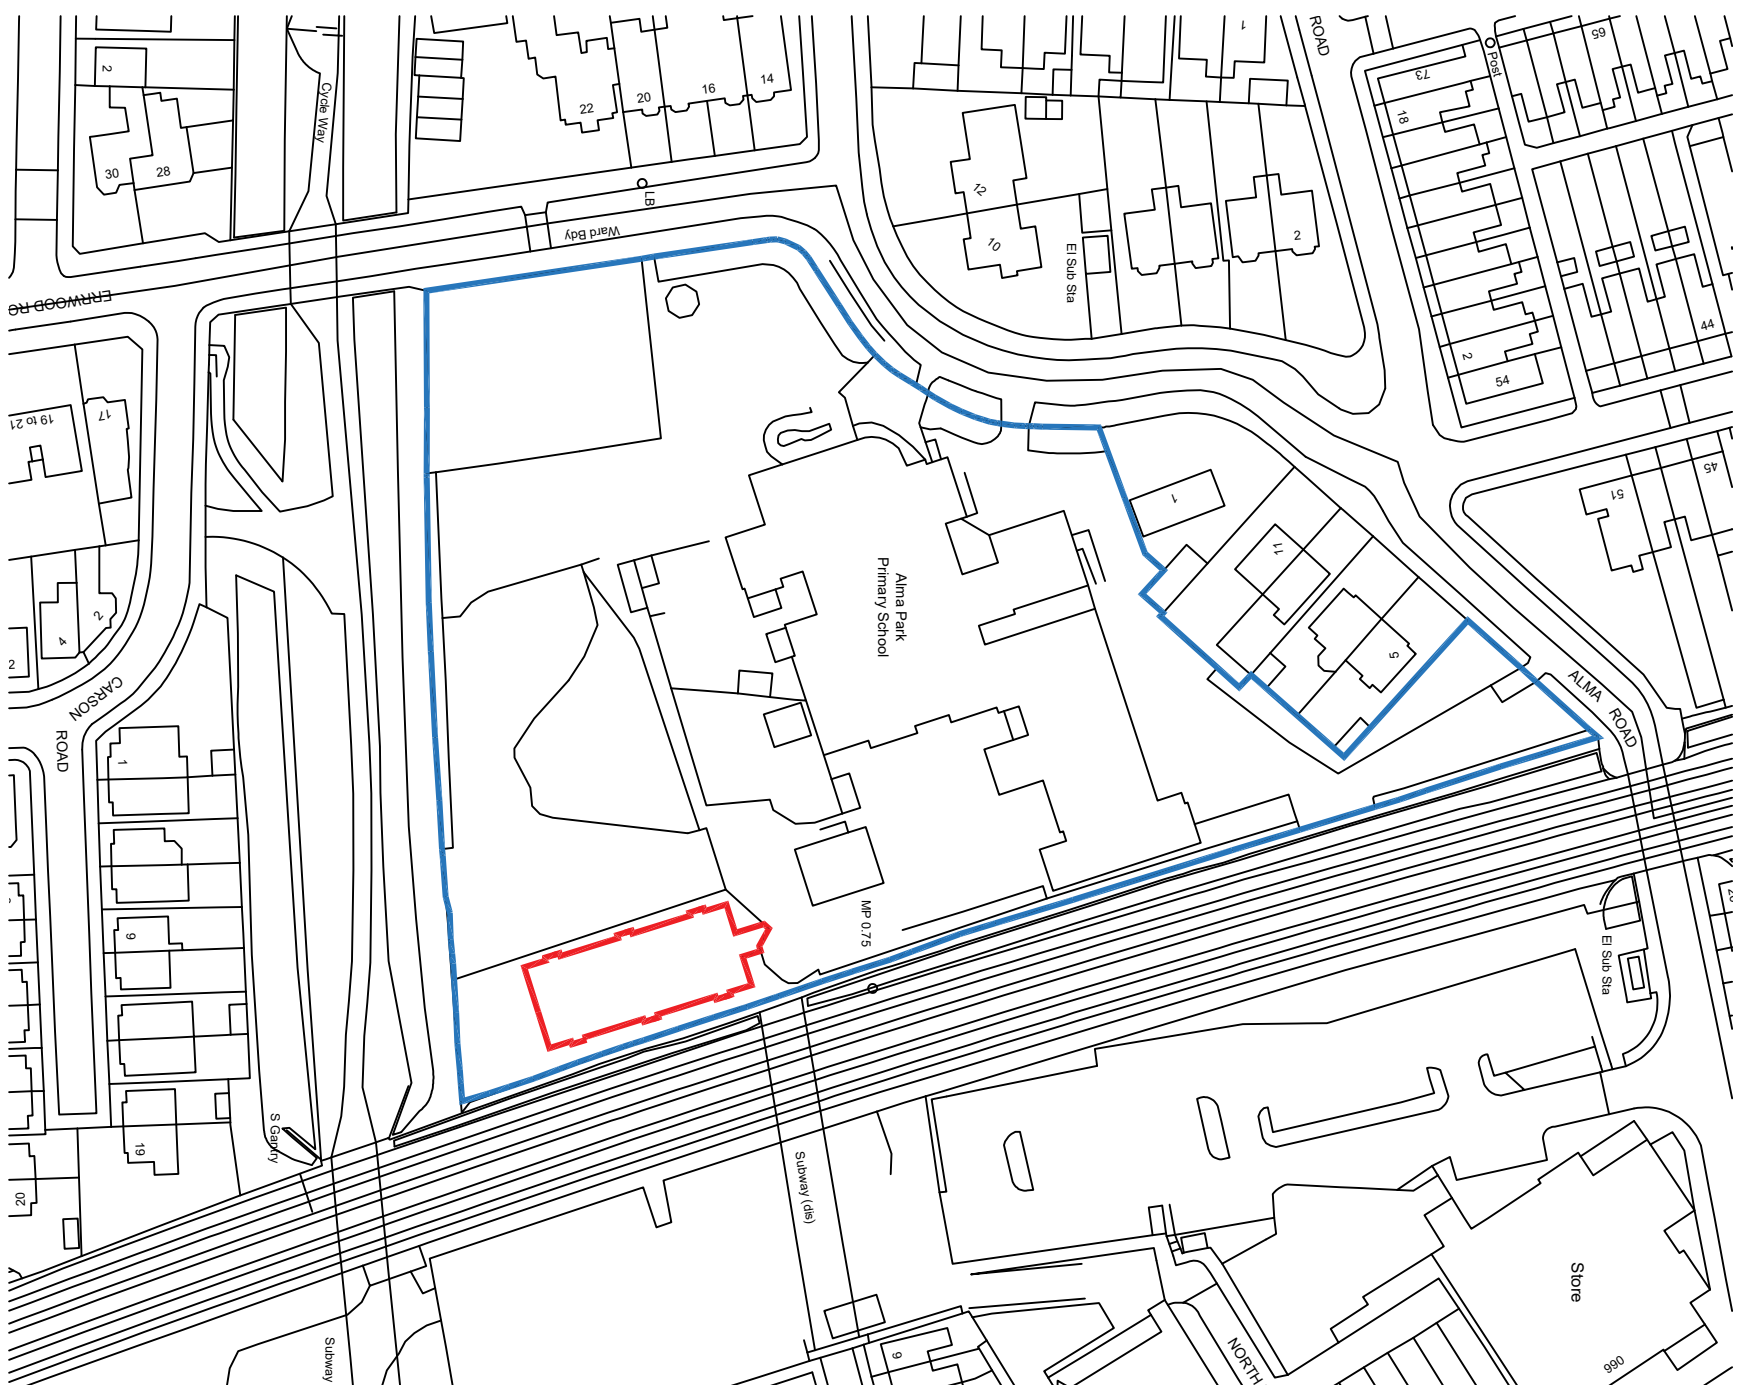

BLOCK PLAN AS EXISTING
Scale - 1:500

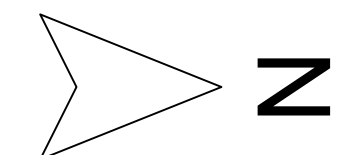

LOCATION PLAN
Scale - 1:1250

No.	Date	Description	Issued by
380-01	03/01/2024	P-01	AS NOTED
380-01	03/01/2024	P-01	AS NOTED

PART SITE PLAN AS EXISTING AND
BLOCK PLAN AS EXISTING AND
LOCATION PLAN

PROPOSED MUGA PITCHES

ALMA PARK PRIMARY SCHOOL,
ERNWOOD ROAD, LEVENSHOLME,
MANCHESTER, M19 2PF

STUDIO 013
ARCHITECTURAL DESIGN

Part Site Plan as Existing
Scale - 1:1250

Part Site Plan as Existing
Scale - 1:1250